




KEY / NOTES

Proposed materials - Garage


Walls: Timber cladding
Roof: Green roof
Doors: Timber
Rainwater goods: Aluminium

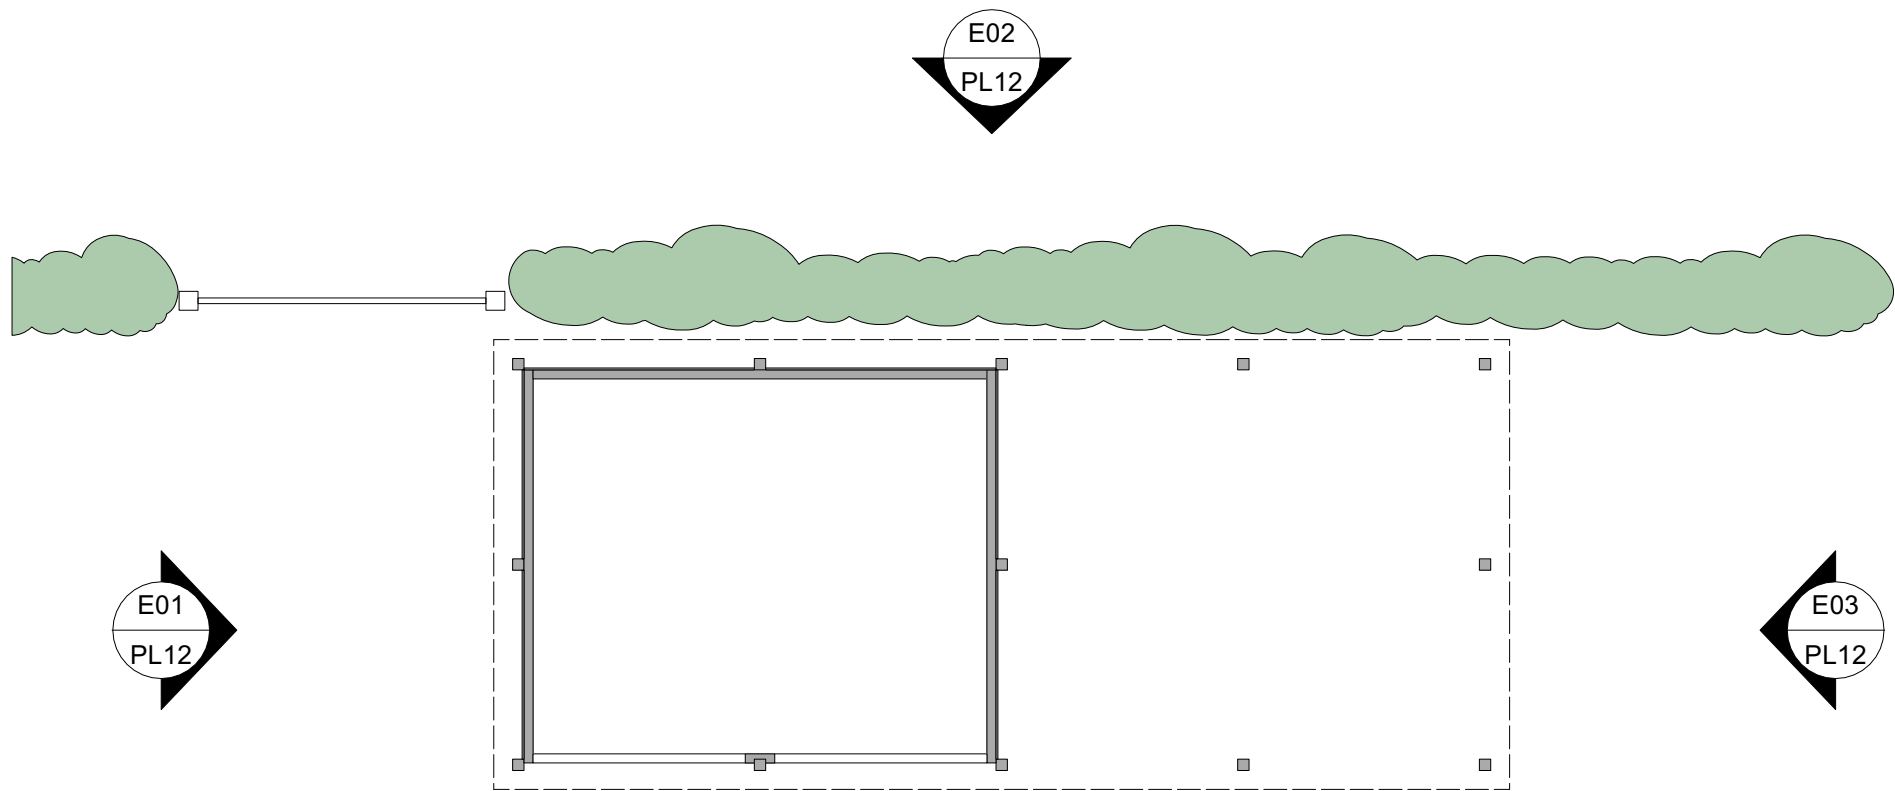


P03 Proposed Garage Plan

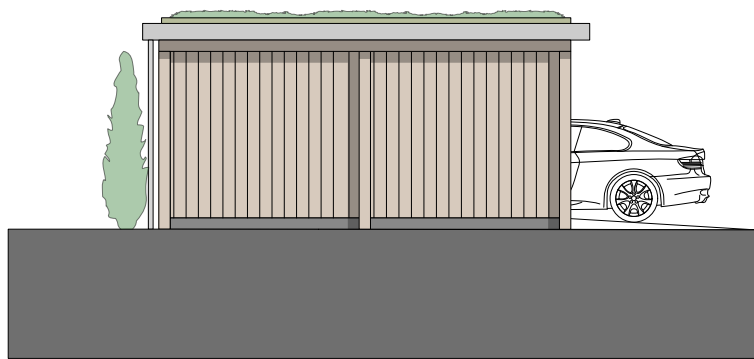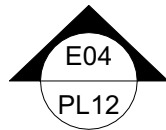


E01 Proposed south-east elevation

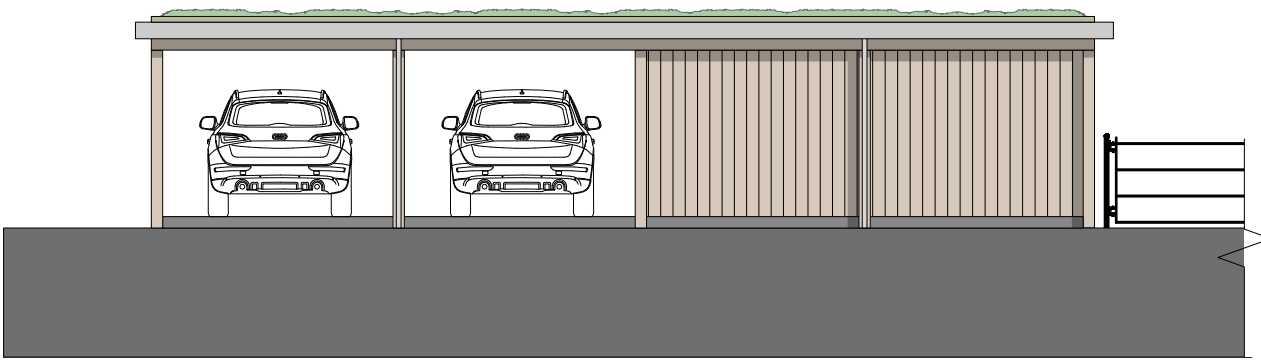

E02 Proposed south-west elevation

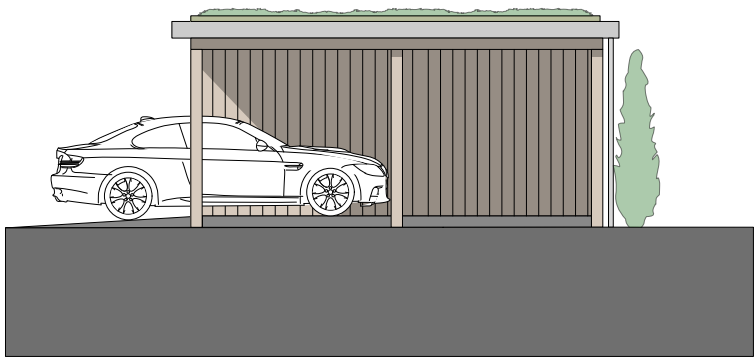

E03 Proposed north-west elevation

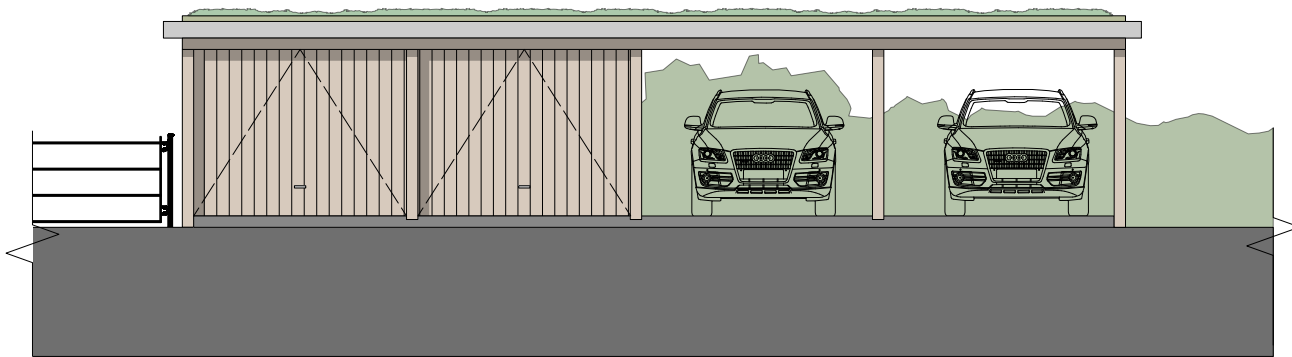

E04 Proposed north-east elevation

REV	DESCRIPTION	DATE
-----	-------------	------

RAISE
ARCHITECTS

PROJECT
Proposed conversion and single-storey extension of stable block and proposed double garage/carport at Cedar Hall, The Green, Gresford, LL12 8RG

DRAWING
Proposed Garage

SCALE	DATE	DRAWN BY	CHECKED BY
1:100 @ A2	May 2021	MD	LM
DRG N°			REV
525-PL-12			-

