


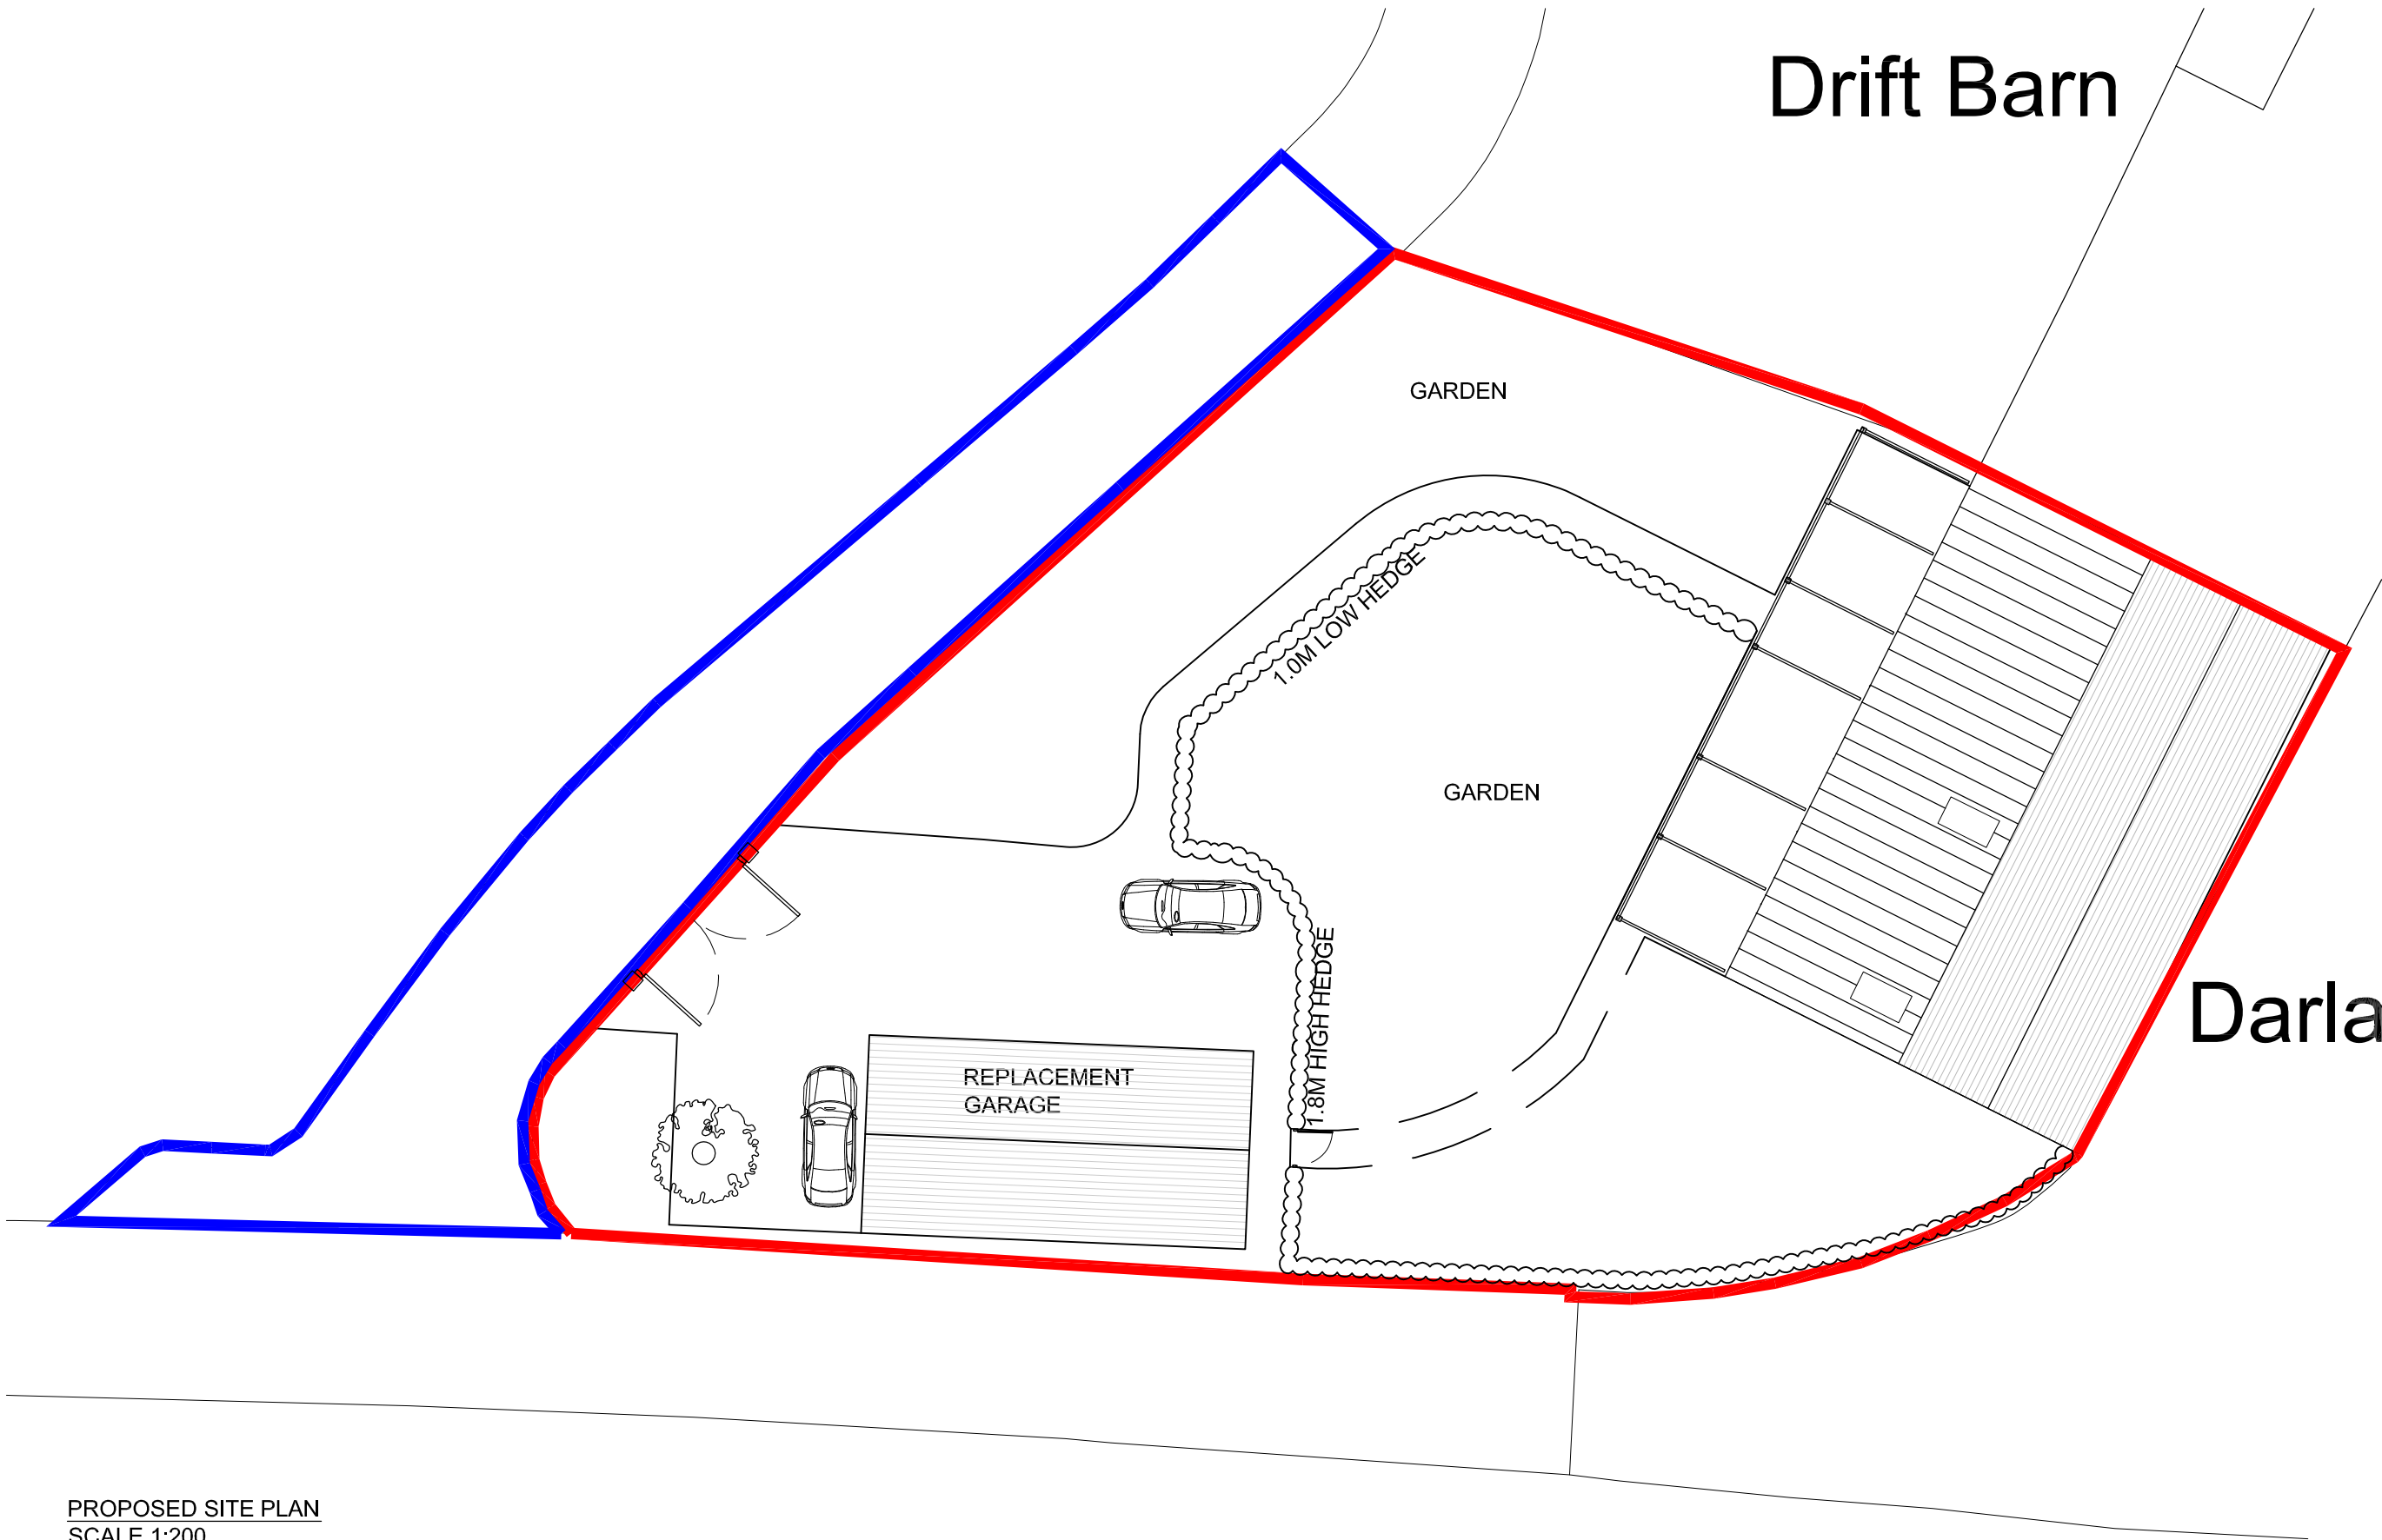

Drift Barn

Darla

PROPOSED SITE PLAN
SCALE 1:200

RADM ARCHITECTS SHALL HAVE NO RESPONSIBILITY FOR ANY USE MADE OF THIS DOCUMENT OTHER THAN FOR THAT WHICH IT WAS PREPARED AND ISSUED. ALL DIMENSIONS SHOULD BE CHECKED ON SITE. DO NOT SCALE FROM THIS DRAWING. ANY DRAWING ERRORS OR DIVERGENCES SHOULD BE BROUGHT TO THE ATTENTION OF RADM ARCHITECTS. AT THE ADDRESS SHOWN BELOW. THIS DRAWING IS THE PROPERTY OF RADM ARCHITECTS. COPYRIGHT IS RESERVED. THIS DRAWING SHALL NOT BE COPIED, REPRODUCED OR OTHERWISE USED WITHOUT THE CONSENT OF RADM ARCHITECTS. STATUS KEY: SKE: SKETCH DESIGN PLA: PLANNING TENDER: TEN CON: CONSTRUCTION SUR: SURVEY												REVISION / DESCRIPTION DRAWN CHECKED DATE				REVISION / DESCRIPTION DRAWN CHECKED DATE				REVISION / DESCRIPTION DRAWN CHECKED DATE							
PROJECT TITLE: Darland Barn												JOB No: RA1733															
DRAWING TITLE: Proposed Site Plan												DRAWING No: L(81)001															
SCALE: 1:200 @A3				DATE: JUNE 18				STATUS: PL				REVISION: P2															

RADM
Architects

Telephone: 01244 350 628 Email: enquiries@radm.co.uk Website: www.radm.co.uk © RADM Ltd 2015

RADM Ltd
Mere House
Dee Hills Park
Chester, CH3 5AR