

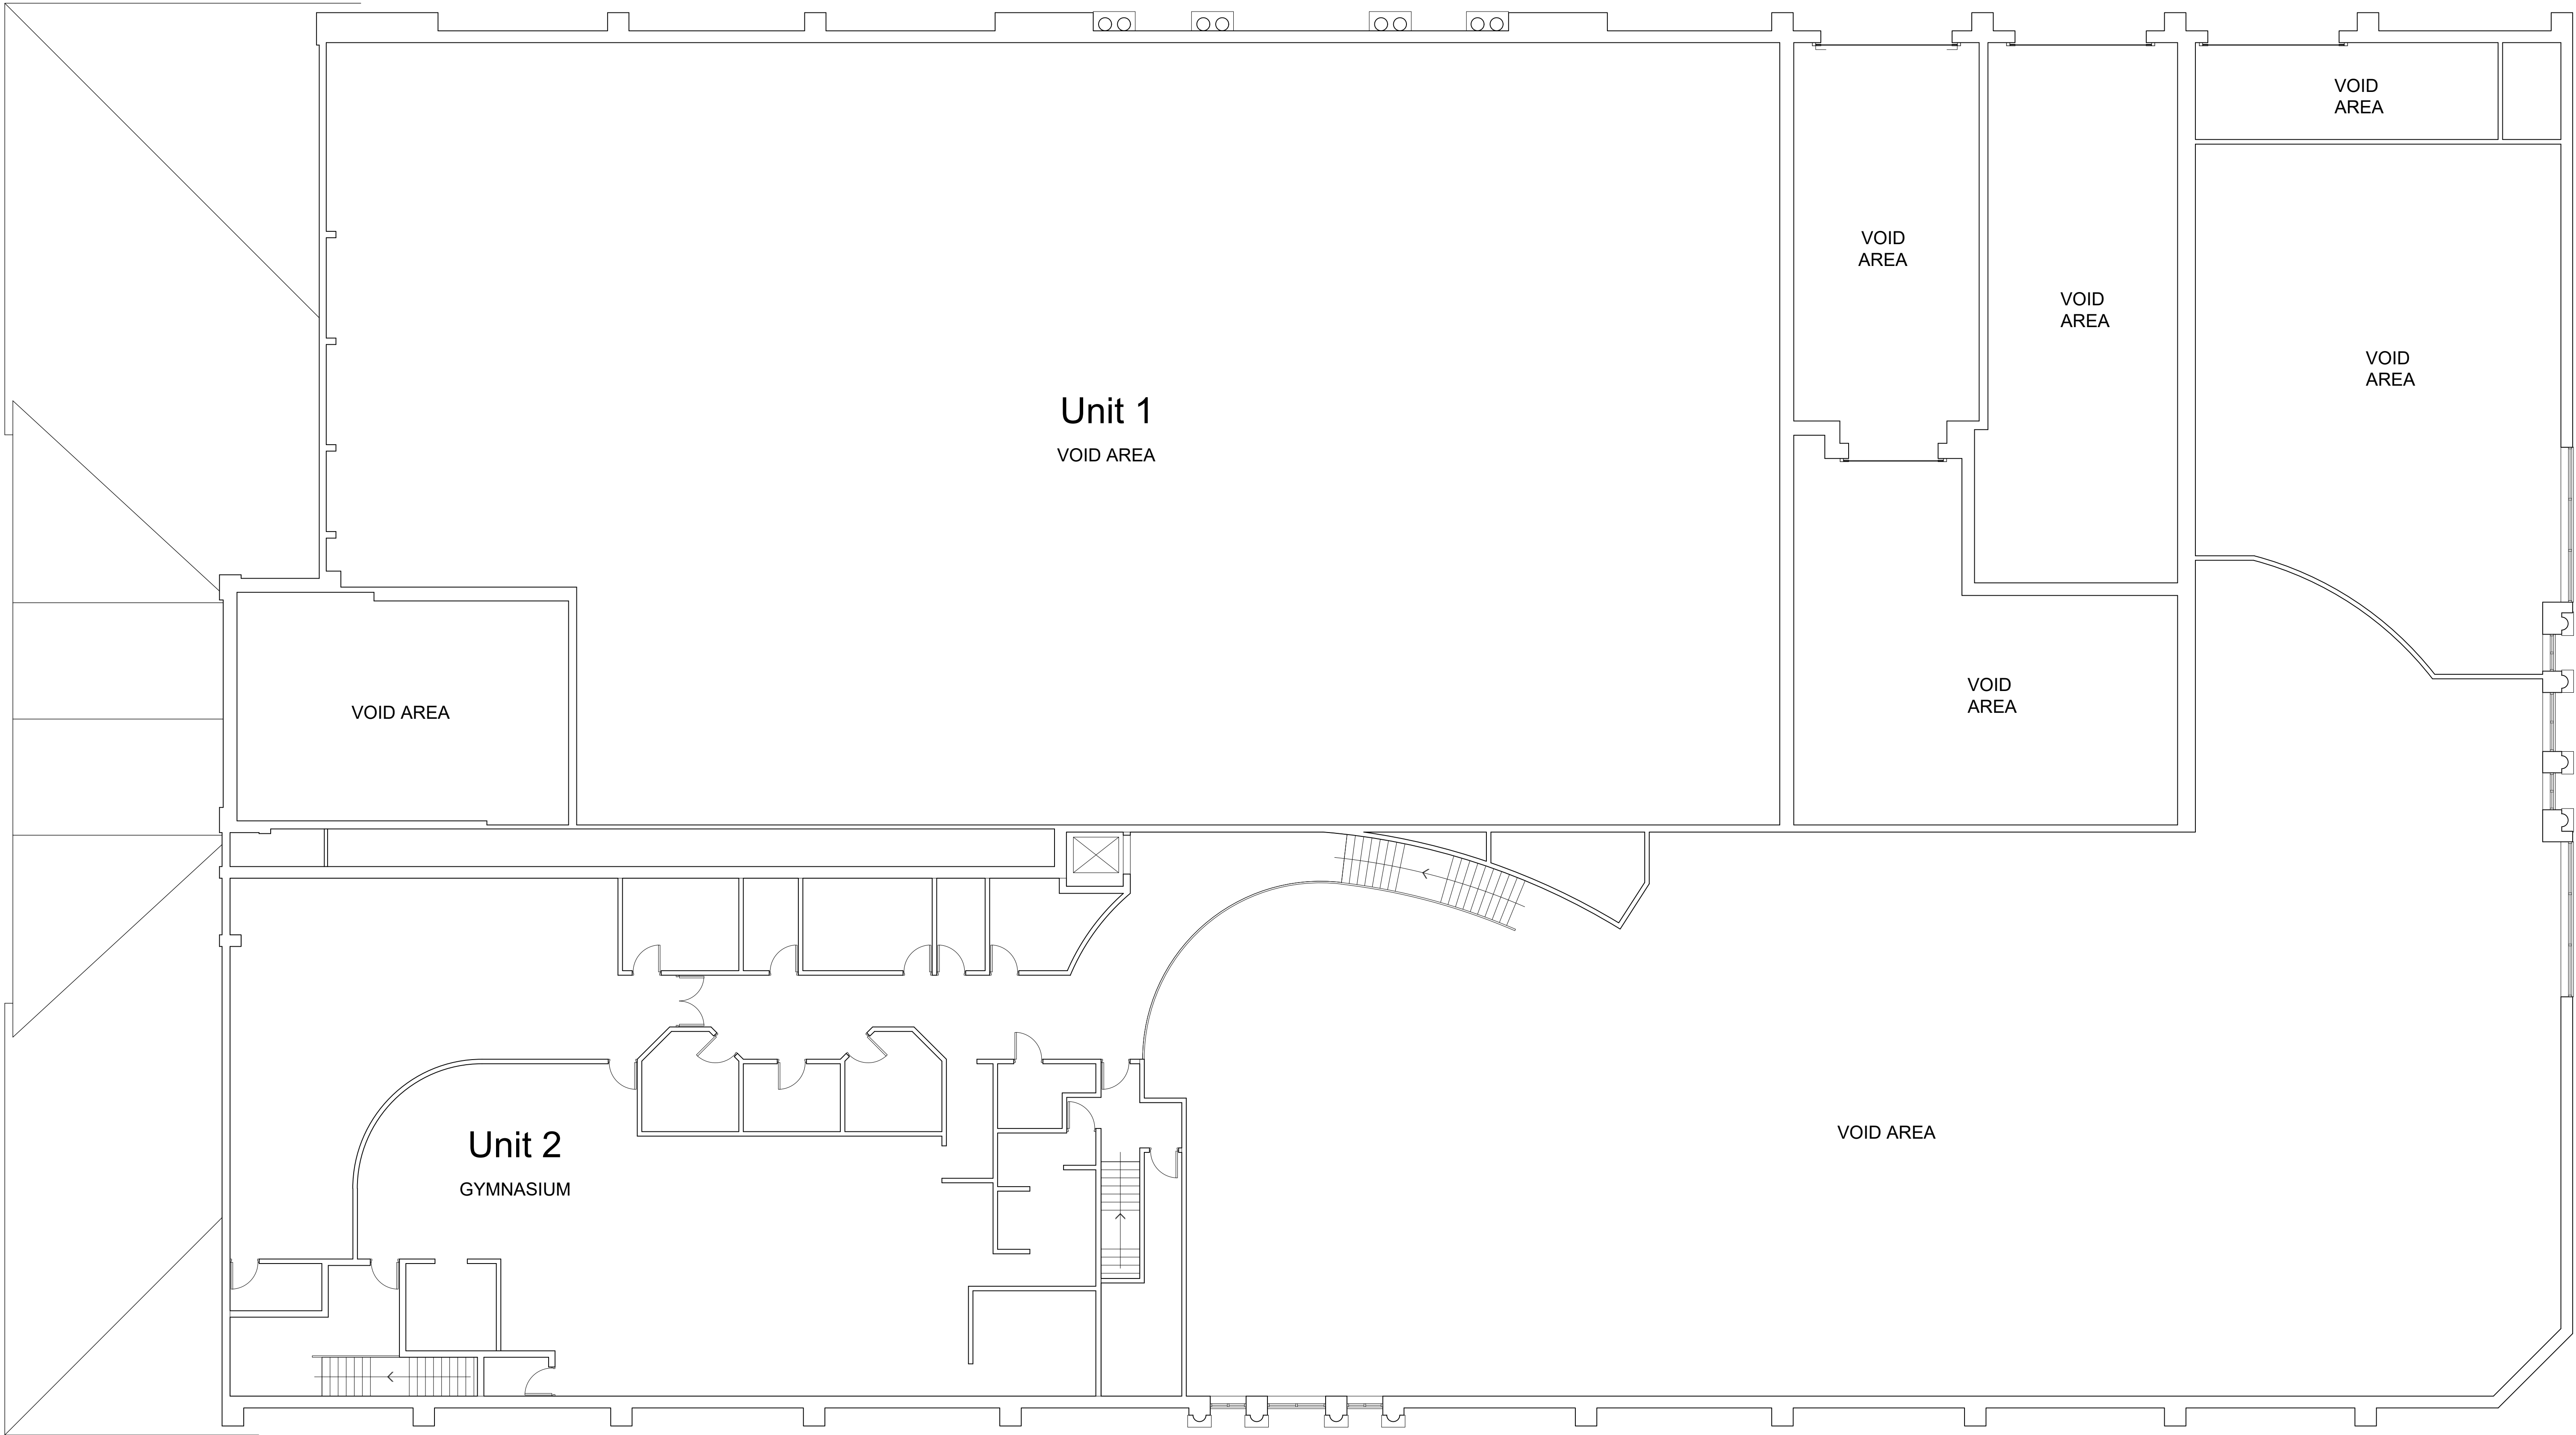


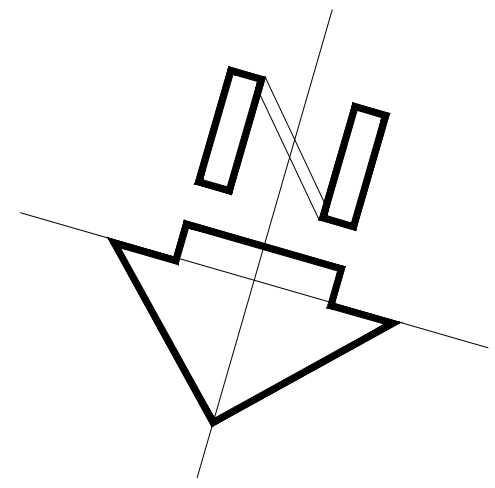

MEZZANINE FLOOR PLAN

 

home

bargains

TOP BRANDS - BOTTOM PRICES

Planning

REV.	DATE	AMENDMENT
WPL WPL Consulting LLP 1 Airport West · Lancaster Way · Leeds · LS19 7ZA Tel: 0113 202 9444 Fax: 0113 202 9333 E-mail: mail@wplconsulting.co.uk		
PROJECT TITLE Retail Unit Refurbishment Holt Street Wrexham LL13 8DH for Home Bargains		
DRAWING TITLE Existing Mezzanine Floor Plan		
PROJECT No:	DRAWING No:	REVISION:
8850	108	
SCALE:	DATE:	DRAWN BY:
1:100@A0	02.10.18	ISB
CHECKED BY:	DATE:	

Schedule of Existing Areas			
Site Area		0.834Ha	
GIA			
UNIT 1	GF	1431.2m ²	15,406.2ft ²
UNIT 2	GF	1112.0m ²	11,969.8ft ²
	MEZZ	469.3m ²	5,052.5ft ²
UNIT 3	GF	362.0m ²	3,897.3ft ²
Car Parking		N/A	