


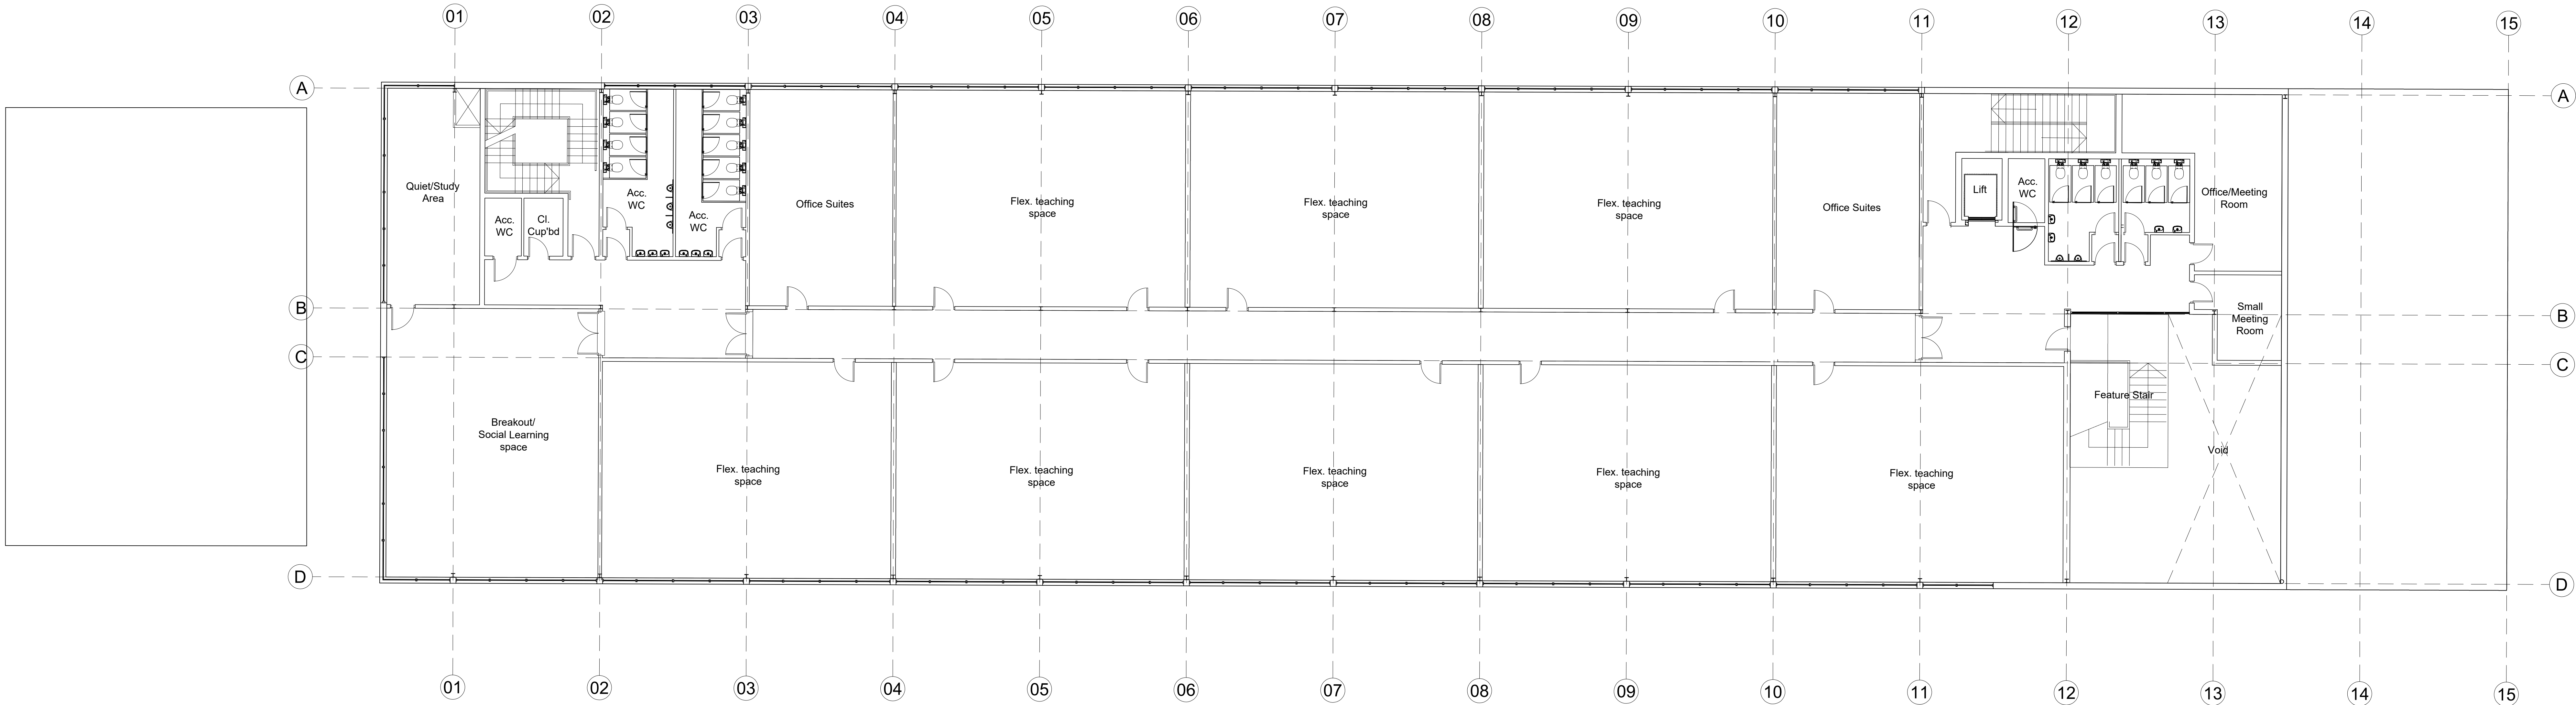

01 First floor plan
Scale - 1:100

GENERAL NOTES:
DAY Architectural Ltd accepts no responsibility for any costs, losses or claims whatsoever arising from these drawings, specifications and related documents unless there is full compliance with the Client or any unauthorised user of the following:
1. All boundaries, dimensions and levels are to be checked on site before construction and any discrepancies reported to the Architect / Designer.
2. Partial Service: Any discrepancies with site or other information is to be advised to the Architect / Designer and direction and / or approval is to be sought before the implementation of the detail.
3. Block and site plans are reproduced under license from the Ordnance Survey.
4. Do not scale this drawing.
5. For the purposes of coordination, all relevant parties must check this information prior to implementation and report any discrepancies to the Architect / Designer.

DRAWING NOTES:

P1	Planning	14.06.2018
STATUS	REVISION	DATE

CLIENT
Wrexham Glyndwr University

PROJECT
Campus 2025
Engineering Building

DRAWING
Engineering Building
Proposed Ground floor plan

SCALE
1:100

DATE
07/06/2018

DWG No.
AL-00-101

DRAWING STATUS
PLANNING

REVISION
P1

PROJECT No.
531-17-6

Information contained on this drawing is the sole copyright of
DAY Architectural Ltd, and is not to be reproduced without their permission.

DAY
ARCHITECTURAL LTD

0151 203 9703, info@day-architectural.com, www.day-architectural.com

LIVERPOOL
LANCASTER
MANCHESTER
NEWCASTLE UPON TYNE
SURREY

DAY ARCHITECTURAL LTD.
41 BRIDGINGTON STREET
LIVERPOOL
L3 8LG