



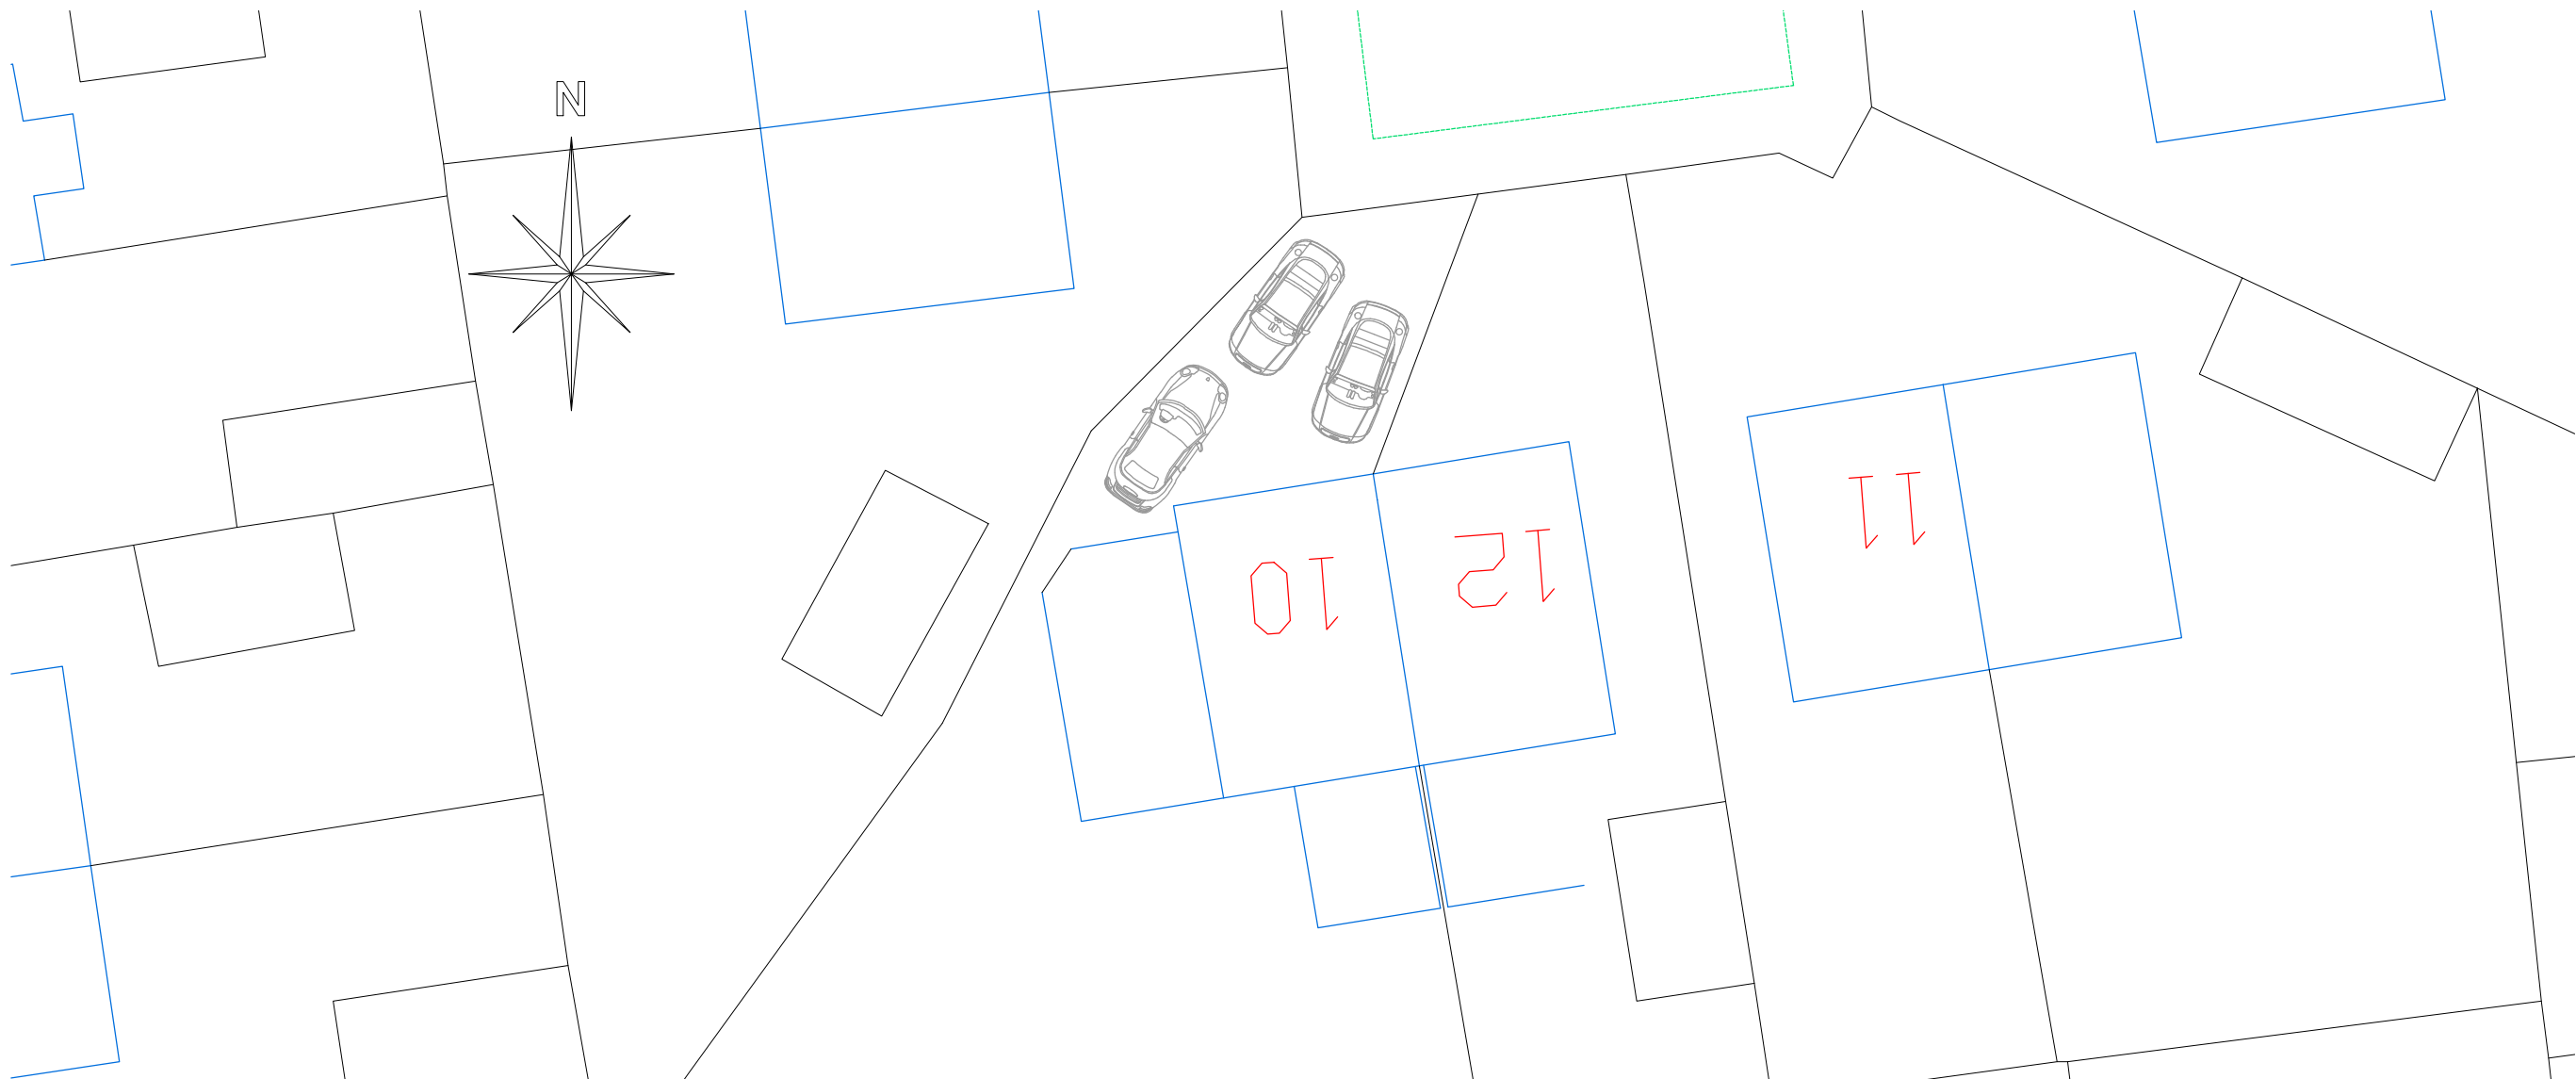


Proposed Site Plan
Scale 1:200

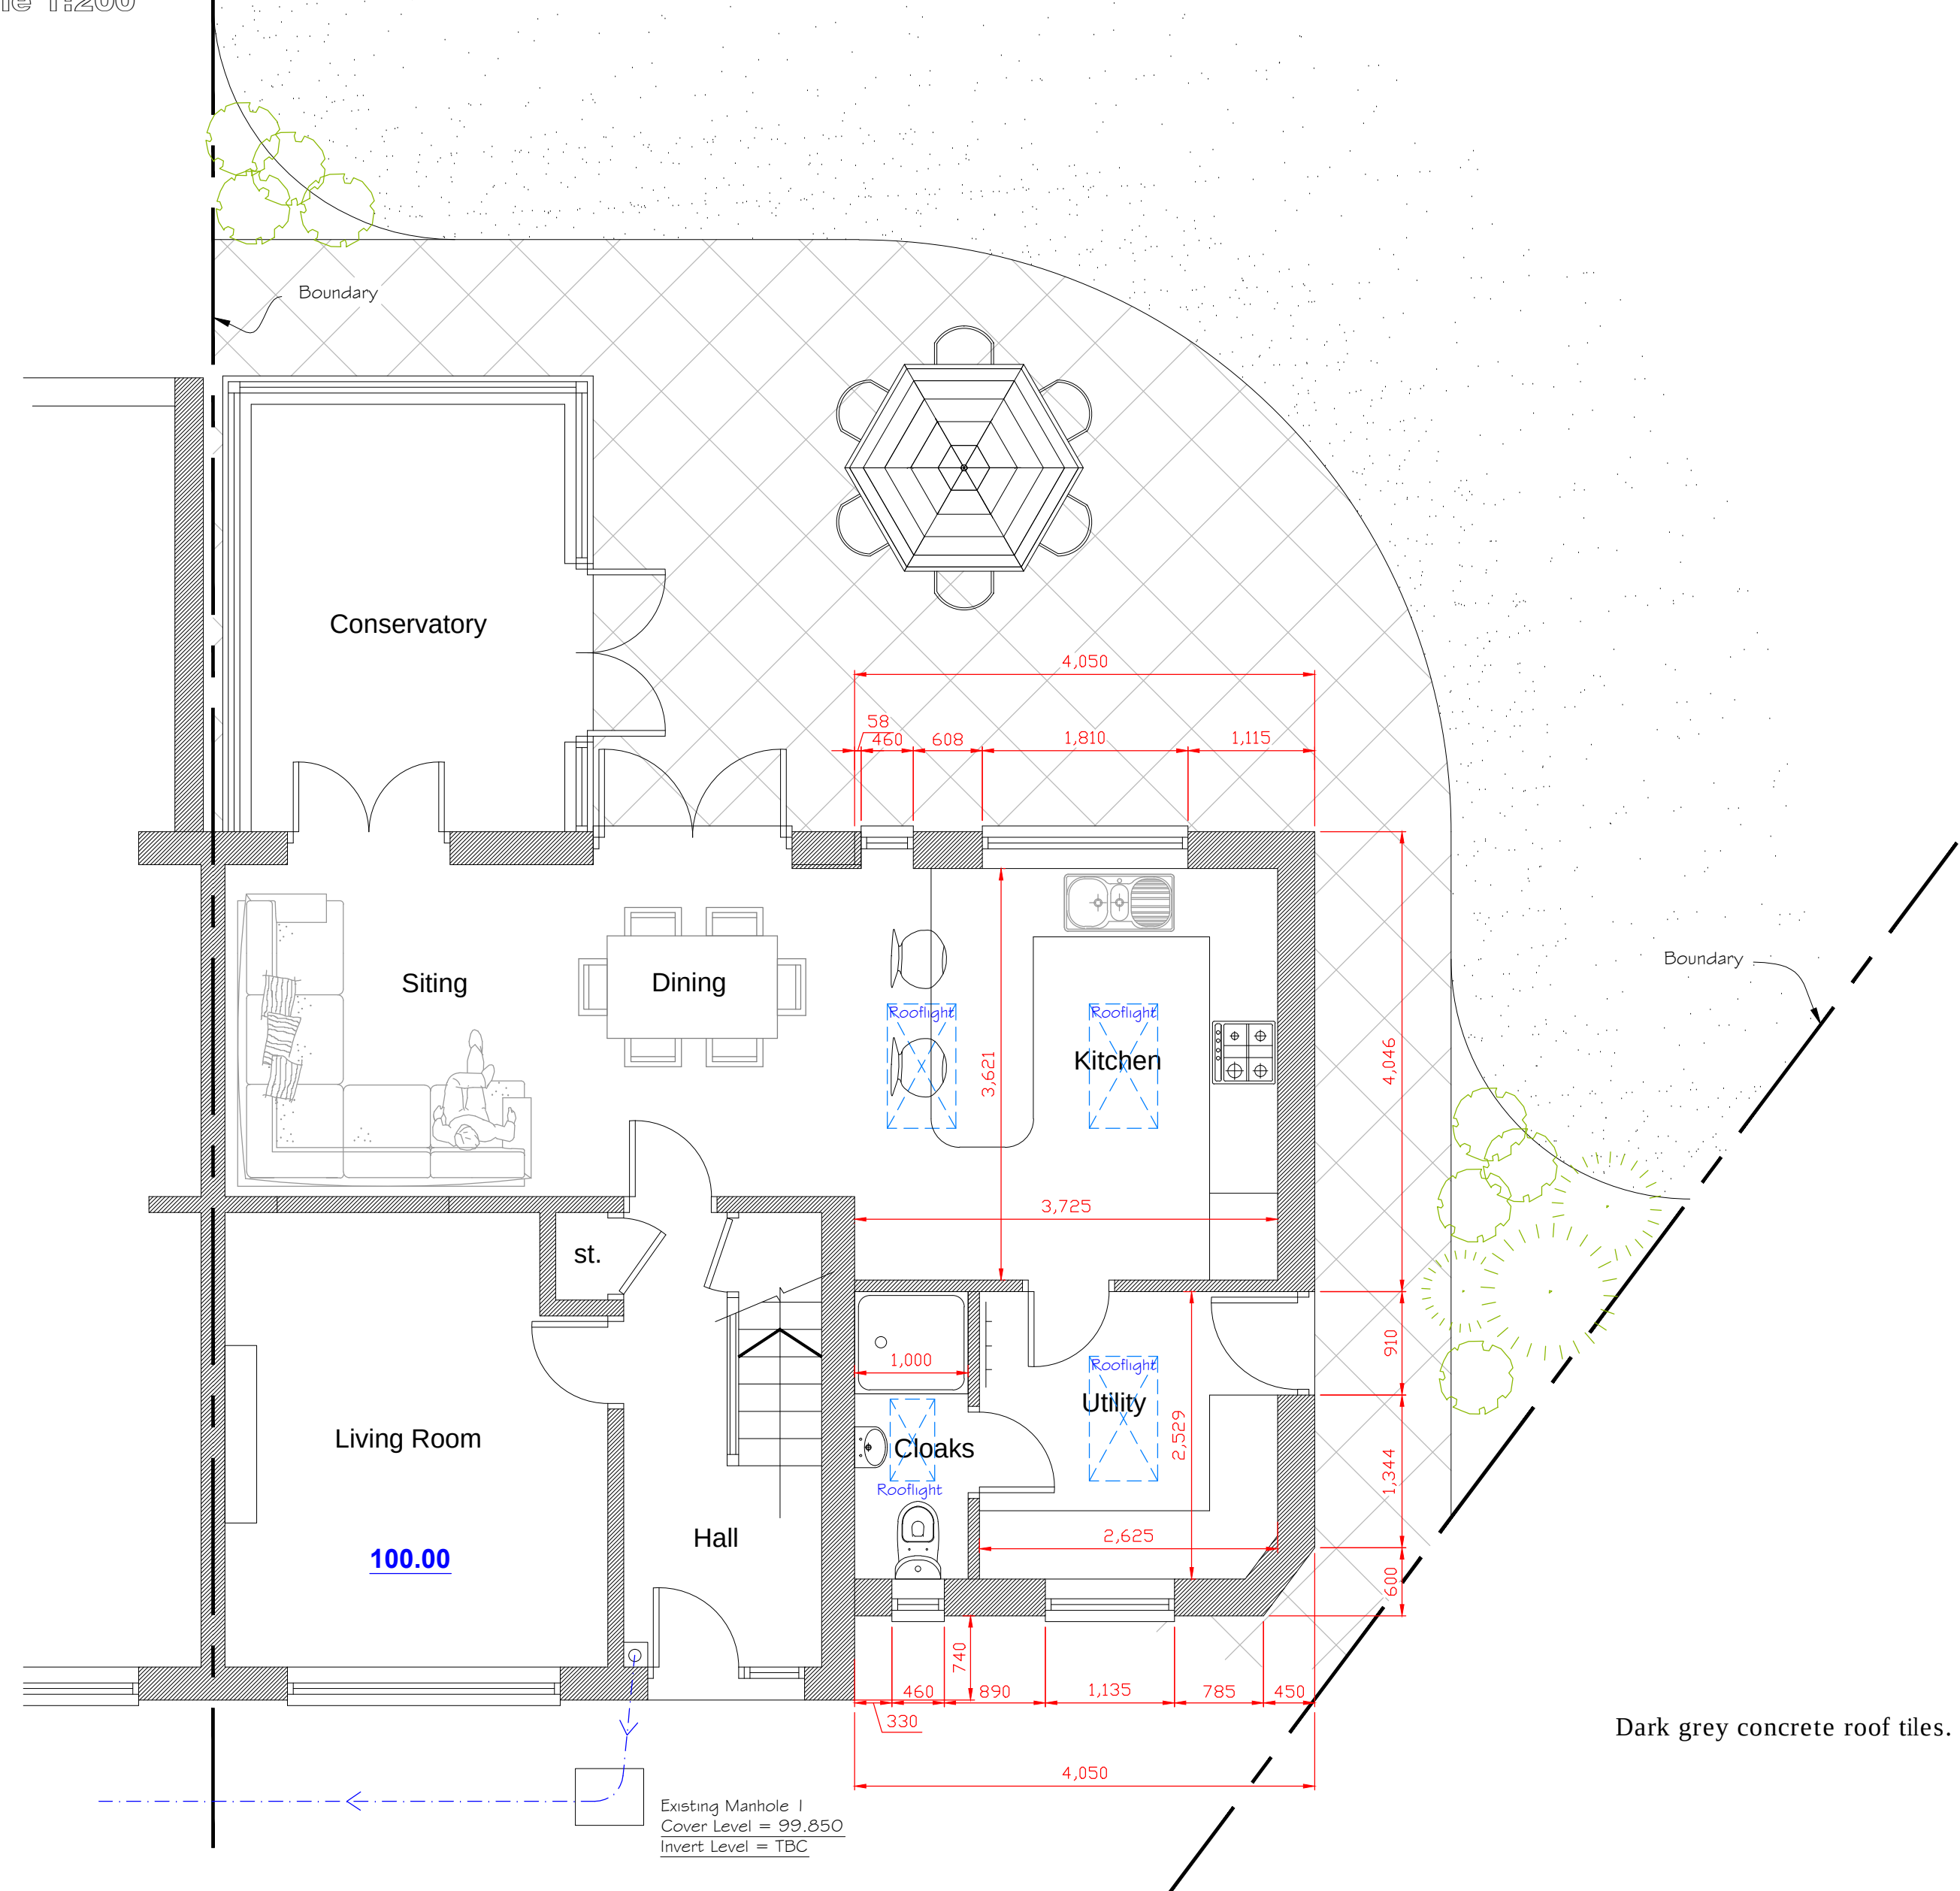

Proposed Ground Floor Plan
1:50



Proposed Rear Elevation
1:50

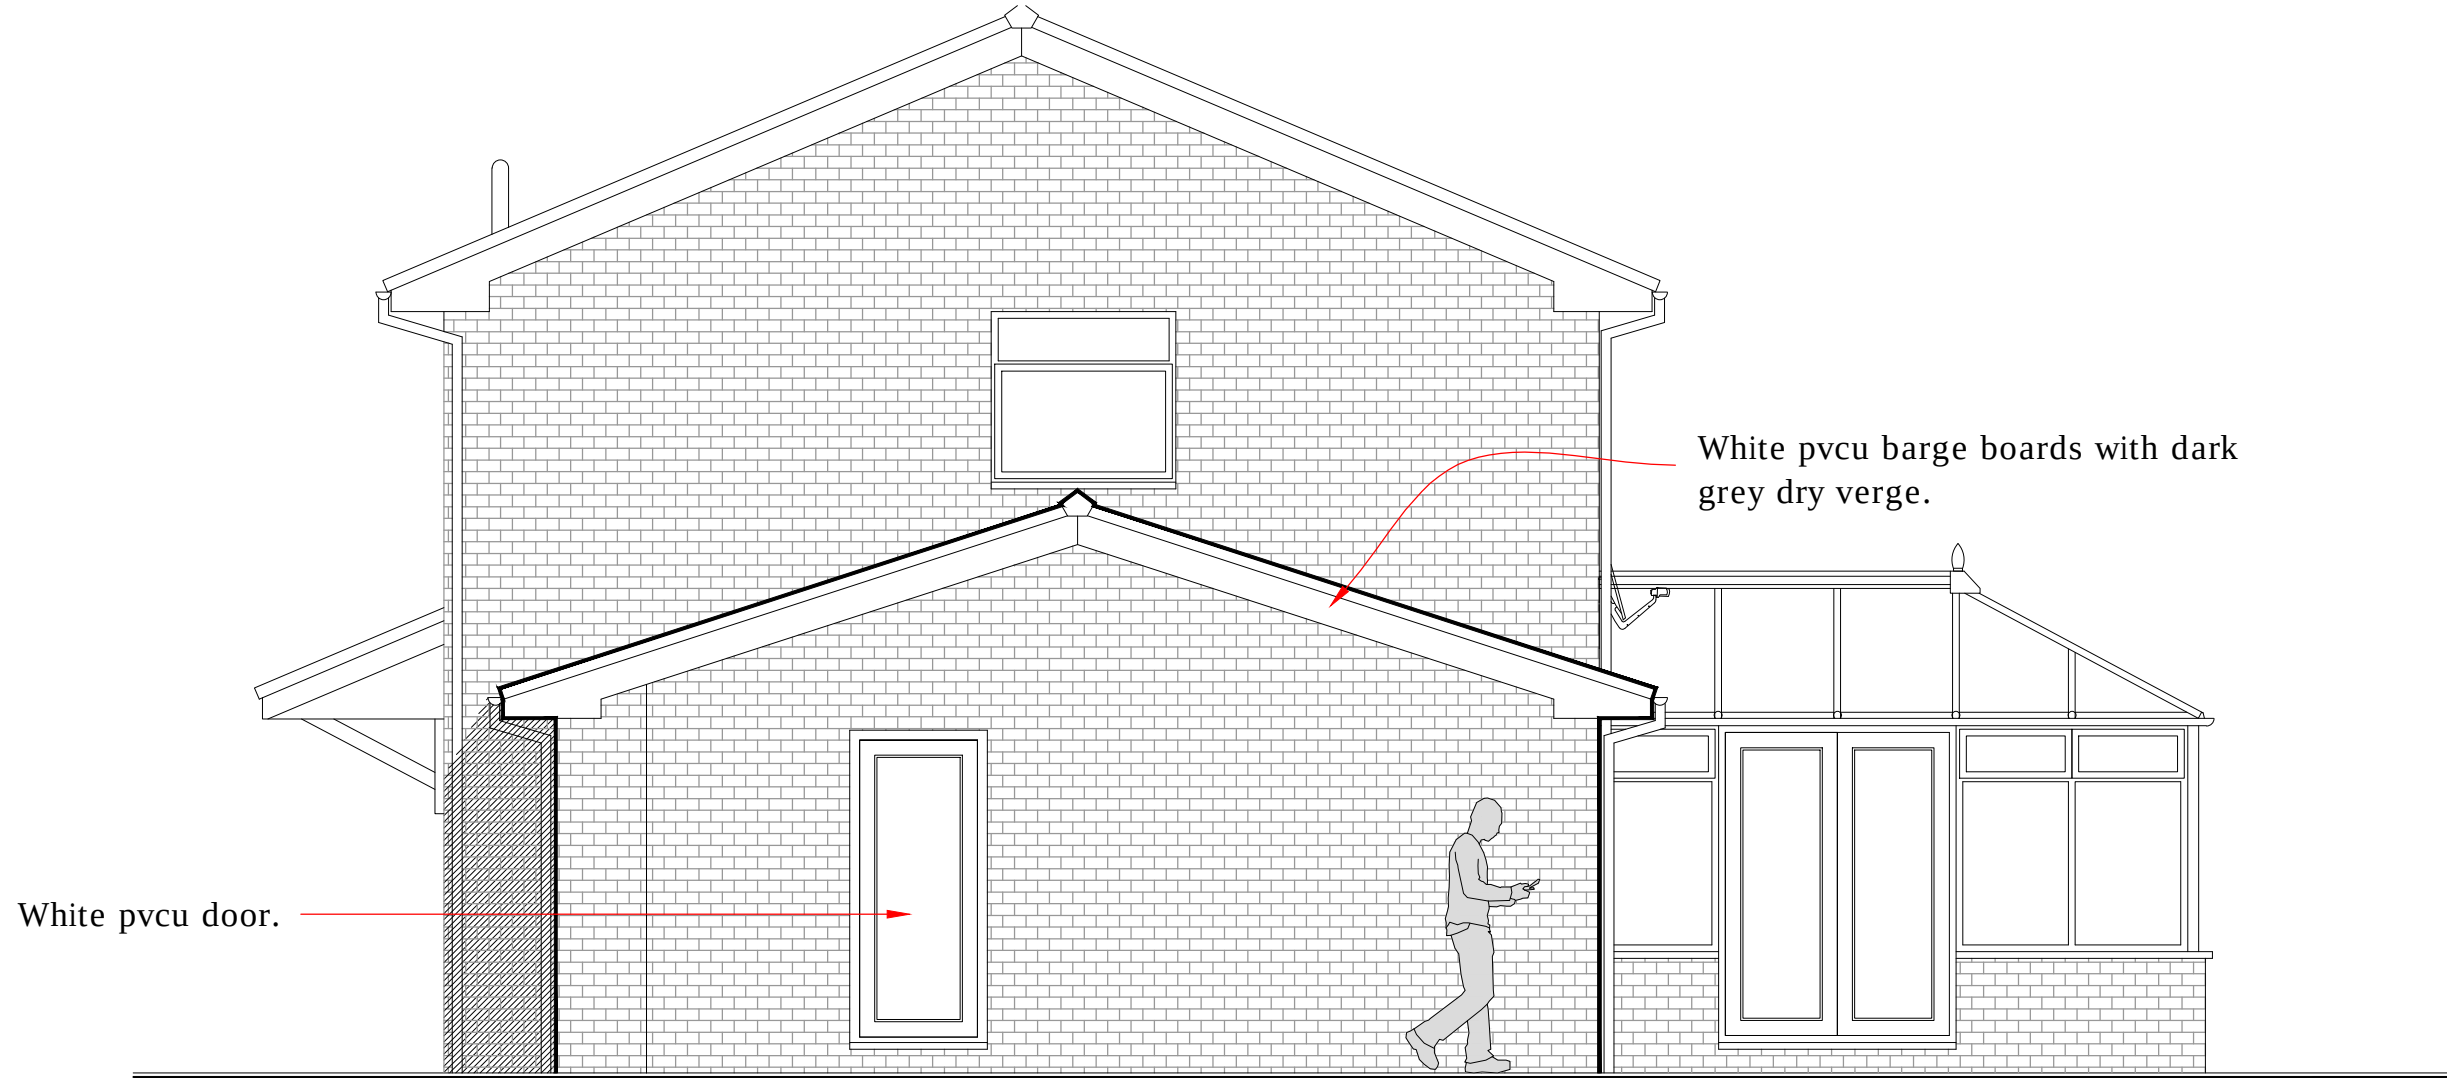

Proposed Side Elevation
1:50



Proposed Side Elevation
1:50