
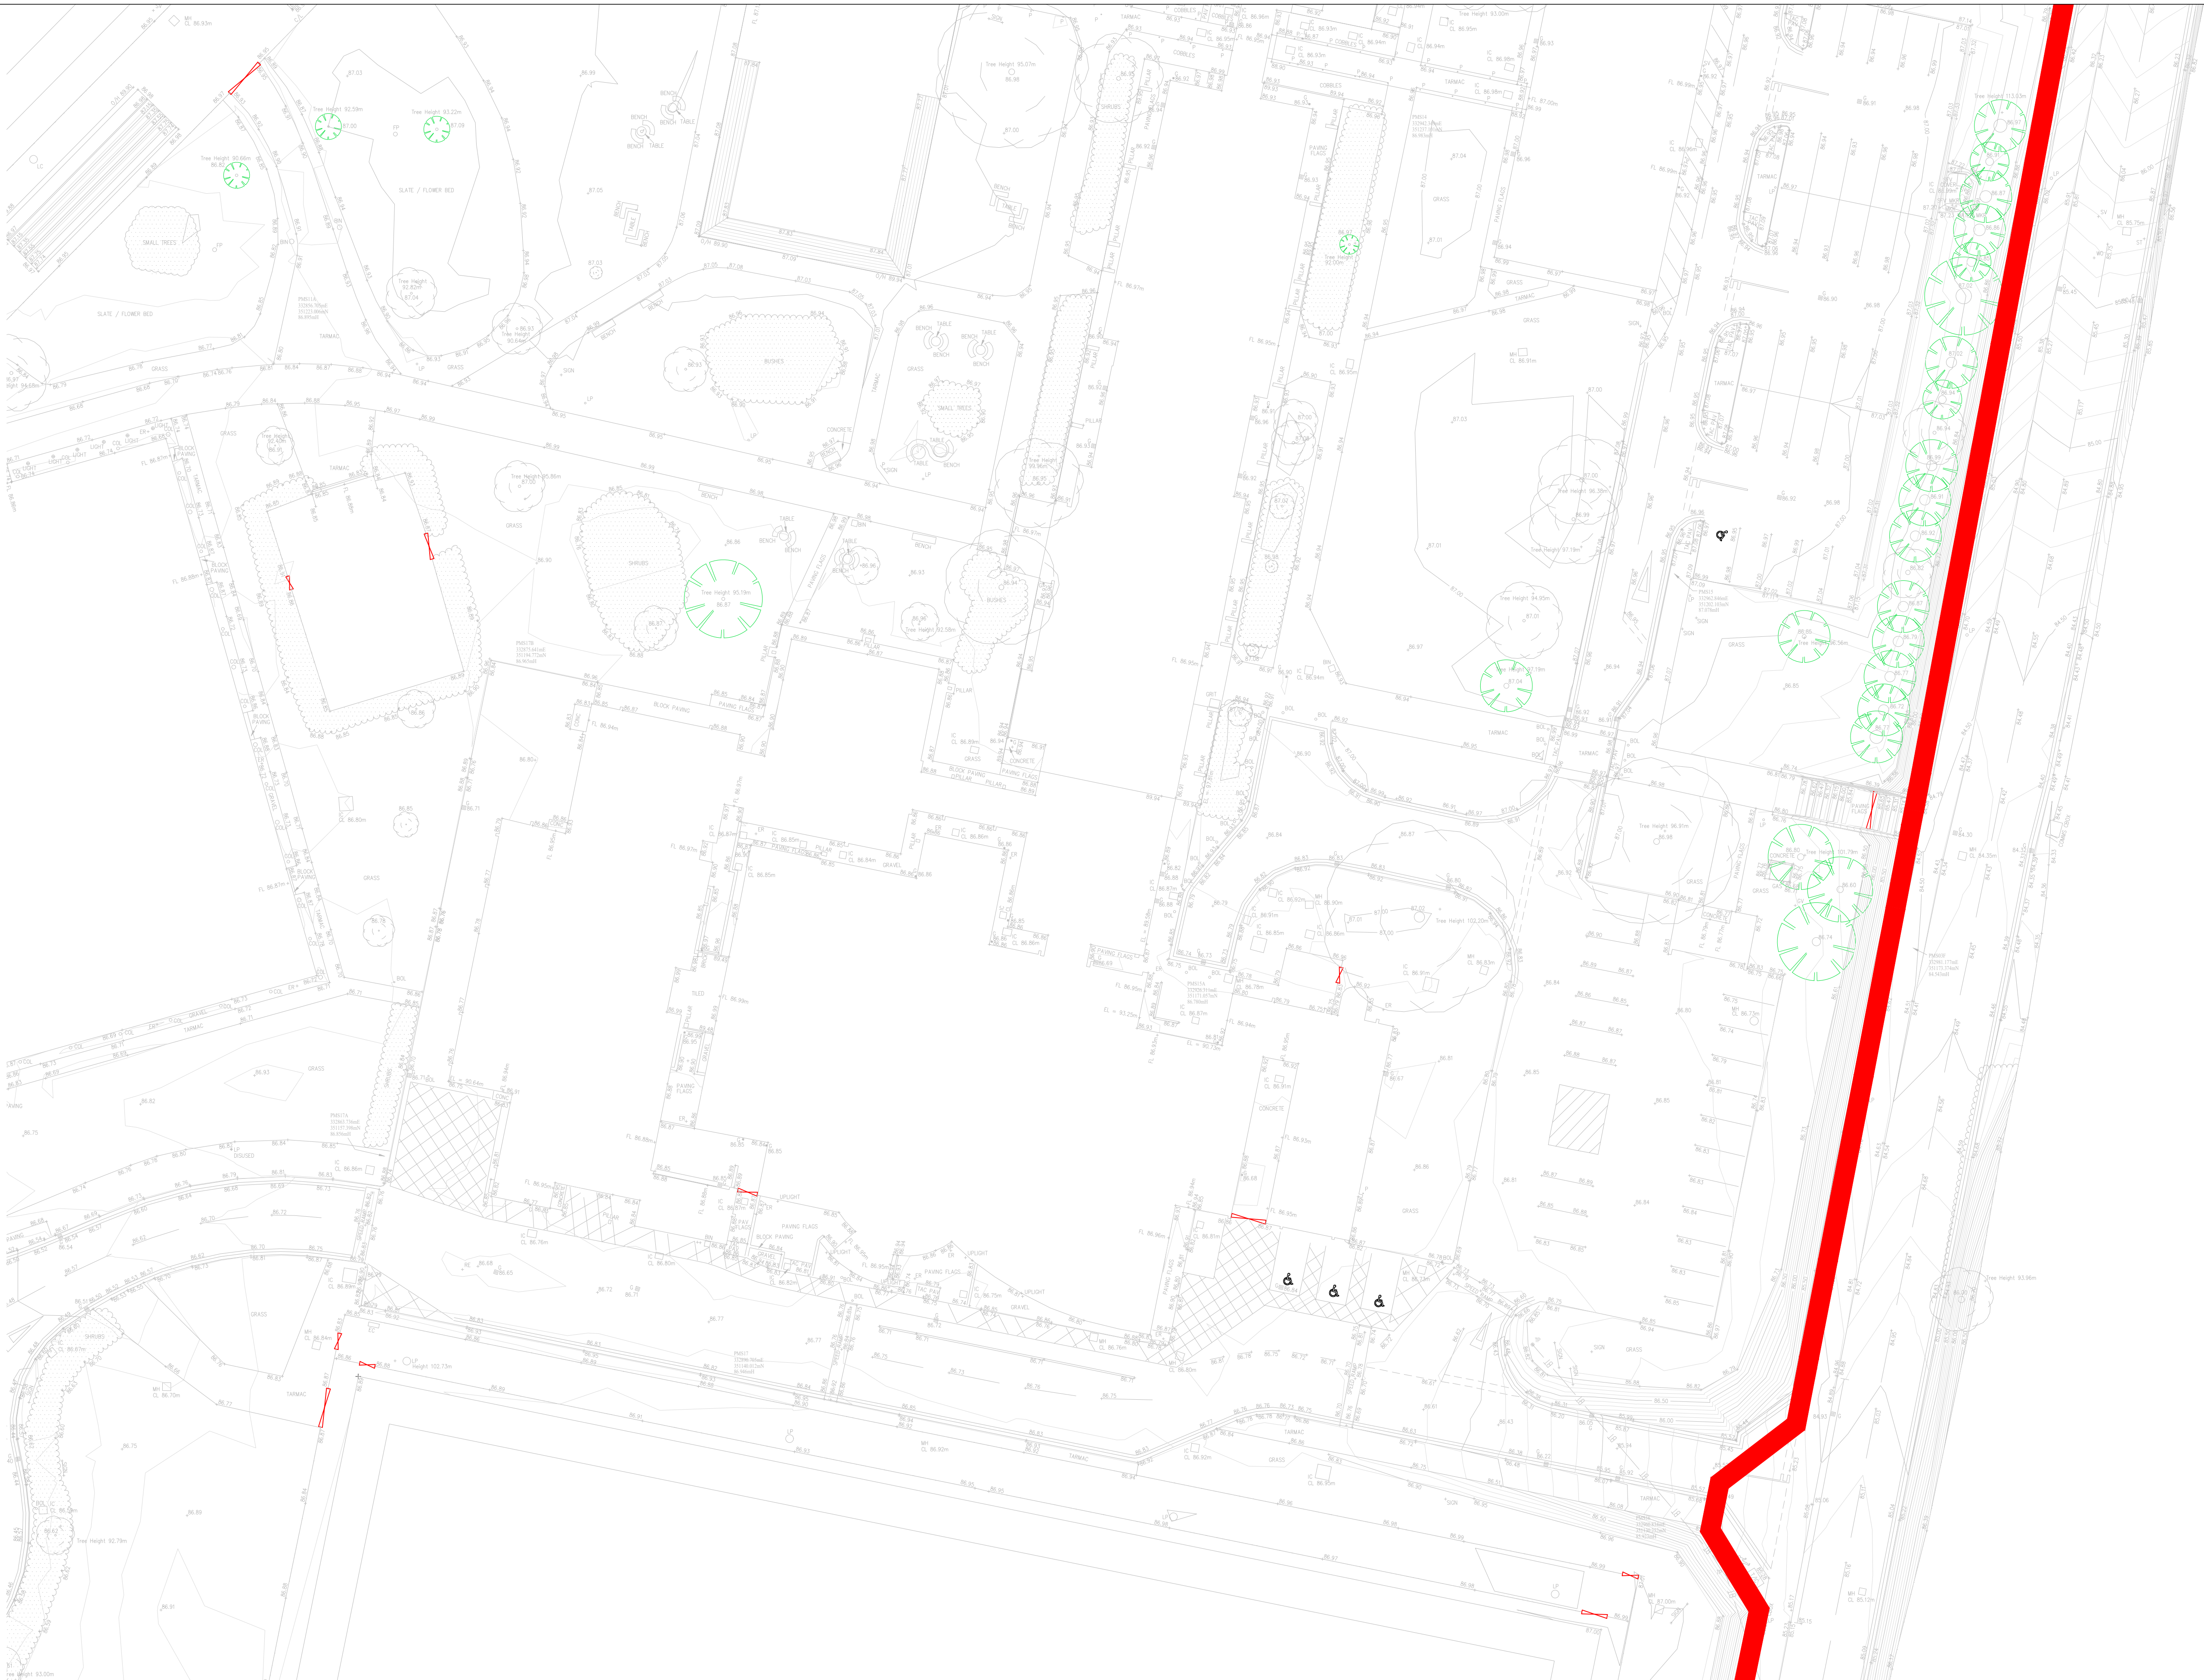


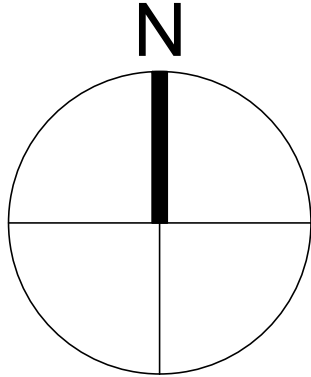

GENERAL NOTES:

DAY Architectural Ltd accepts no responsibility for any costs, losses or claims whatsoever arising from these drawings, specifications and related documents unless there is full compliance with the Client or any unauthorised user of the following:

1. All boundaries, dimensions and levels are to be checked on site before construction and any discrepancies reported to the Architect / Designer.
2. Partial Service: Any discrepancies with site or other information is to be advised to the Architect / Designer and direction and / or approval is to be sought before the implementation of the detail.
3. Block and site plans are reproduced under license from the Ordnance Survey.
4. Do not scale this drawing.
5. For the purpose of coordination, all relevant parties must check this information prior to implementation and report any discrepancies to the Architect / Designer.

DRAWING NOTES:

P1	Planning	13.06.18
STATUS	REVISION	DATE

CLIENT	Wrexham Glyndwr University
PROJECT	Campus 2025

DRAWING	Plas Coch - Topographical Survey Reference Plan_4		
SCALE	1:250	PAPER SIZE	A1
DATE	June 2018	DRAWN BY	LB
DRAWING No.	AL-100-007	REVISION	P1
		PROJECT No.	531-17
DRAWING STATUS	PLANNING		
Information contained on this drawing is the sole copyright of DAY Architectural Ltd. and is not to be reproduced without their permission.			

DAY

ARCHITECTURAL LTD

DAY ARCHITECTURAL LTD.
51 BURLINGTON STREET
LIVERPOOL
L3 6LG

MANCHESTER

0151 203 9703, info@day-architectural.com, www.day-architectural.com