





Rear Elevation as Proposed

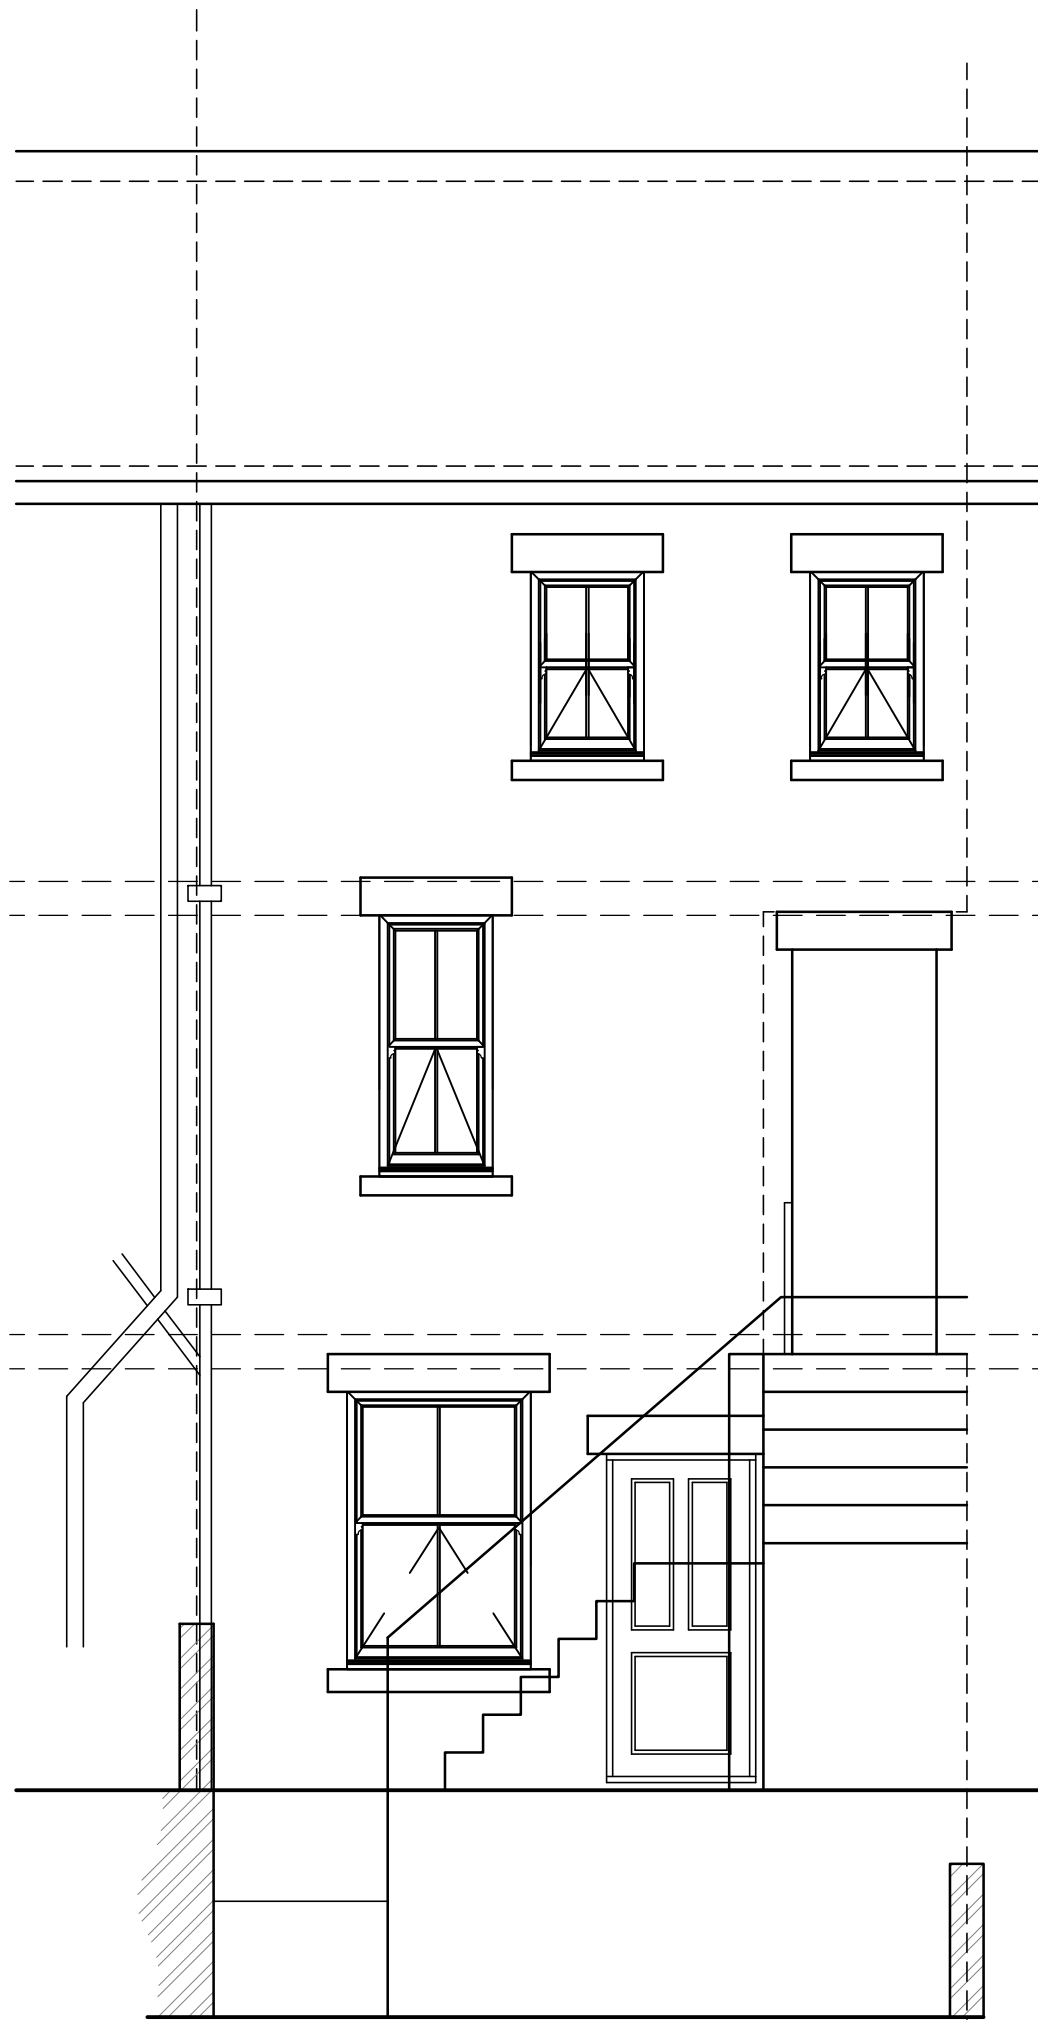

Front Elevation as Proposed

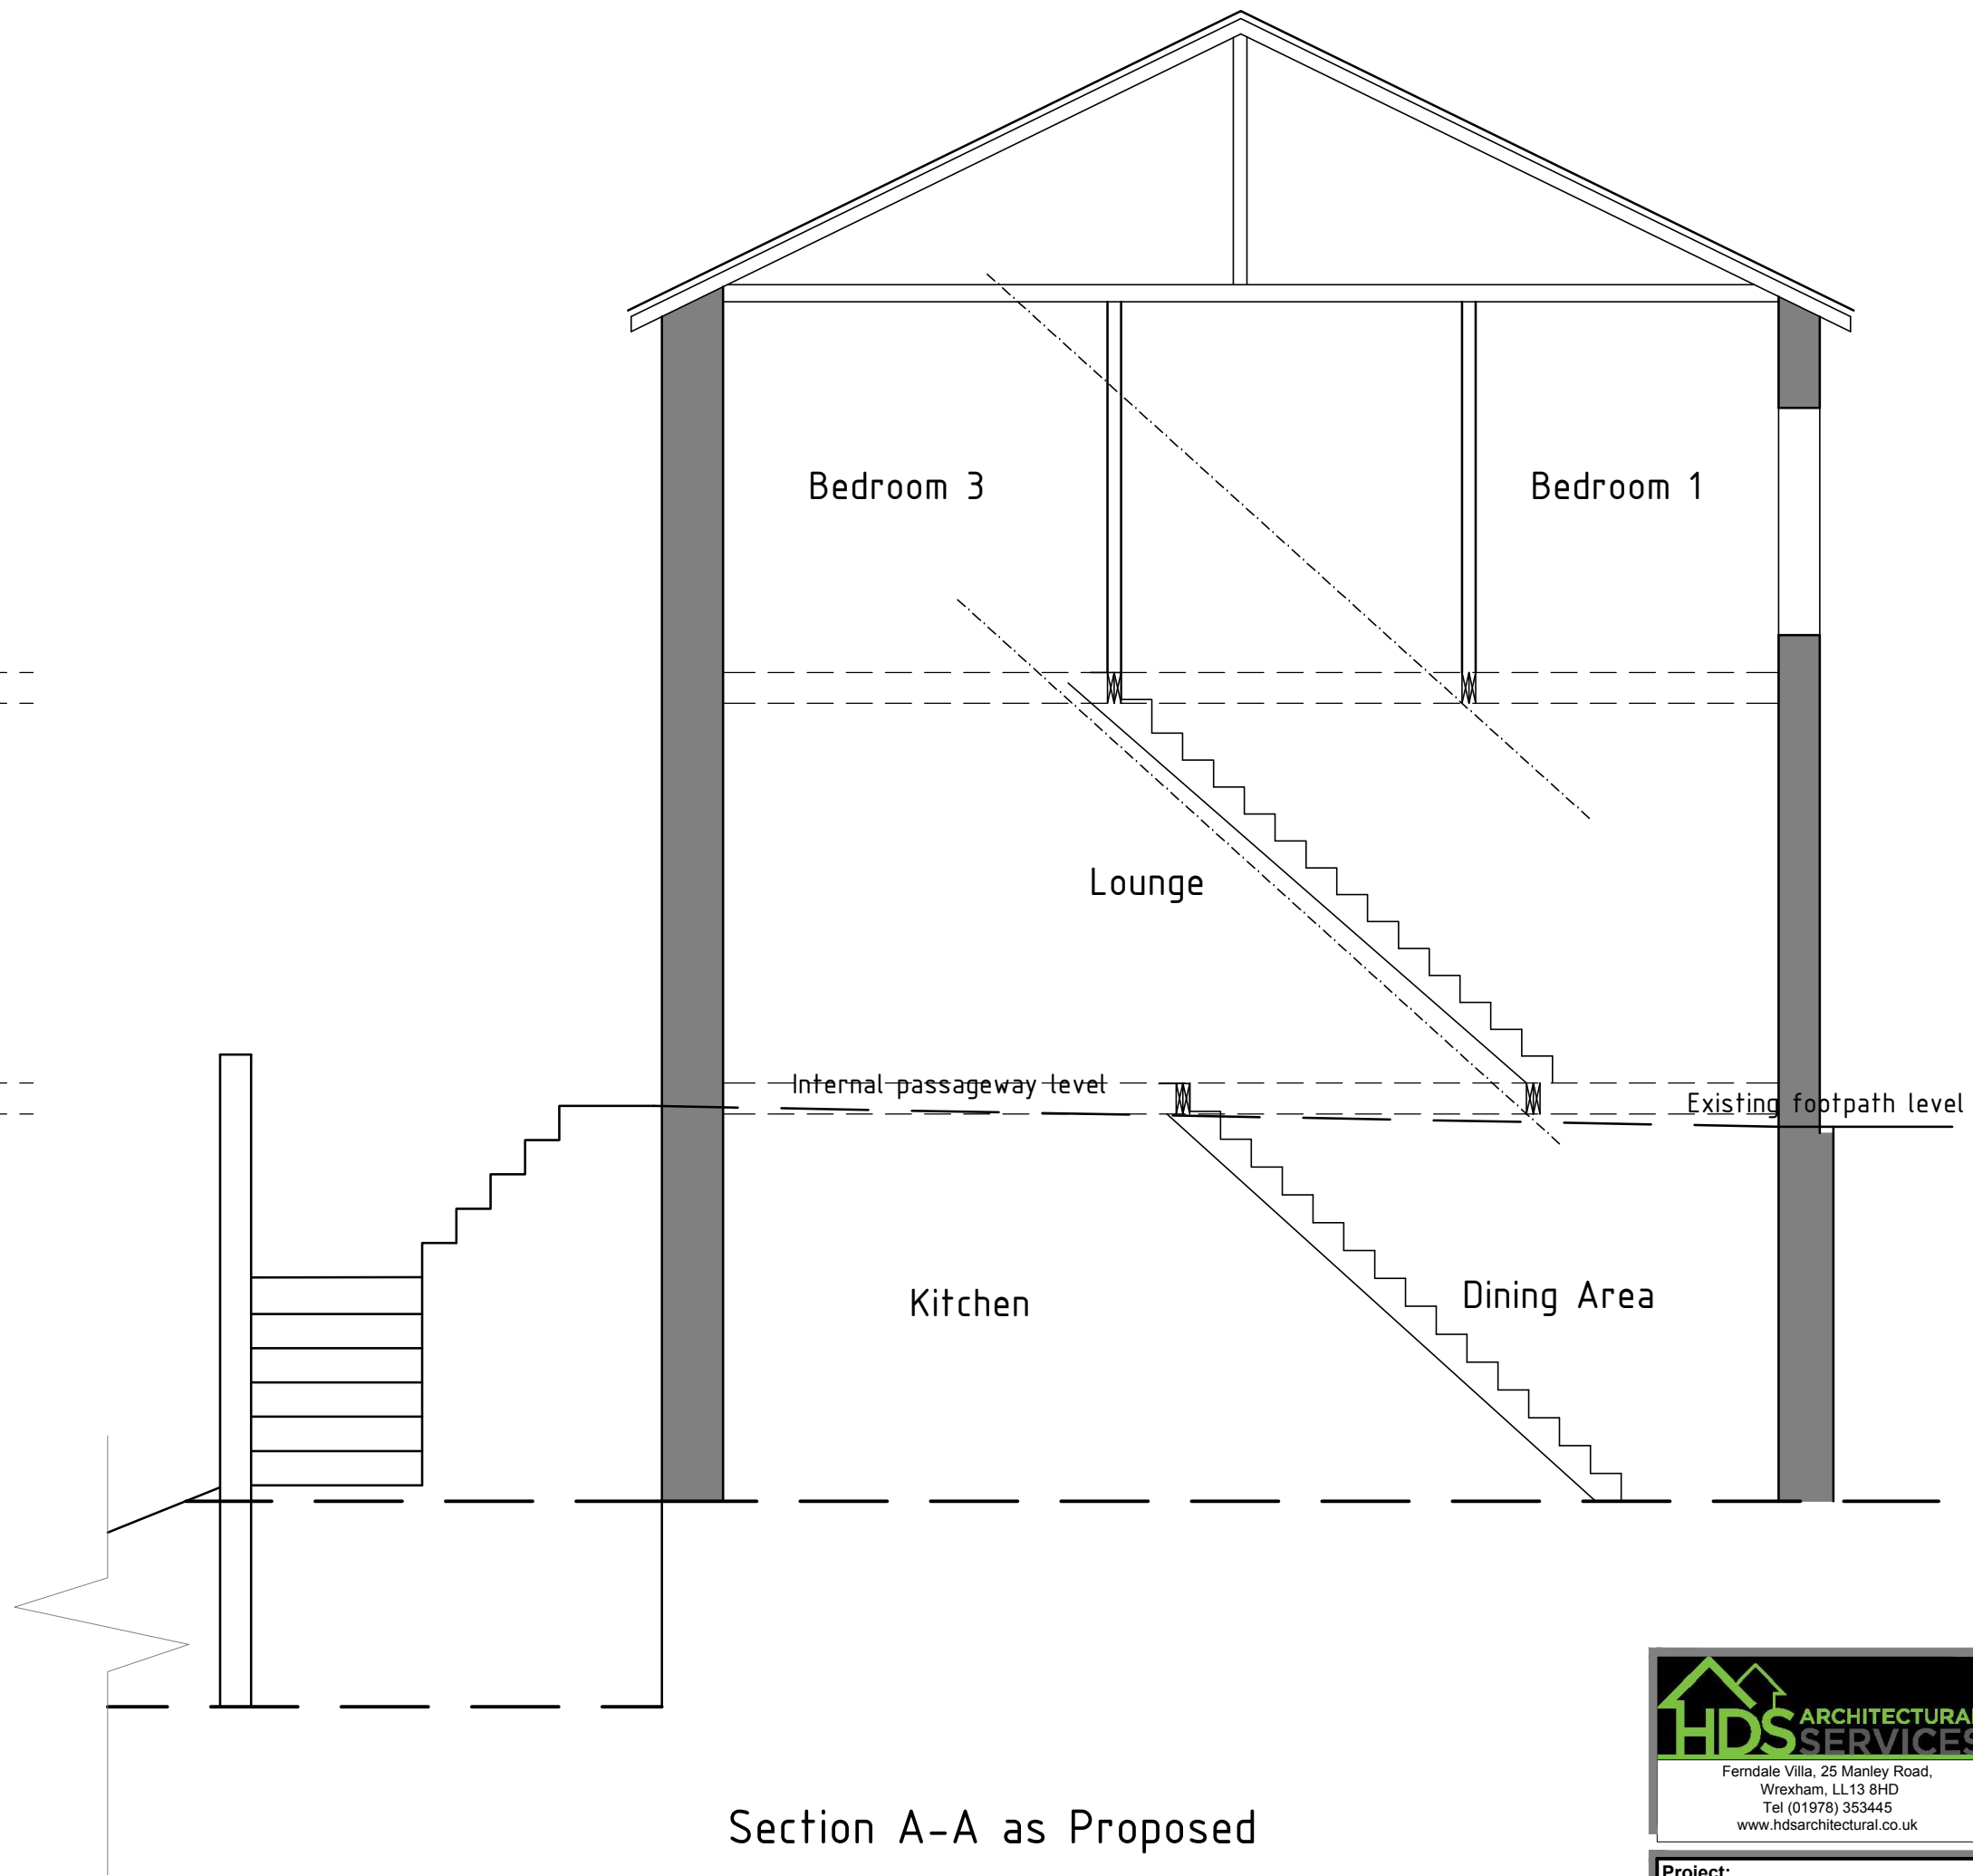

Section A-A as Proposed



Project; 3 Cambrian Buildings, Well Street, Cefn Mawr, Wrexham, LL13 3AF	
Title; Elevations and Section as Proposed	Scale (A3); 1:100
Dwg No; KR/PD/04	Date; May 2018
Revision;	