



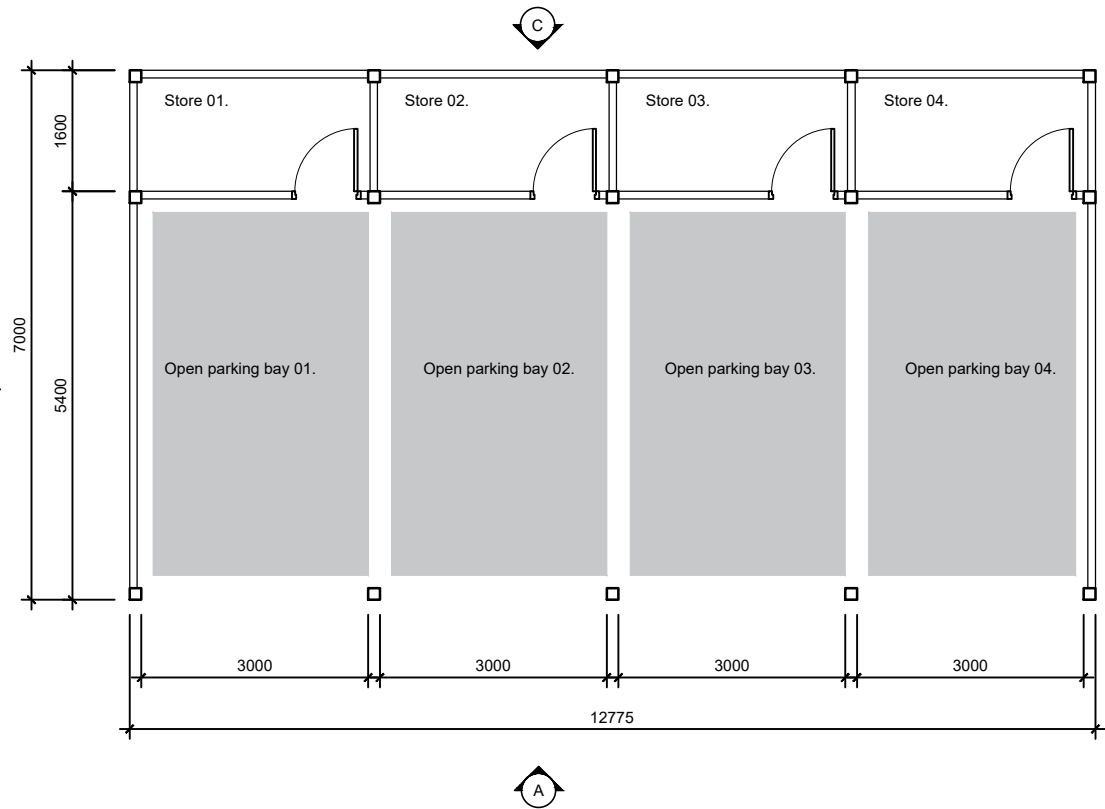


Ground Floor Plan
Scale 1:100

EXTERNAL MATERIALS KEY		
ROOF	a1 -	TILED SLATE ROOF
WALL CLADDING	c1 -	HORIZONTAL TIMBER CLADDING
TIMBER FRAME	t1 -	SOFTWOOD TIMBER POST AND ROOF TRUSSES

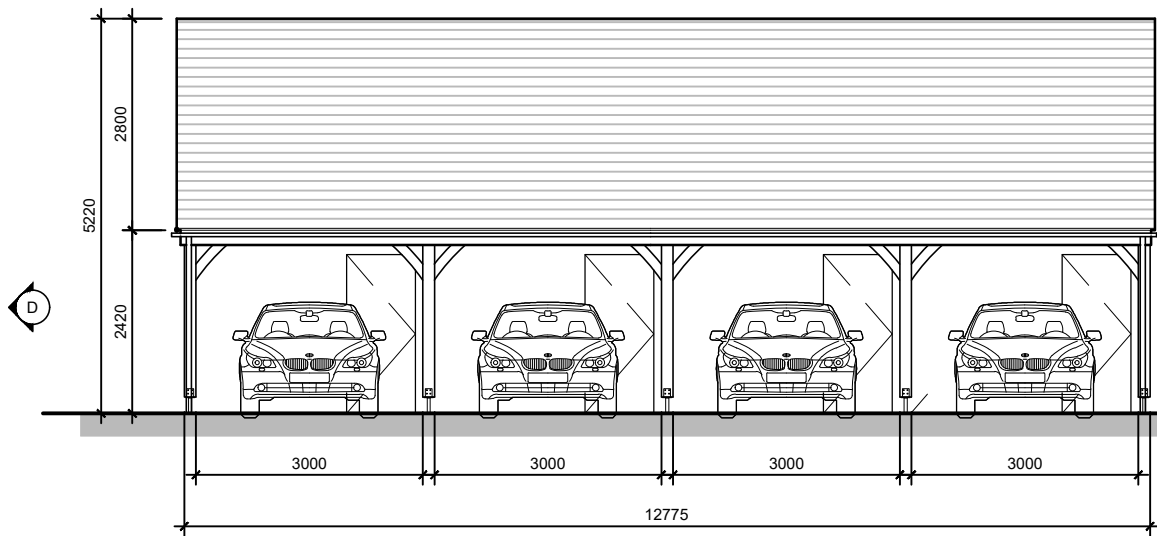


A Elevation Parking Barn
Scale 1:100

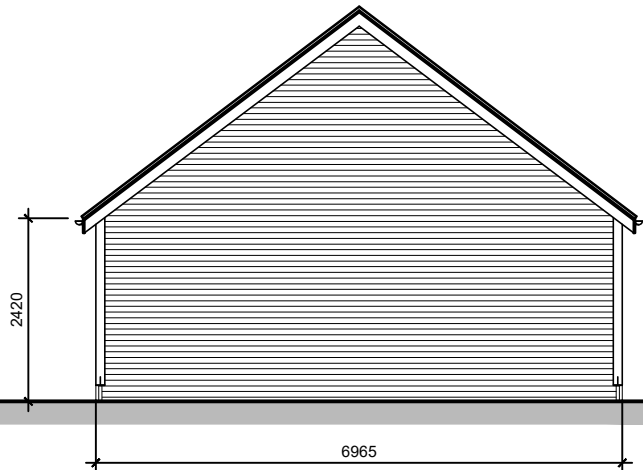

B Elevation Parking Barn
Scale 1:100



C Elevation Parking Barn
Scale 1:100

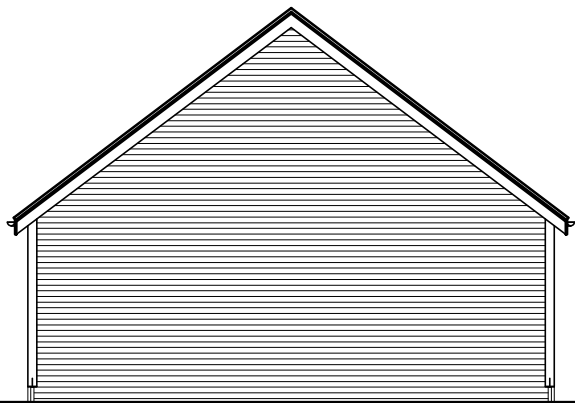

D Elevation Parking Barn
Scale 1:100



P1	First Issue	04.09.2015
Rev.	Description	Date

 www.cassidyashton.co.uk Architecture + Building Surveying + Town Planning 10 Hunters Walk, Canal Street, Chester, CH1 4EB 01244 402 900 7 East Cliff, Preston, Lancashire, PR1 3JE 01772 258 356	Client Mr S. Trowbridge			Drawing Title Typical Parking Barn - 4 Space		
	Project Broad Oak Farm Rossett			Drawn by AO	Checked by XX	Date 31.05.17
				Status PLANNING	Scale @ A3	As Indicated
				Job no. c3873	Dwg.no. L09.01	Rev. P1