


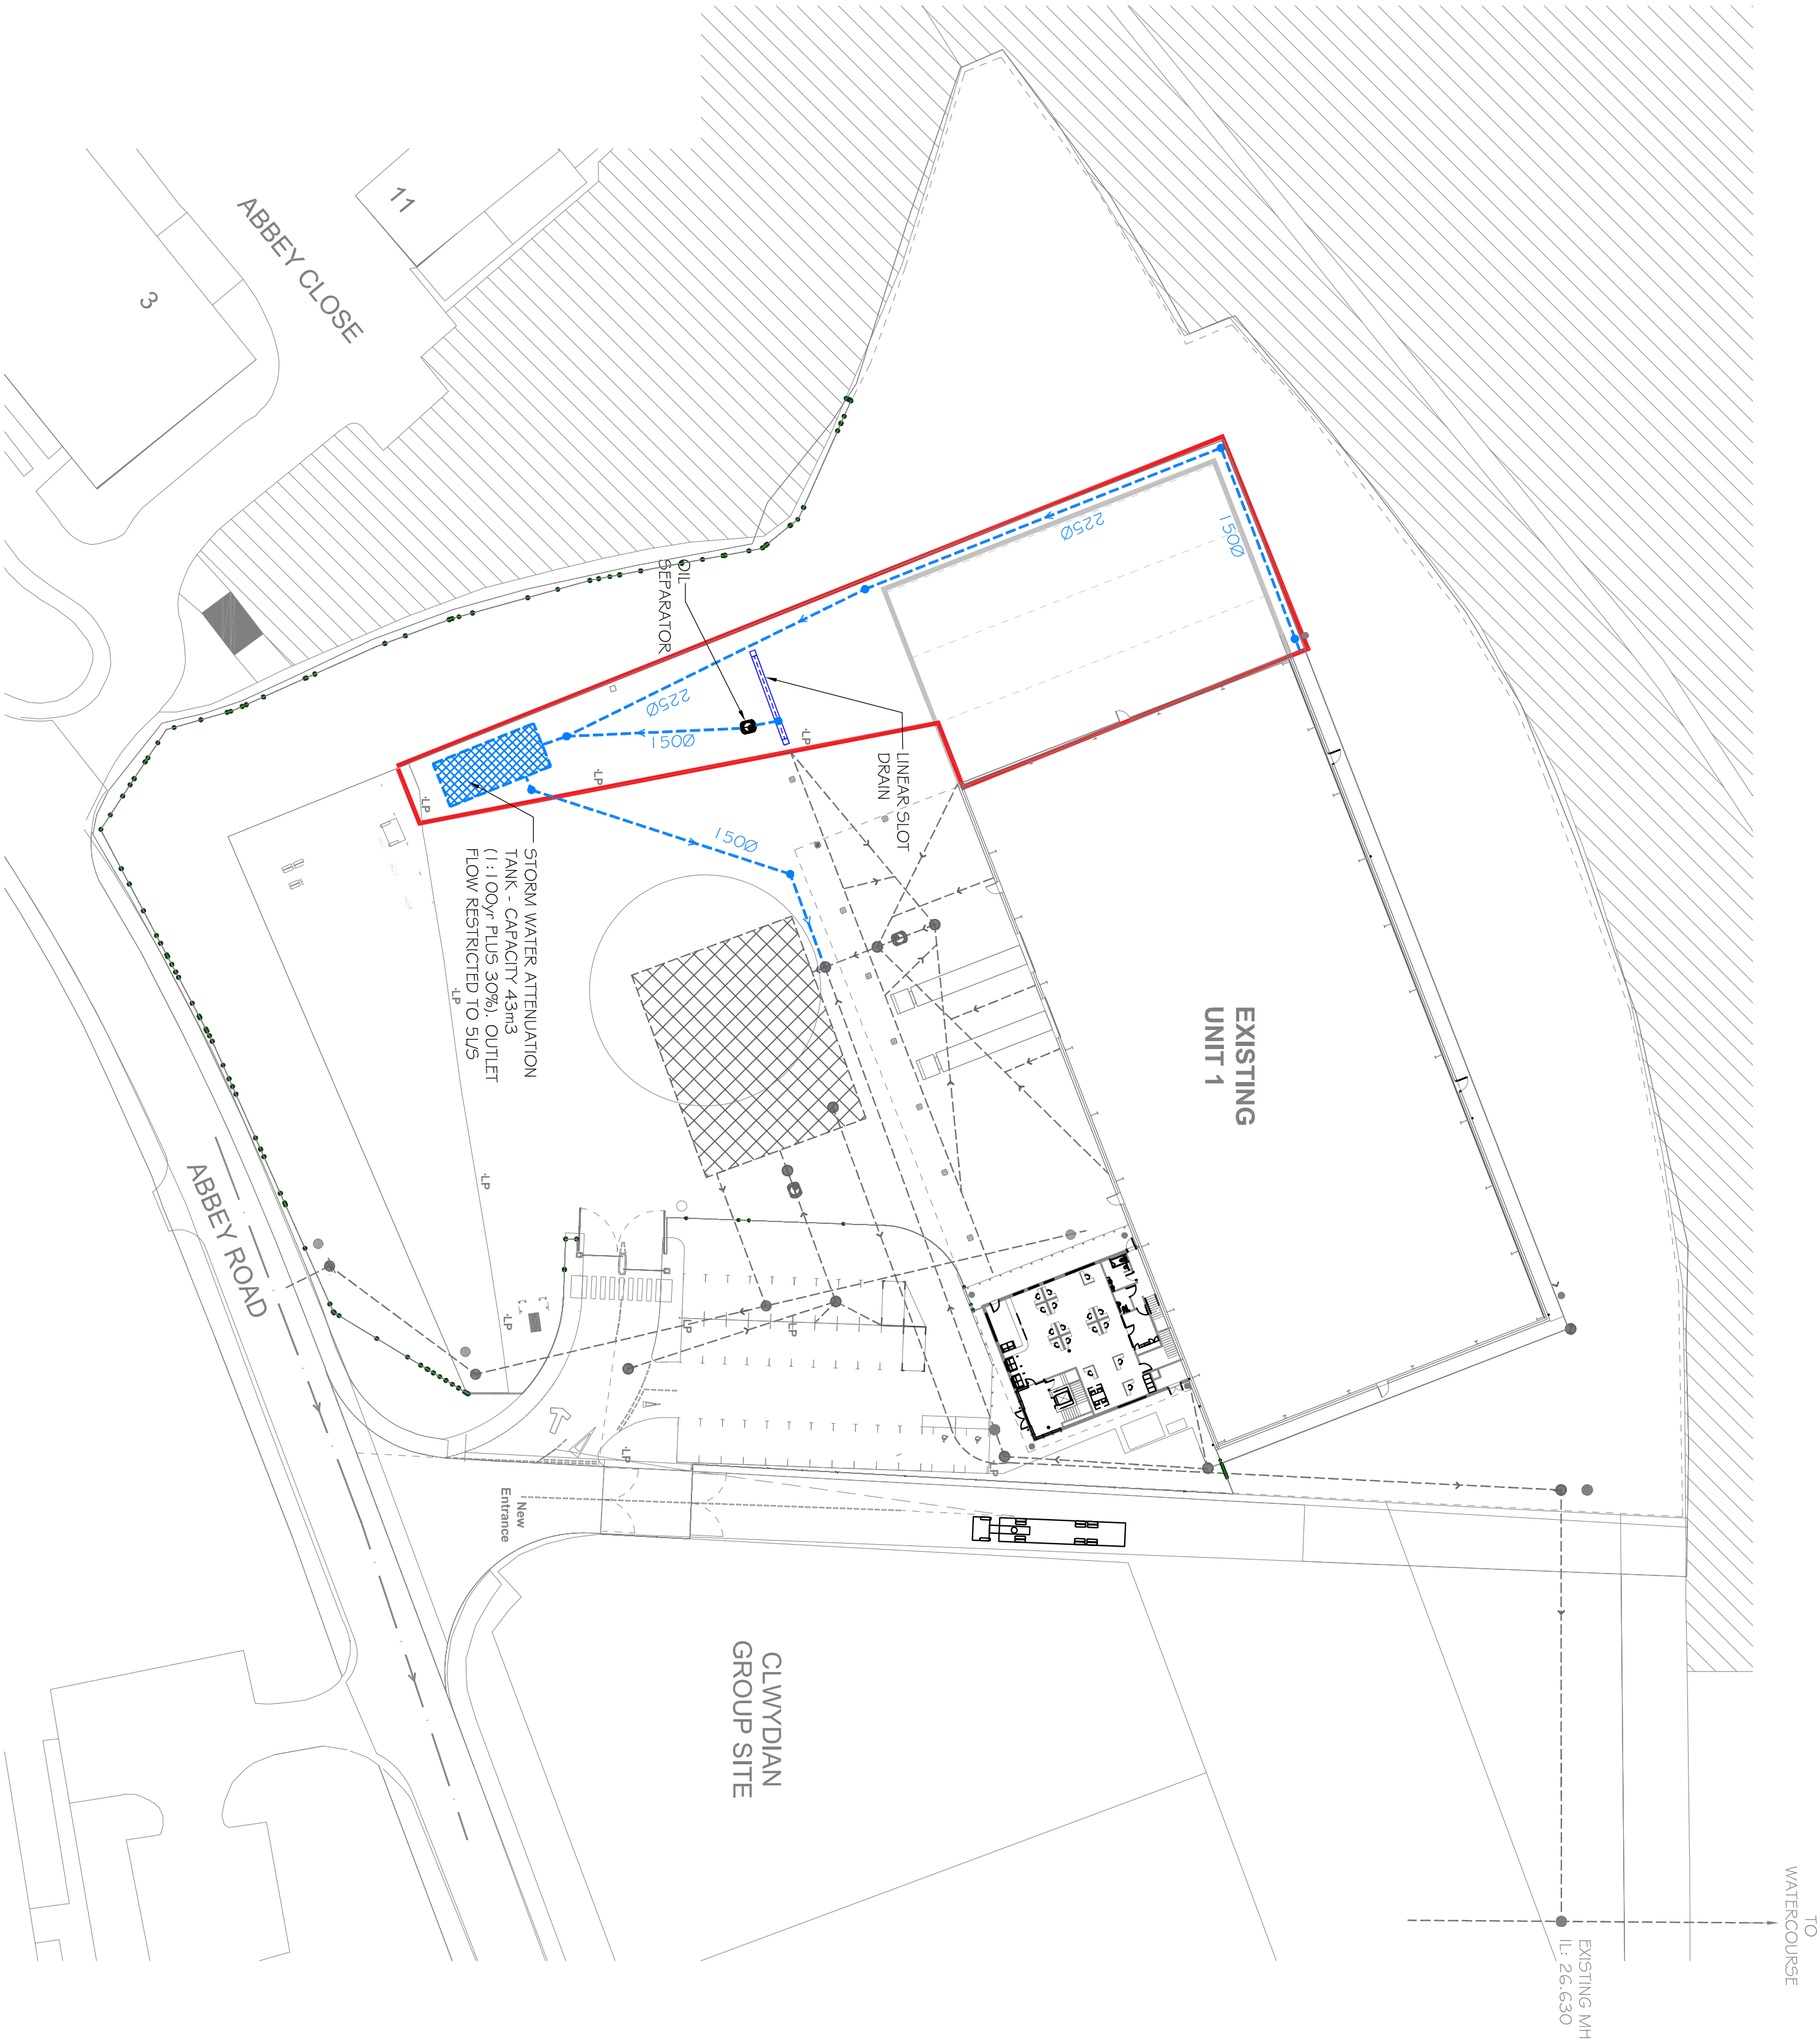

NOTE

1. DO NOT SCALE FROM THIS DRAWING. WORK FROM FIGURED DIMENSIONS ONLY. ALL DIMENSIONS ARE IN MILLIMETRES AND ALL LEVELS ARE IN METRES ABOVE ORDNANCE DATUM U.N.O.
2. NO DEVIATION FROM THE DETAILS SHOWN ON THIS DRAWING WILL BE ALLOWED WITHOUT THE PRIOR PERMISSION IN WRITING.
3. THIS DRAWING IS TO BE READ IN CONJUNCTION WITH ALL RELEVANT ARCHITECTS, ENGINEERS AND SPECIALIST DRAWINGS AND SPECIFICATIONS.
4. DRAINAGE PROVIDED UNDER PHASE 1 WORK IS SHOWN ON DETAILS PROVIDED BY MUR ASSOCIATES (UK) LTD. ON DRAWING NUMBER DMS620-200 REV 4

LEGEND

- PROPOSED SURFACE WATER DRAIN
- EXISTING SURFACE WATER DRAIN
- GRAVITY DRAINAGE CHANNEL TO YARD DISCHARGING INTO BYPASS SEPARATOR

ISSUED FOR PLANNING

McCarthy Haulage Ltd			
Extension to Distribution Warehouse (Phase 2)			
PROJECT:			
TITLE:			
PROPOSED DRAINAGE LAYOUT			
DRAWN BY	DA	DATE	17.08.2018
REVIEWED BY	SBB	SCALE @ A2	1:500
AUTHORISED BY	CD	ISSUE	S2
DRAWING NUMBER		REVISION	P2
3523-CAU-XX-XX-DR-C-1600			