


BRADLEY ROAD

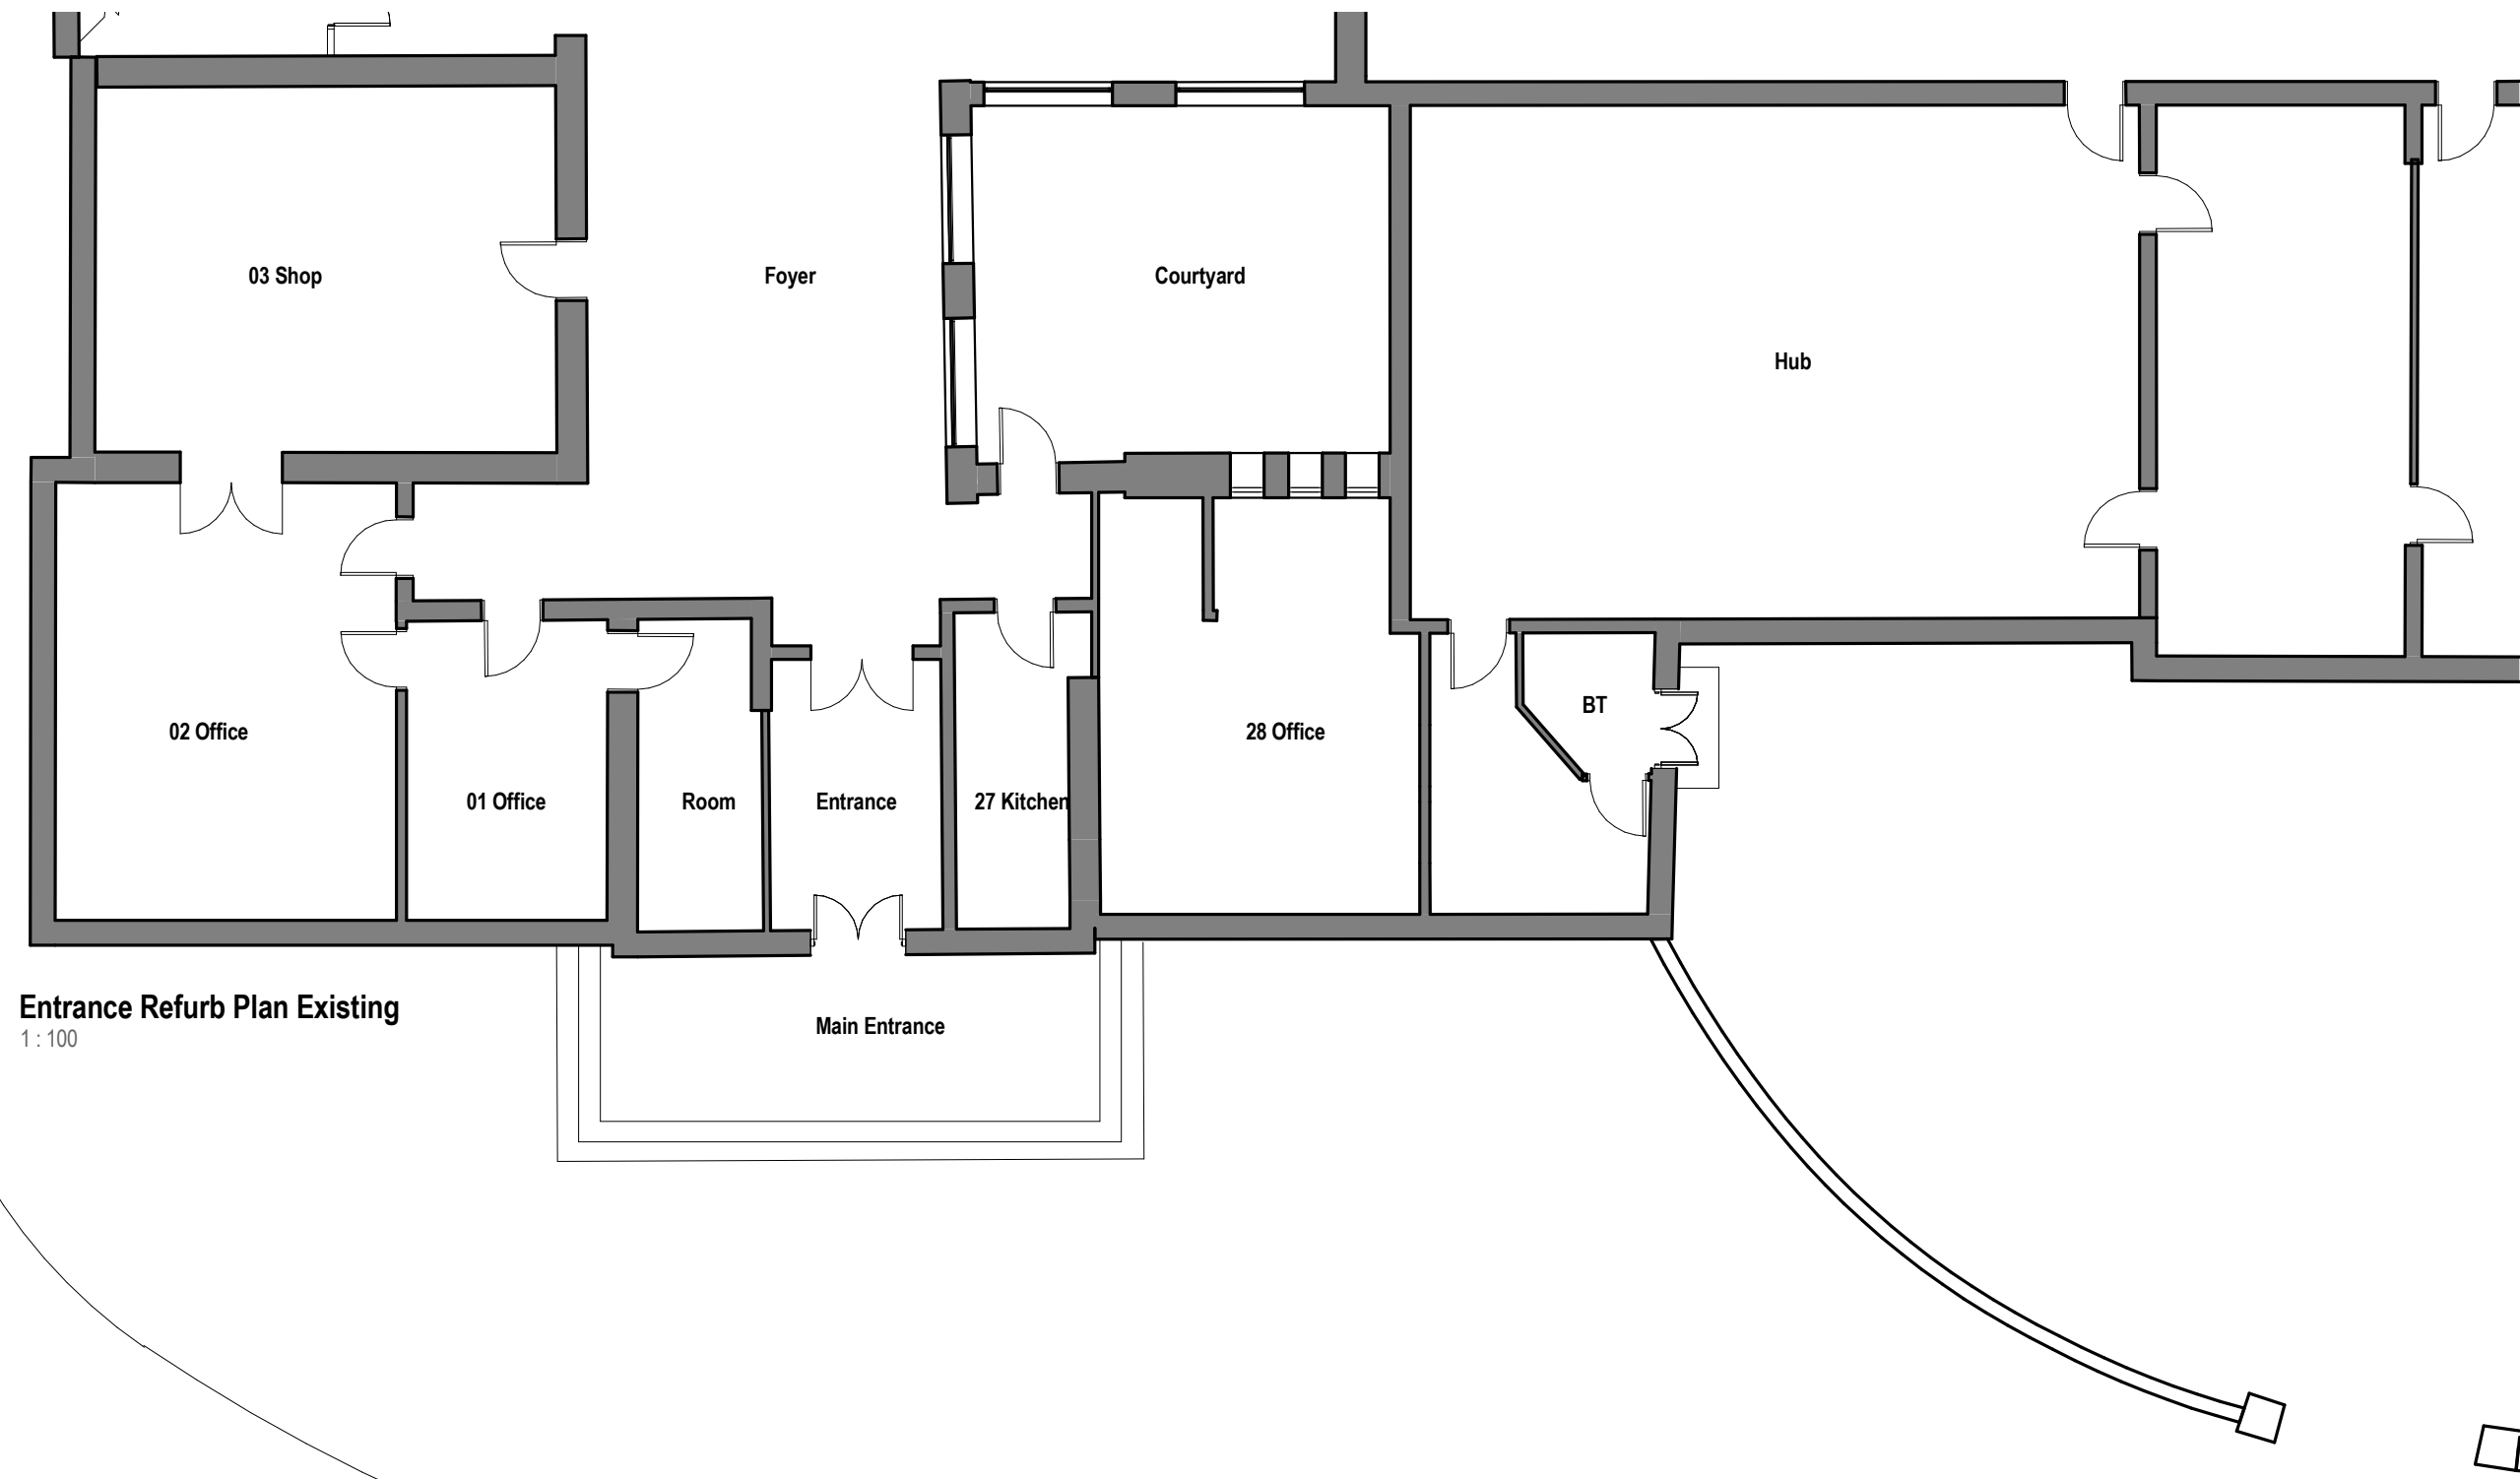


Entrance Refurb Plan Existing
1 : 100

BRADLEY ROAD



Entrance Refurb Plan - Proposed
1 : 100

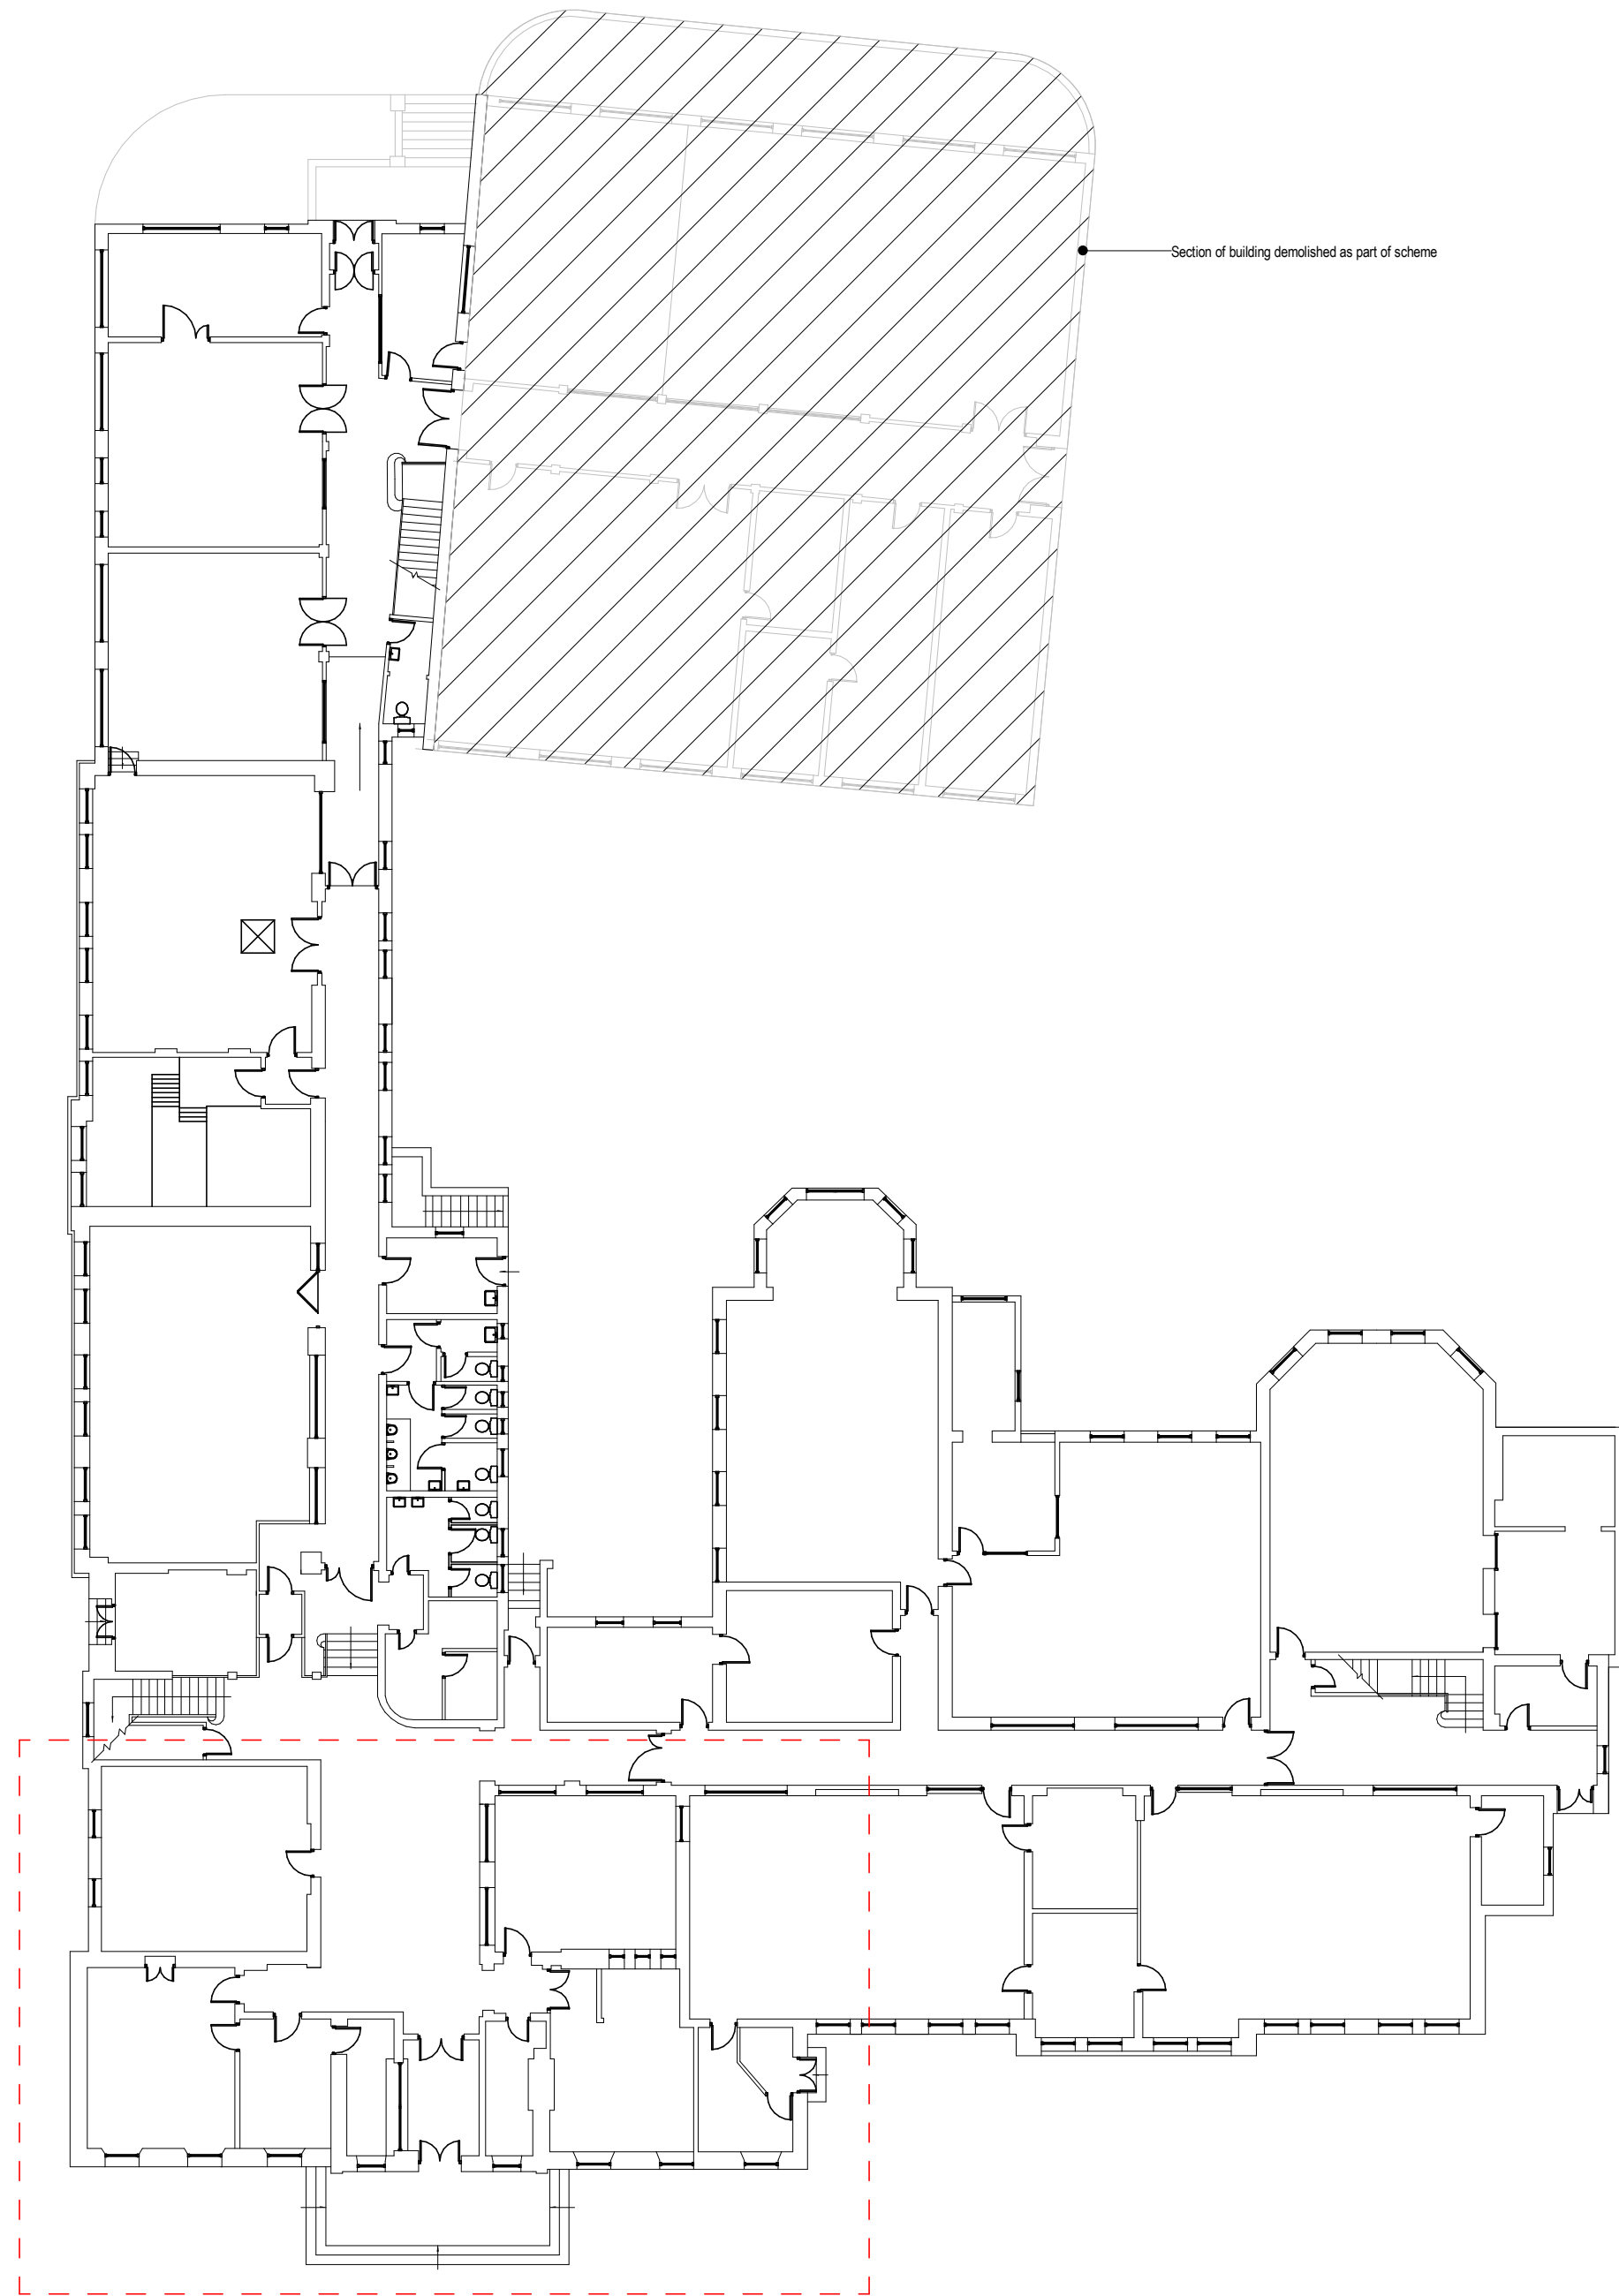

GENERAL NOTES:
DAY Architectural Ltd accepts no responsibility for any costs, losses or claims whatsoever arising from these drawings, specifications and related documents unless there is full compliance with the Client or any authorised user of the following:
1. All boundaries, dimensions and levels are to be checked on site before construction and any discrepancies reported to the Architect / Designer.
2. Partial Service: Any discrepancies with site or other information is to be advised to the Architect / Designer and direction and / or approval is to be sought before the implementation of the detail.
3. Block and site plans are reproduced under license from the Ordnance Survey.
4. Do not scale this drawing.
5. For the purpose of coordination, all relevant parties must check this information prior to implementation and report any discrepancies to the Architect / Designer.

PL1	Issued for Planning	14.06.18	RF	TC
REV	DESCRIPTION	DATE	REV BY	CHKD BY

CLIENT Wrexham Glyndwr University	PROJECT Campus 2025 - Regent Street Campus
--------------------------------------	---

DRAWING Art School Main Entrance Refurbishment	PAPER SIZE A1
SCALE As indicated	DRAWN BY RF
DATE 06/01/18	REVISION PL1
DAY DRAWING No. AL-04-008	PROJECT No. 351-17-2
DRAWING STATUS PLANNING	
Information contained on this drawing is the sole copyright of DAY Architectural Ltd, and is not to be reproduced without their permission.	

DAY
ARCHITECTURAL LTD

DAY ARCHITECTURAL LTD
STUDIO 1
2ND FLOOR LANCASTER BUILDINGS
77 DEANSGATE
MANCHESTER
M3 2BW
T: 0161 8349703
E: info@day-architectural.com
W: www.day-architectural.com