



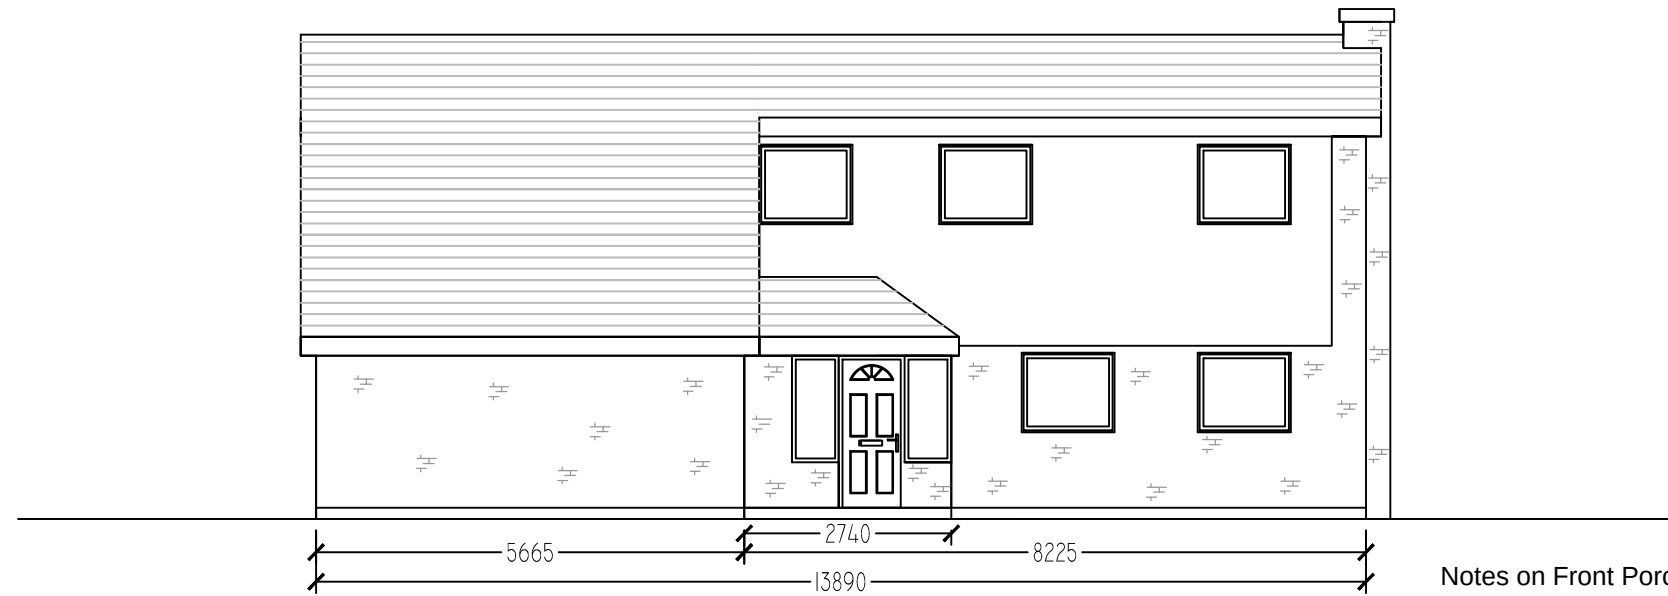

Proposed Front Elevation

Notes on Front Porch:
Existing porch to have new windows and new front door as shown.

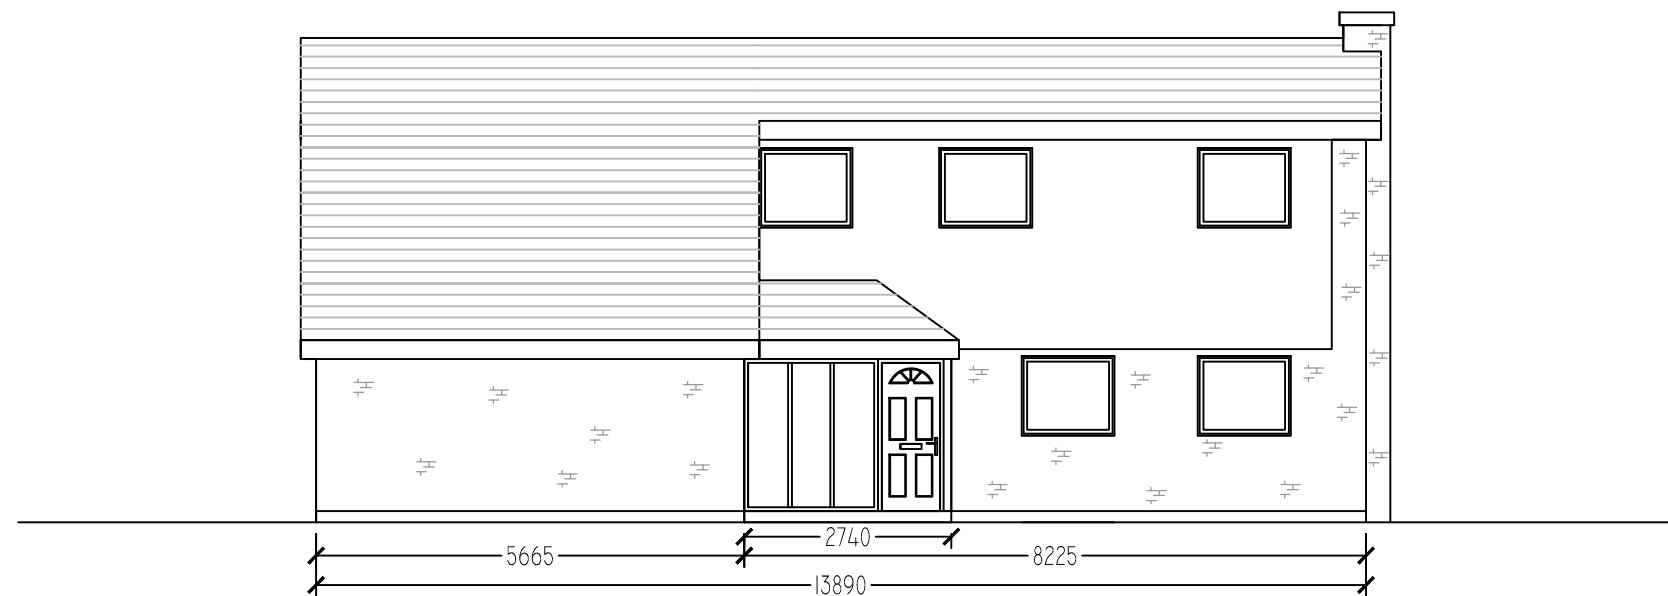

Existing Front Elevation

Clients: Mr and Mrs P Emmerson

4, Ffordd Ystrad, Wrexham LI13 7QQ

Existing and Proposed Front Elevations

Scale: 1:100 (Note: Drawings not to be scaled from)

GBS Design Services

Tel: 07981 638 510

Copyright GBS Design Services 2018

20 September 2018 Geoff Brown MCIAT