
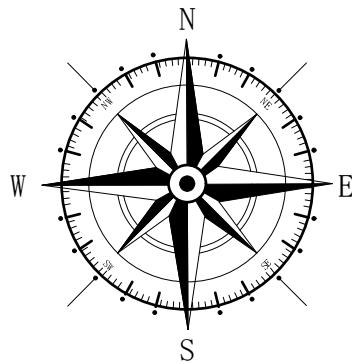


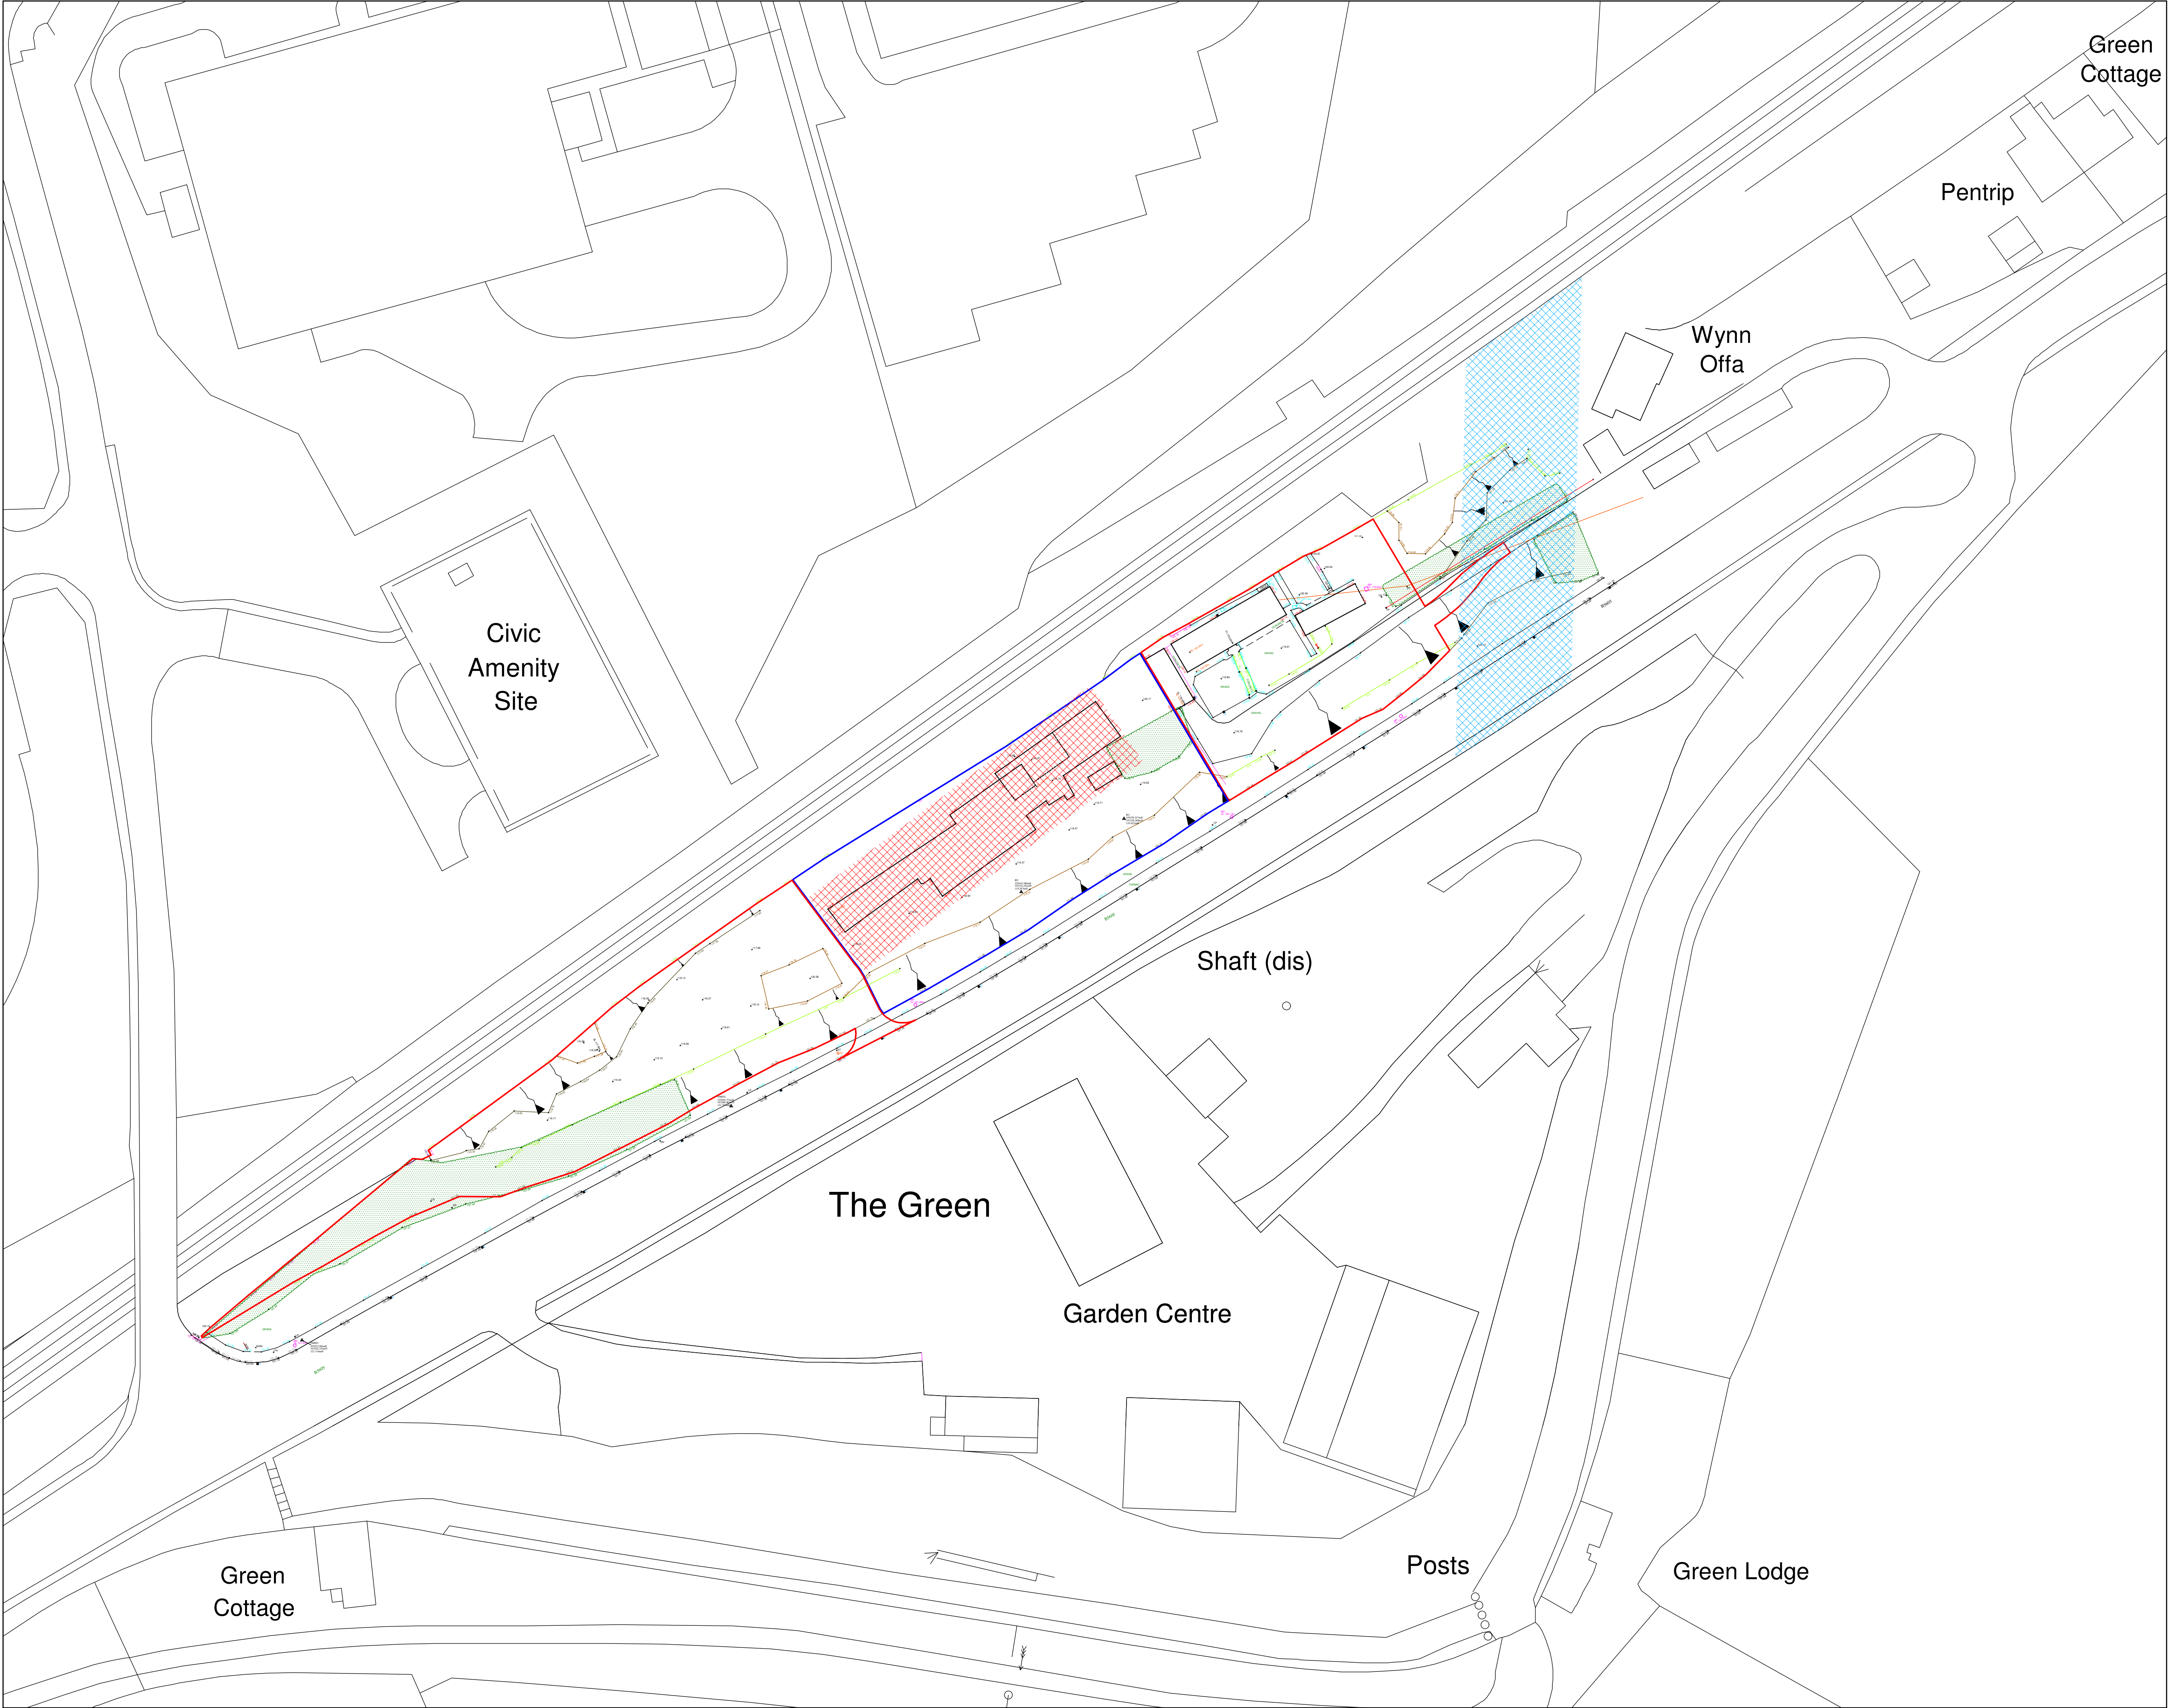

Key

- Land Owned By Client
- Proposed Site
- Possible area in which sub surface remains of Offa's Dyke Ditch may be encountered
- Scheduled Monument Site (Walker Fan House) Reference Number: DE190

Rev	Date	Detail		Initial

Project:
Proposed residential development on land adjacent to The Walker Building, Wynnstay Yard, Ruabon, Wrexham. LL14 GDP.

Title: Existing: Topo Site Plan	Scale: (A1) 1:500
---------------------------------	-------------------

Drawn By: D.J.Edwards	Date: Aug 2018
Drawing No: D075/013	Sheet: 1 of 1

blueprint
architectural services

LABC partner

Office 3K4,
Redwither Business Tower,
Wrexham. LL13 9XT
Tel: 01978 356500
www.blueprintarchitectural.com

Site Plan 1:500