


NOTES

ALL DIMENSIONS AND LEVELS ARE TO BE CHECKED ON SITE
ANY DISCREPANCIES ARE TO BE REPORTED TO THE ARCHITECT BEFORE ANY WORK COMMENCES
THIS DRAWING SHALL NOT BE SCALED TO ASCERTAIN ANY DIMENSIONS WORK TO FIGURED DIMS ONLY
THIS DRAWING SHALL NOT BE REPRODUCED WITHOUT EXPRESS WRITTEN PERMISSION FROM REVEL ARCHITECT.
READ IN CONJUNCTION WITH ALL RELEVANT DRAWINGS, SPECIFICATIONS, CONSULTANTS, SPECIALISTS, SUBCONTRACTORS DRAWINGS/ SPECIFICATIONS.

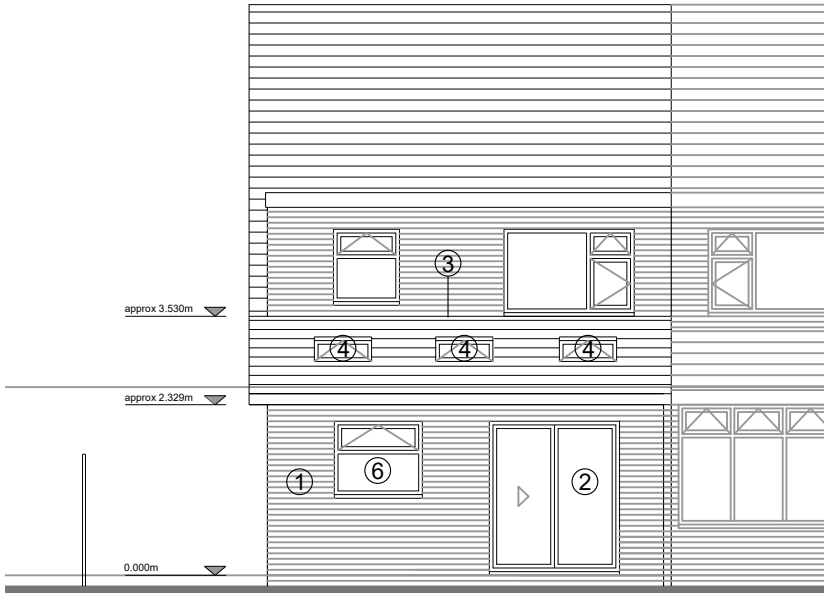

Proposed North Elevation
scale 1:100




Proposed South Elevation
scale 1:100

KEY

- ① New facing brick to match existing
- ② New double glazed feature patio doors
- ③ New tiled roof to match existing
- ④ New rooflight
- ⑤ New UPVC soffits, fascias & gutters
- ⑥ New double glazed window
- ⑦ New UPVC door



Proposed West Elevation
scale 1:100

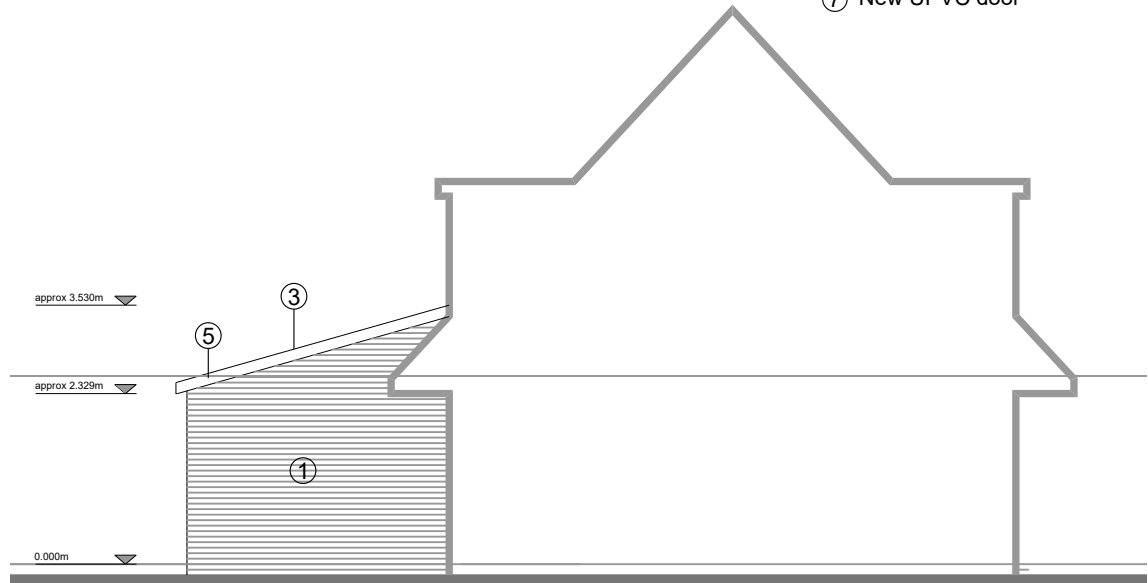

Proposed East Elevation
scale 1:100

P2 16.11.18 Exterior wall & interior amendments
P1 05.10.18 Planning Issue

rev date/intls description

project

26 CHERRY TREE ROAD

location

BRADLEY - WREXHAM - LL11 4DN

client

MAGGY THOMAS

2 Ewloe Heath
Buckley
Flintshire
CH7 3PU

Mobile: 07496821131

Email: Joeweigh@revelarchitect.co.uk



drawing title

PROPOSED ELEVATIONS

dwg purpose

PLANNING ISSUE

scale 1:100 drawn JMW checked JMW
@ sheet size A3 rev date 11.18

2018001 job number 005 drawing number P2 revision