

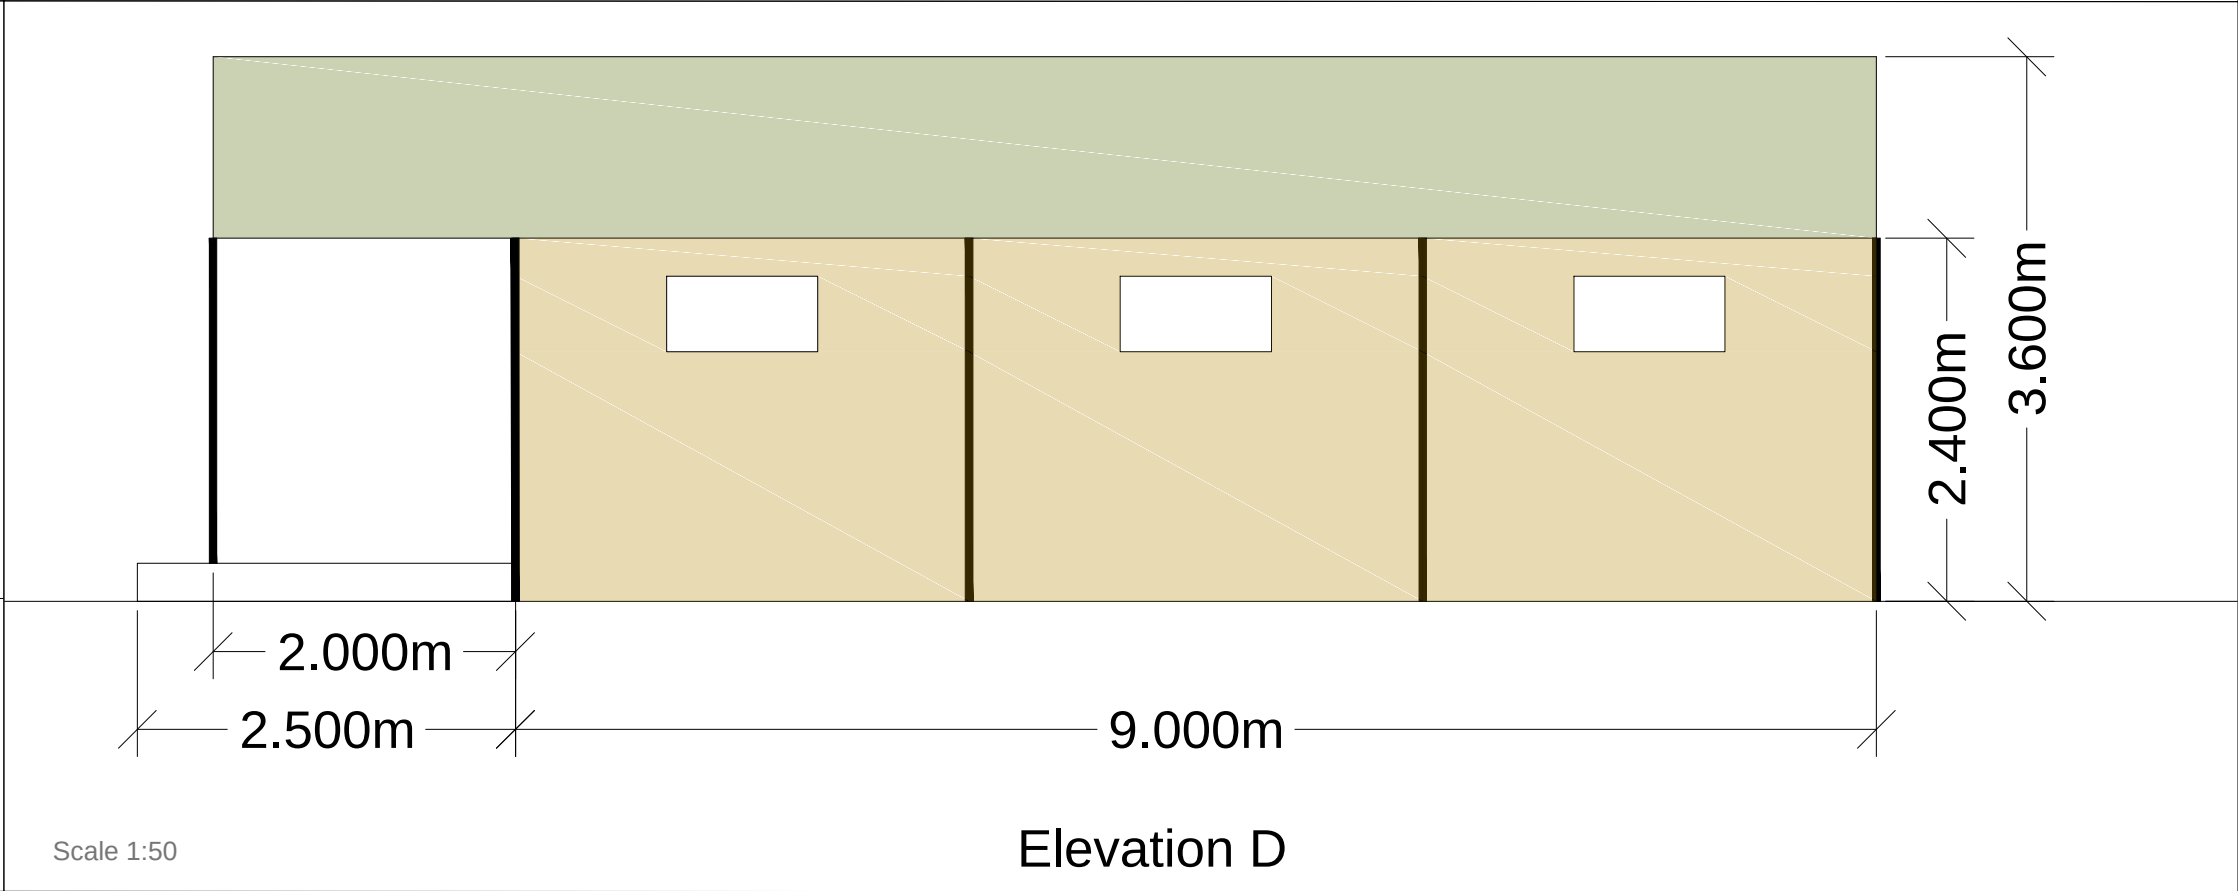
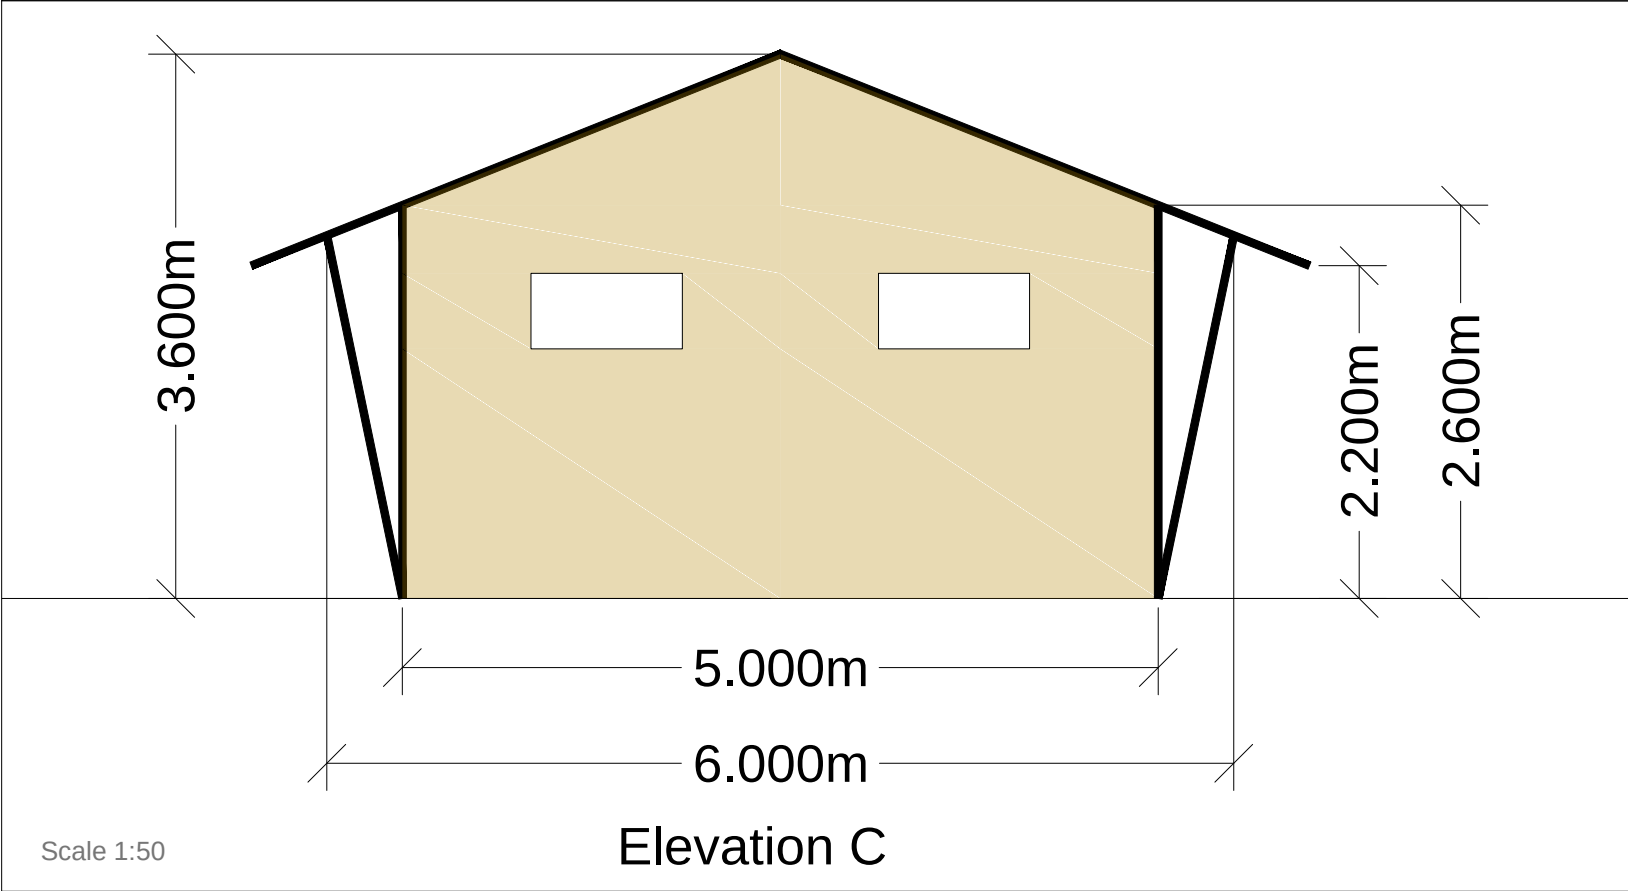
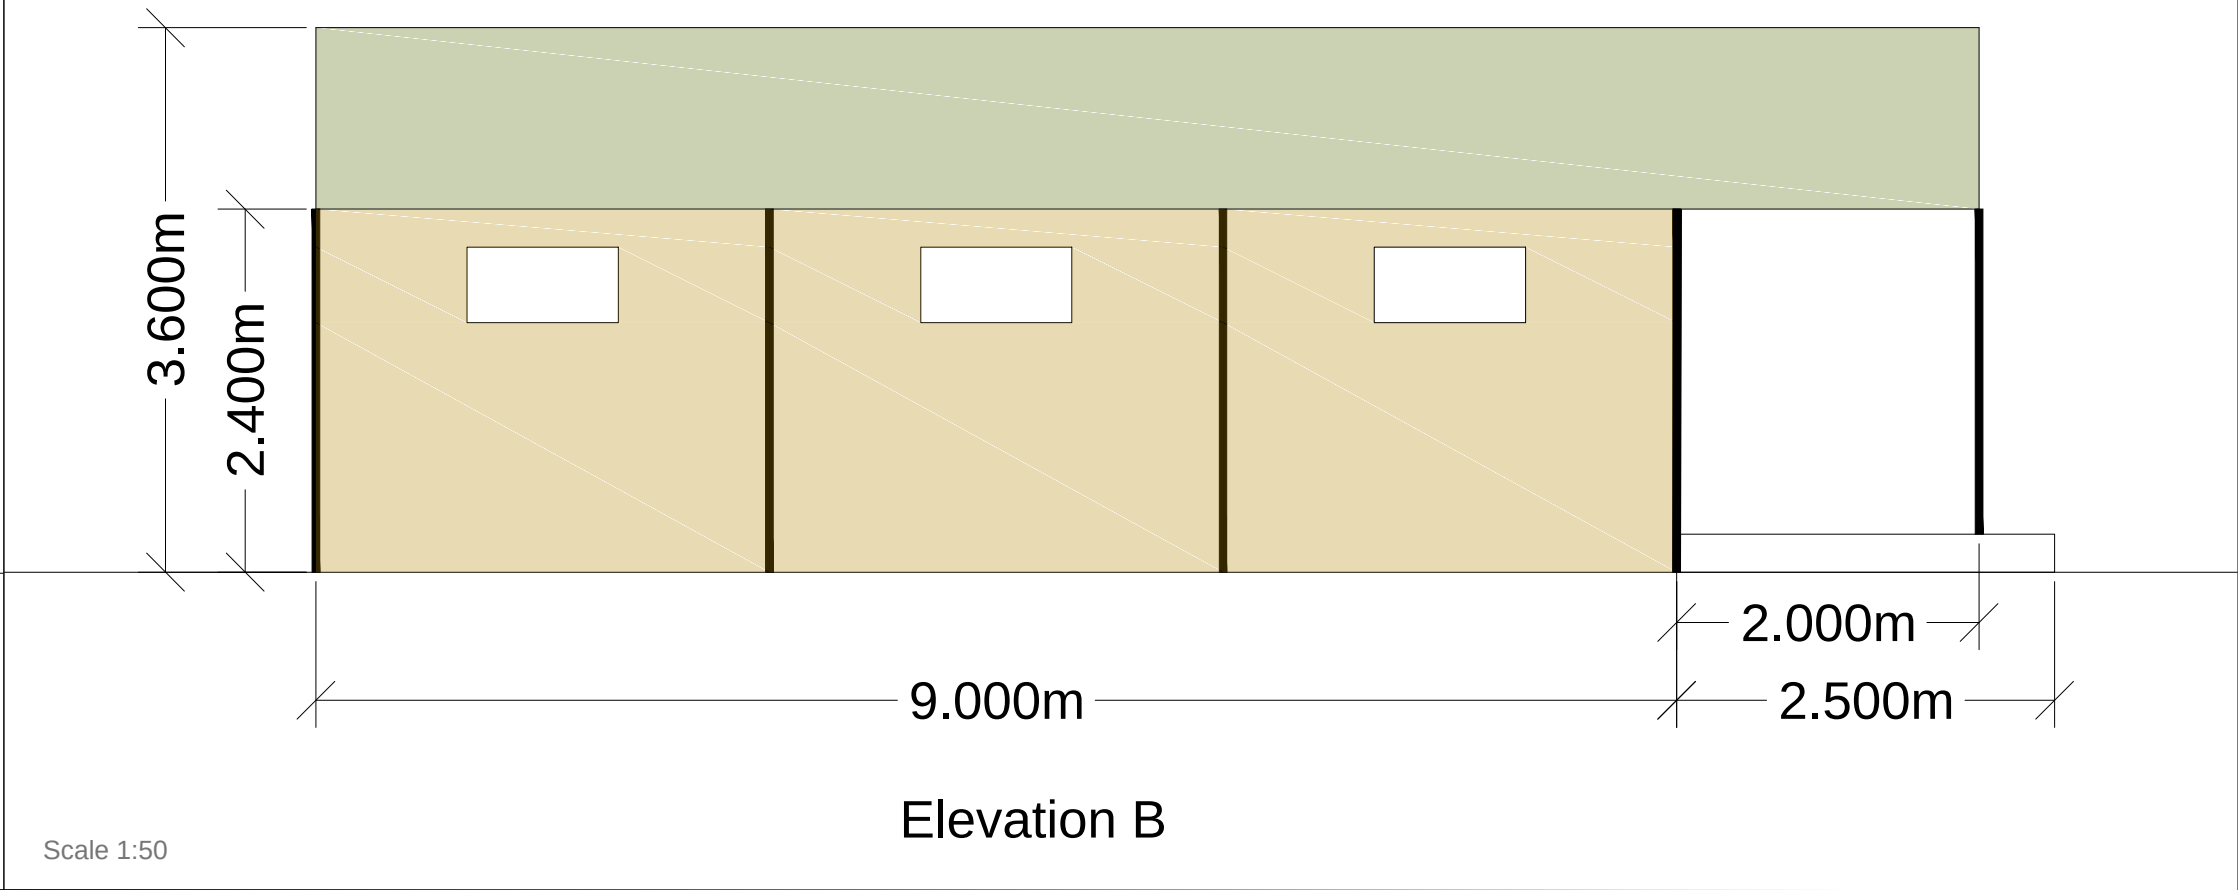


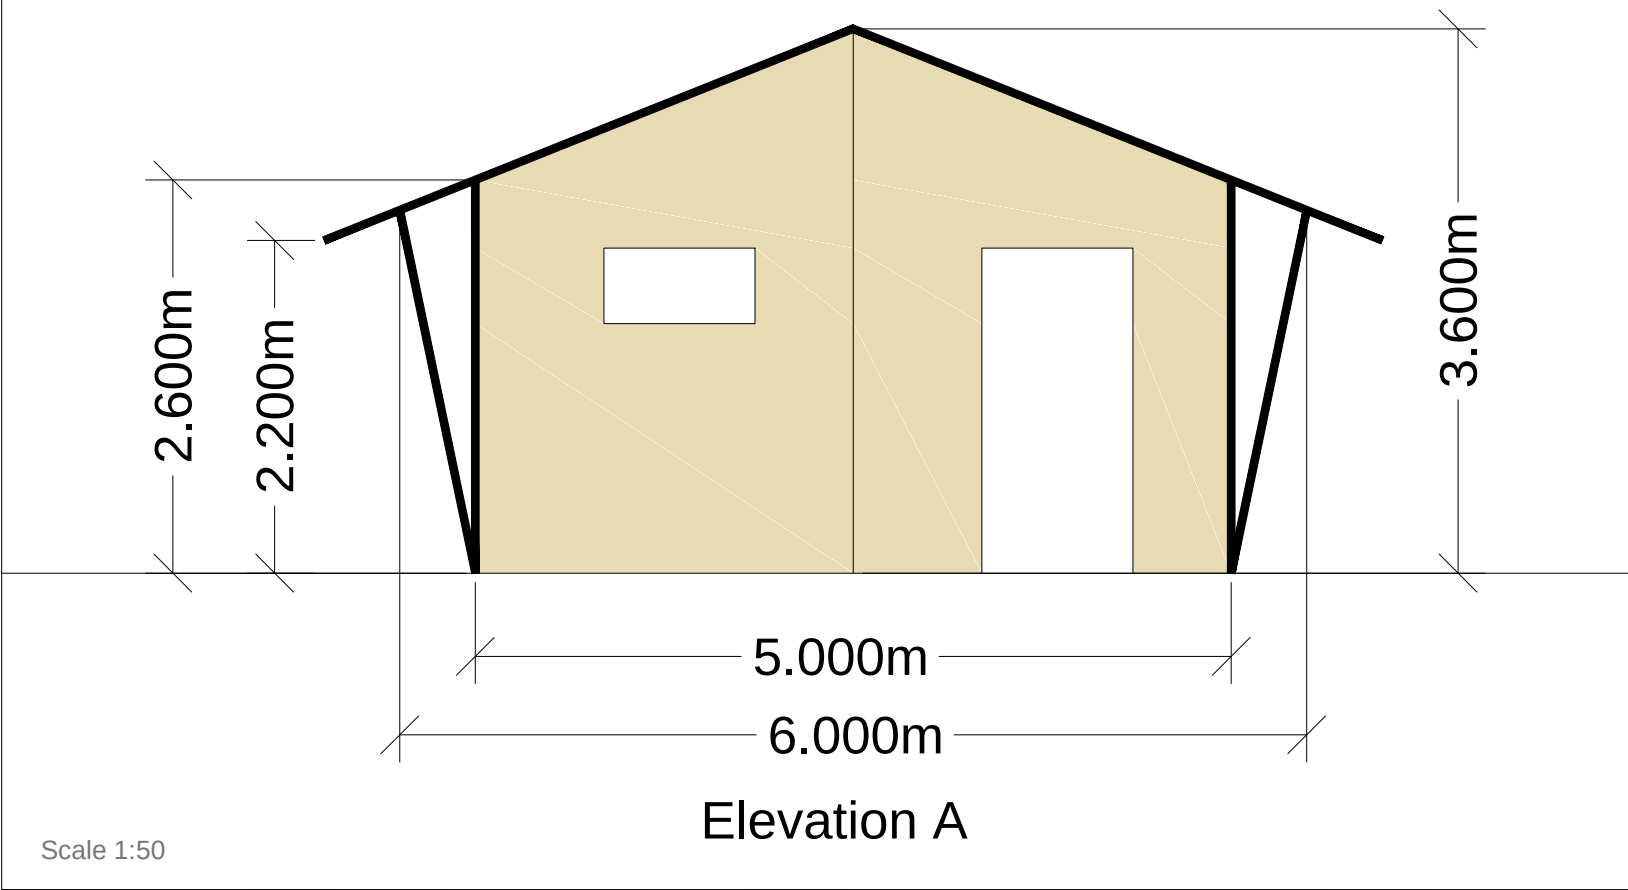

THIS DRAWING IS TO BE READ IN CONJUNCTION WITH ALL RELATED DRAWINGS. ALL DIMENSIONS MUST BE CHECKED AND VERIFIED ON SITE BEFORE COMMENCING ANY WORK OR PRODUCING SHOP DRAWINGS. THE ORIGINATOR SHOULD BE NOTIFIED IMMEDIATELY OF ANY DISCREPANCY. THIS DRAWING IS COPYRIGHT AND REMAINS THE PROPERTY ROGER PARRY & PARTNERS.

Rev	Description	Date	Dr by	App by
Original				

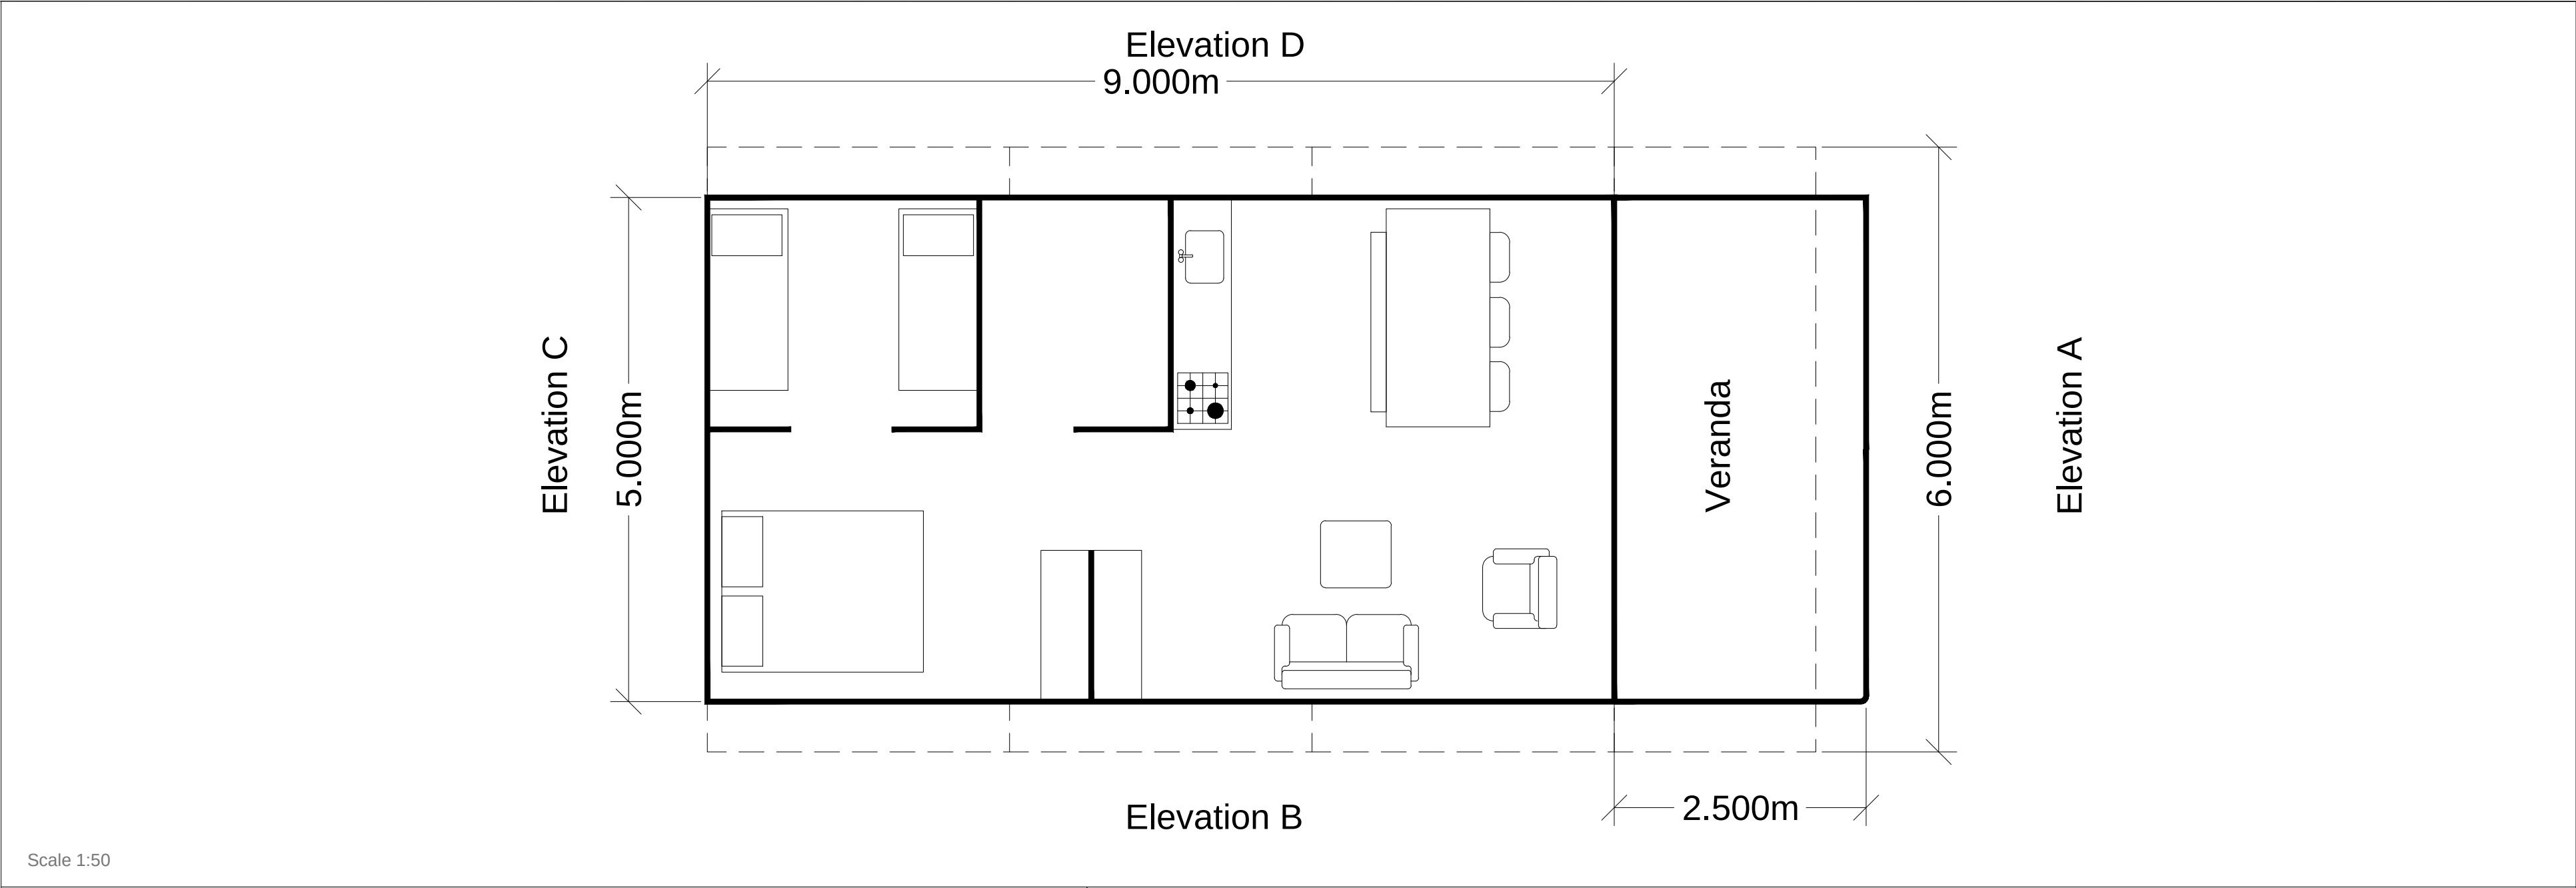

Residential - Agricultural - Commercial	
Job	Proposed safari tents 1, 2 & 3. Land at Forge Farm
Title	Proposed Elevations & Floor Plan
Location	Forge Farm Pont Y Blew Chirk Wrexham LL14 5BH
Client	.
Scales	1:50 @ A2
Drawing No.	RJC-MZ240-01
Drawn by	AZ
Date	27/02/2018
HOCSTON HALL, MINSTERLEY SHREWSBURY, SHROPSHIRE, SY5 0HZ Tel: 01743 791336 Fax: 01743 792770 email: mail@rogerparry.net Web address: www.rogerparry.net Roger Parry & Partners is a registered company in England. Registered in England and Wales. Registered office: 101, 102, 103, 1000.	