


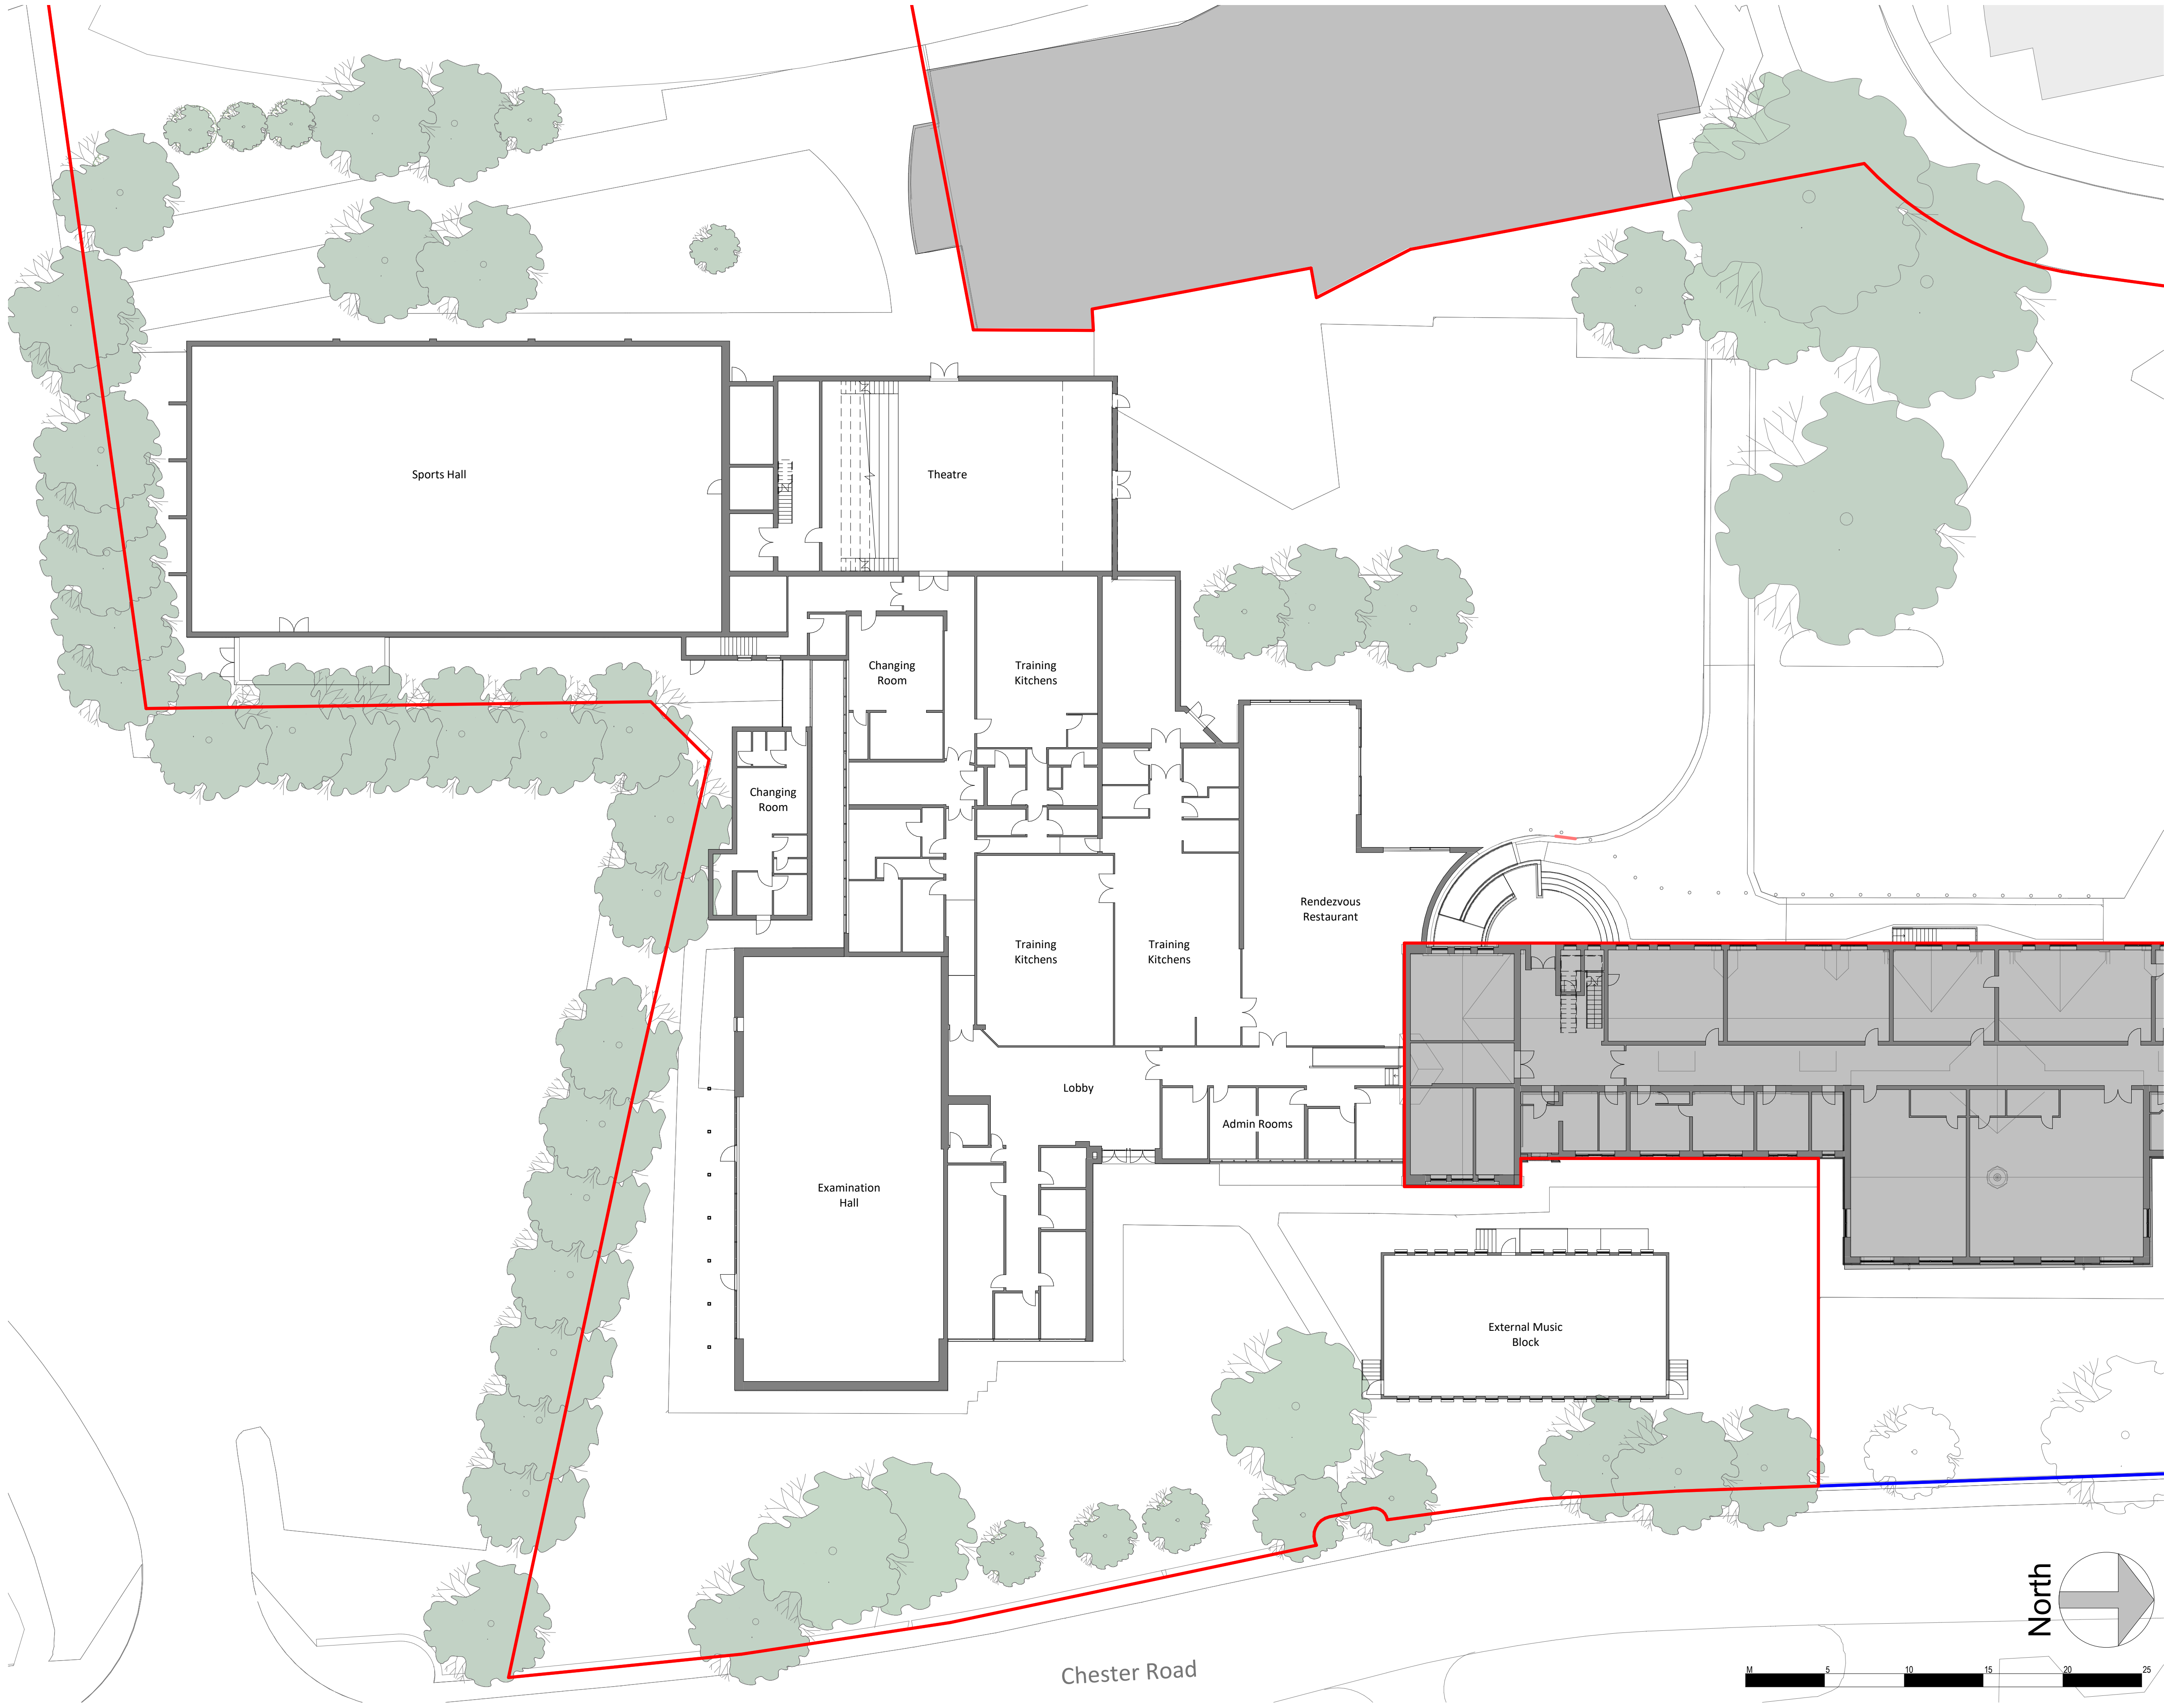

- General Notes
1. Contractor to verify all dimensions and check level datums on site
 2. All of the designs are the sole property of TACP Architects Ltd and may not be used without their written agreement
 3. All prints, specifications and their copyright are the property of TACP Architects Ltd
 4. Do not scale off drawings
 5. All dimensions shall be checked on site before commencement of shop drawings, manufacture and all discrepancies must be reported to TACP Architects Ltd

Revisions					
Rev	Date	Description	By	Check	
P1	11-06-18	Issued for pre-planning application consultation	JH	DM	
P2	25-07-18	Issued to client for sign-off prior to planning submission	JH	KM	
P3	30-07-18	Issued for Planning	JH	KM	

Consultants



COLEG CAMBRIA

Client



WYNNE CONSTRUCTION

Project Title

Yale Campus Redevelopment

Project Title								
Yale Campus Redevelopment								
Drawing Title								
Existing Ground Floor Plan								
Scale	Date	Drawn By	Checked By	Office				
1 : 200@A1	01/06/18	KA	DM	Wrexham				
Job Number	Project	Originator	Zone	Level	Type	Role	Number	Revision
16082	YCR -TACP-	PB-	00-	DR-	A-	002		P3

TACP Architects Ltd
Pembroke House
Ellice Way, Wrexham Technology Park,
Wrexham, LL13 7YT
01978 291161

admin@tacparchitects.co.uk
www.tacparchitects.co.uk



TACP Architects Ltd

Architecture • Interior Design • Healthcare Planning • Conservation • Masterplanning • Sustainable Design