



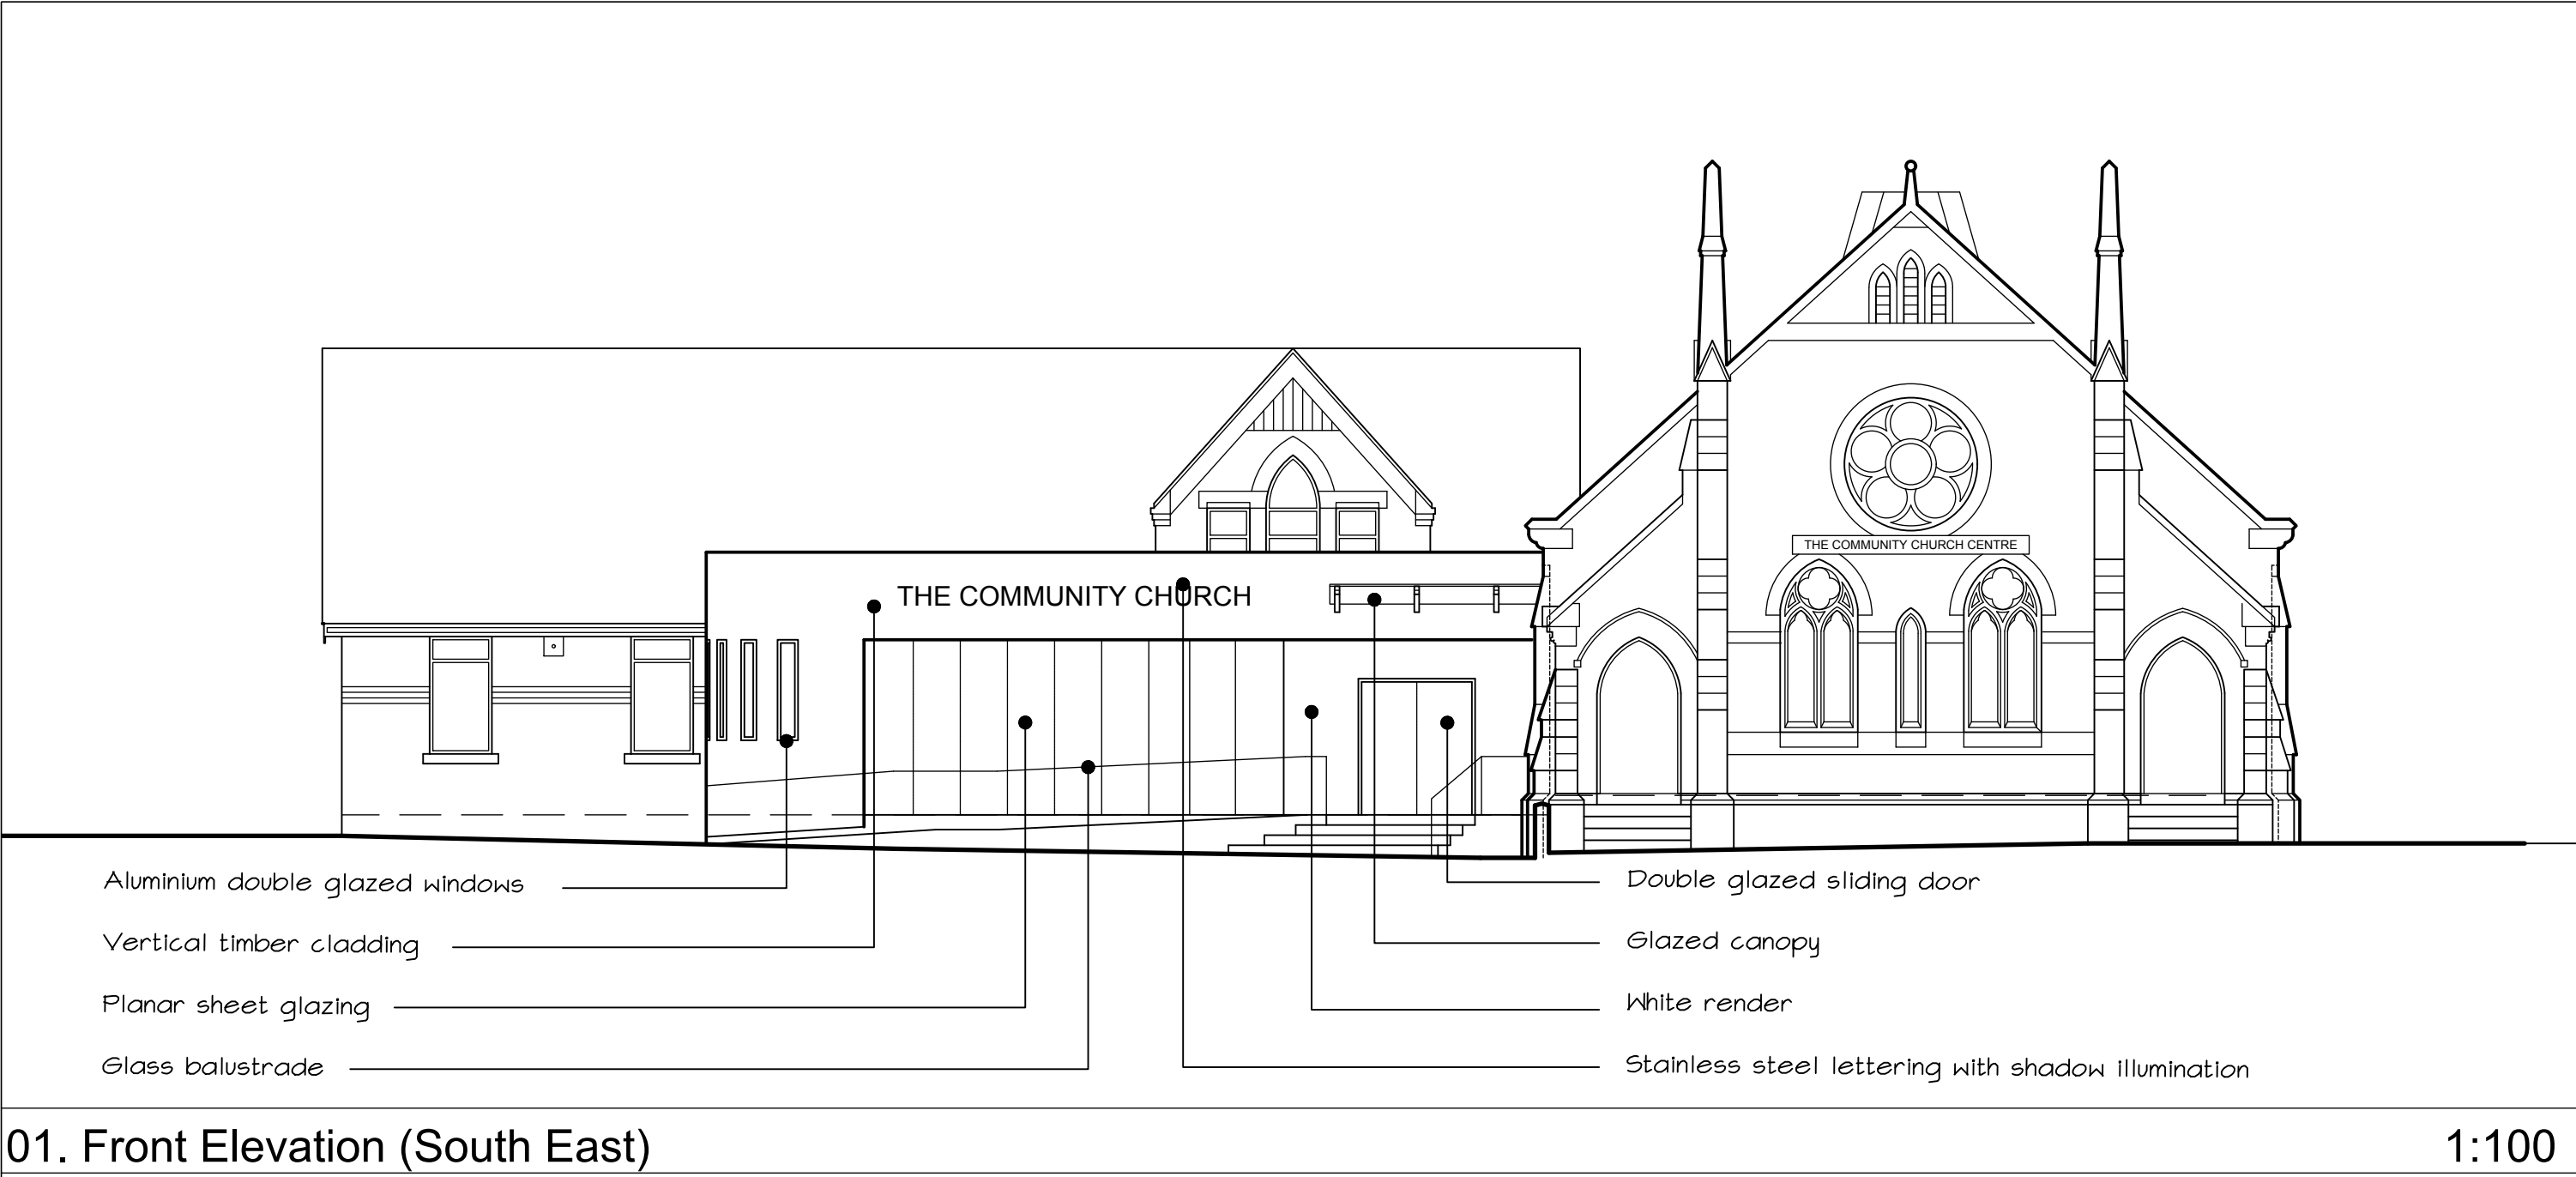

01. Front Elevation (South East)

1:100

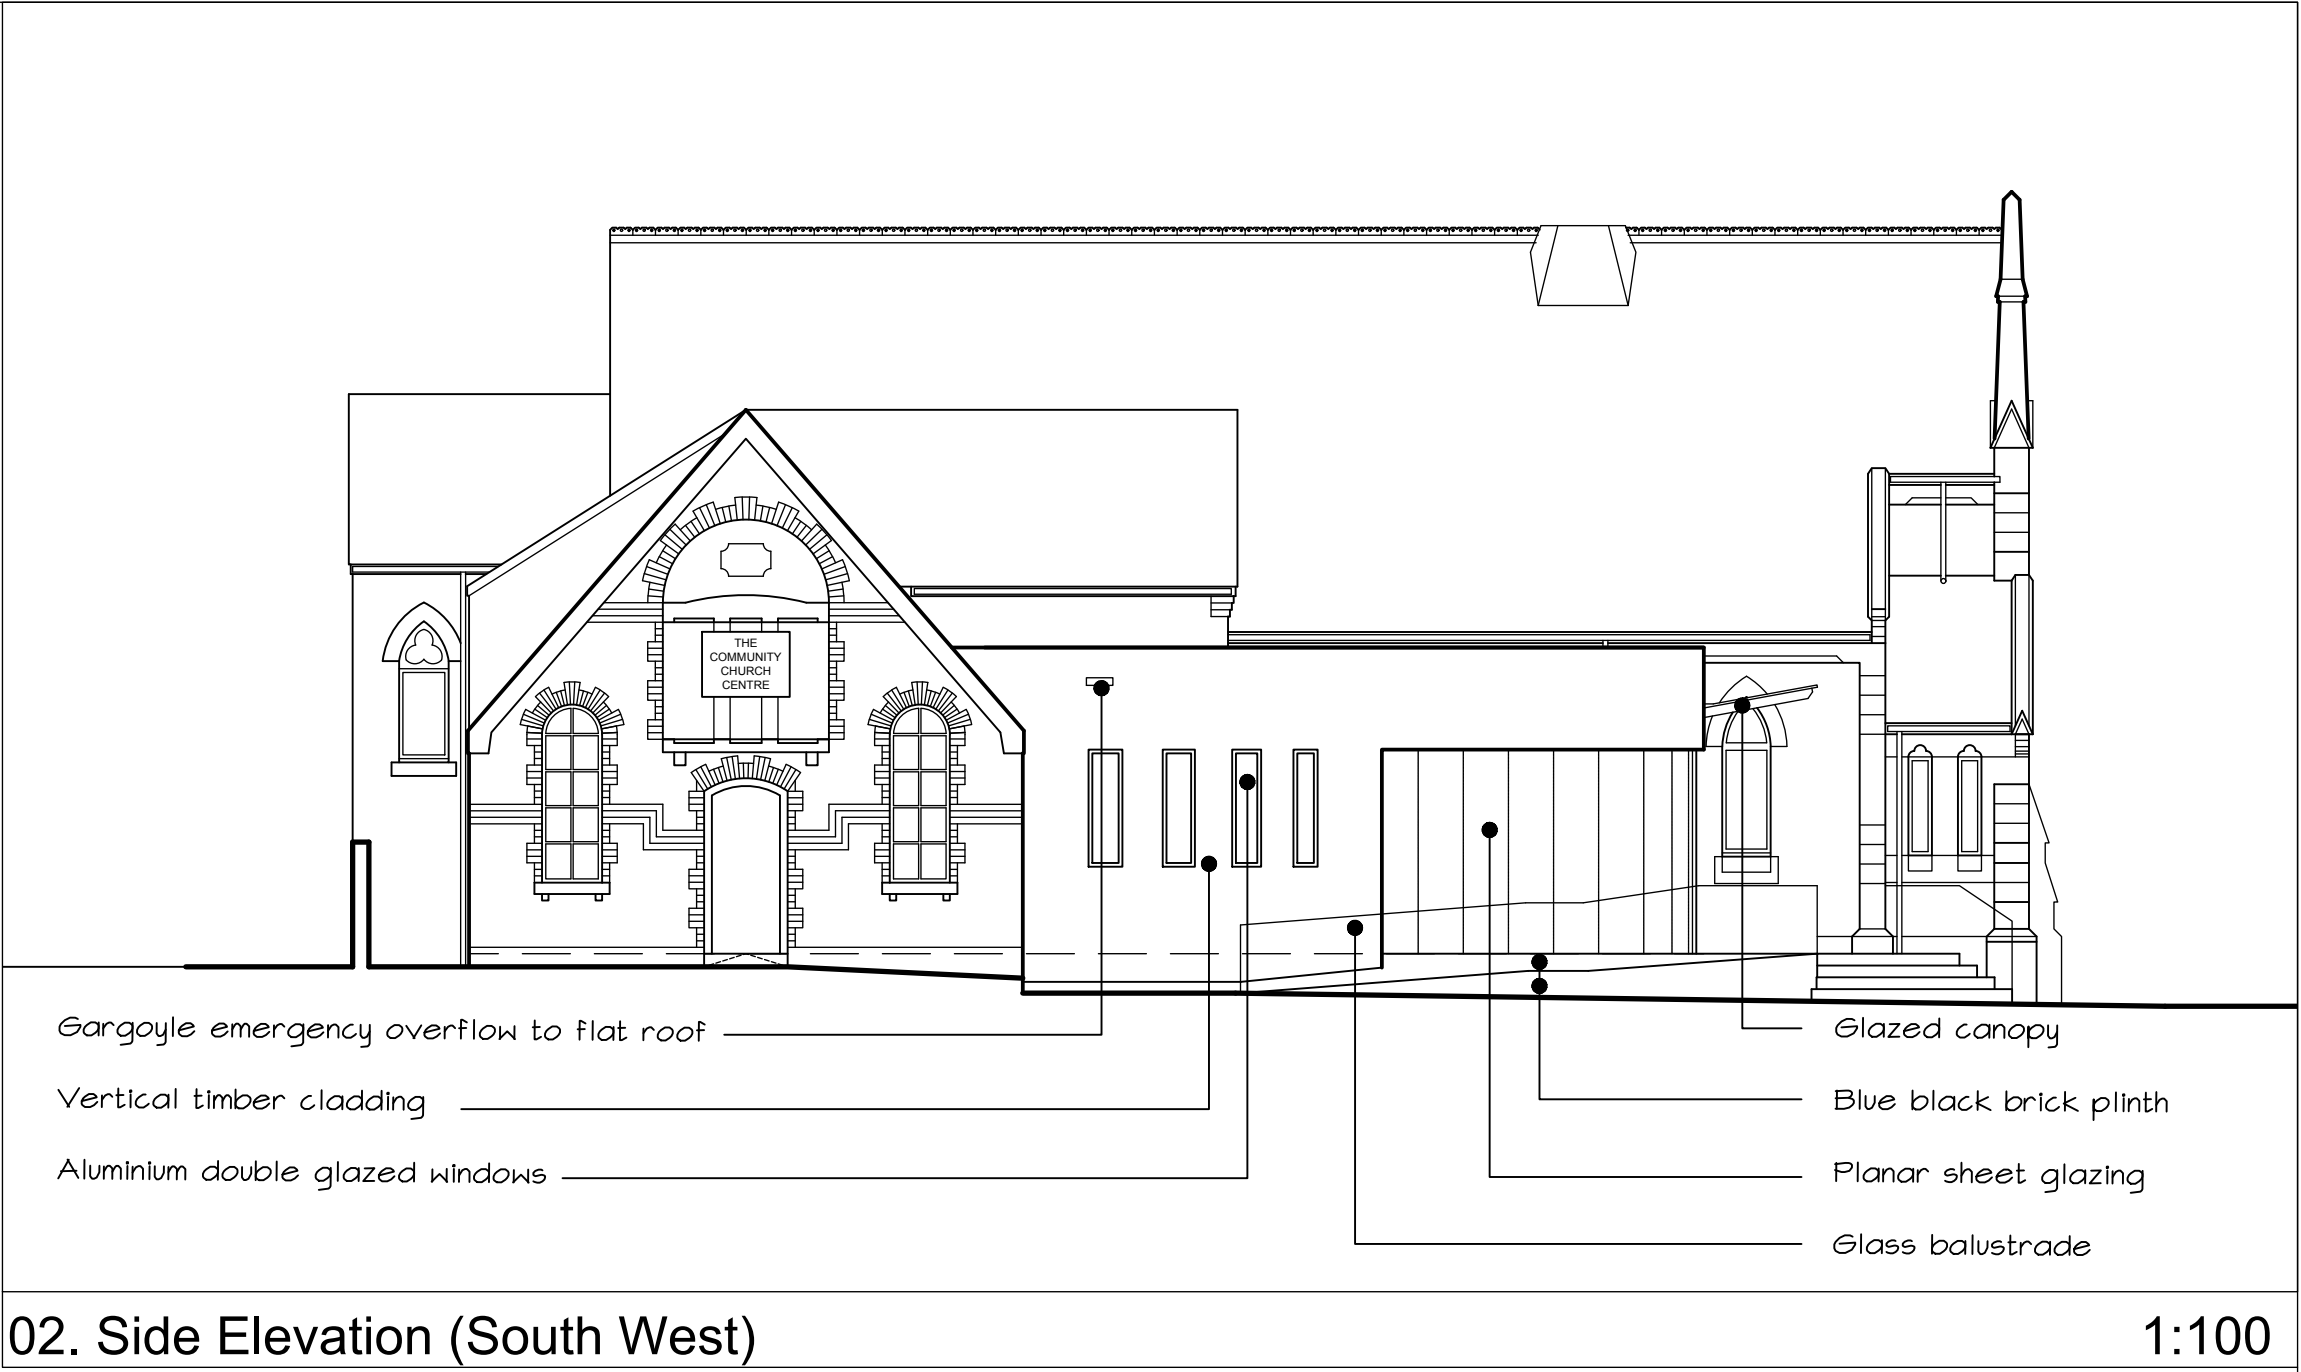

02. Side Elevation (South West)

1:100



03. Rear Elevation (North West)

1:100



04. Side Elevation (North East)

1:100

PLANNING APPLICATION SUBMISSION			
B	Glass canopy structure added	18.02.18	ACM
A	Signage wording updated	30.01.18	ACM
rev	description	date	dr by
original by	A C Munro		06.02.17 ACM

Planning



This drawing is to be read in conjunction with all related drawings. Do not scale from this drawing. All dimensions must be checked and verified on site before commencing any work or producing shop drawings. The originator should be notified immediately of any discrepancy. This drawing is copyright and remains the property of Three 6 T Architecture and should not be given to a third party without written permission. T : 07583 303 464. E : enquiries@three6t.co.uk

client	Wrexham Community Church		
project	Wrexham Community Church 15 Prices Lane		
project no	1607/001		
drawing title	Elevations Sketch Scheme Option 3a		
scale	prefix	drawing No	rev
As shown	PL	121	B