


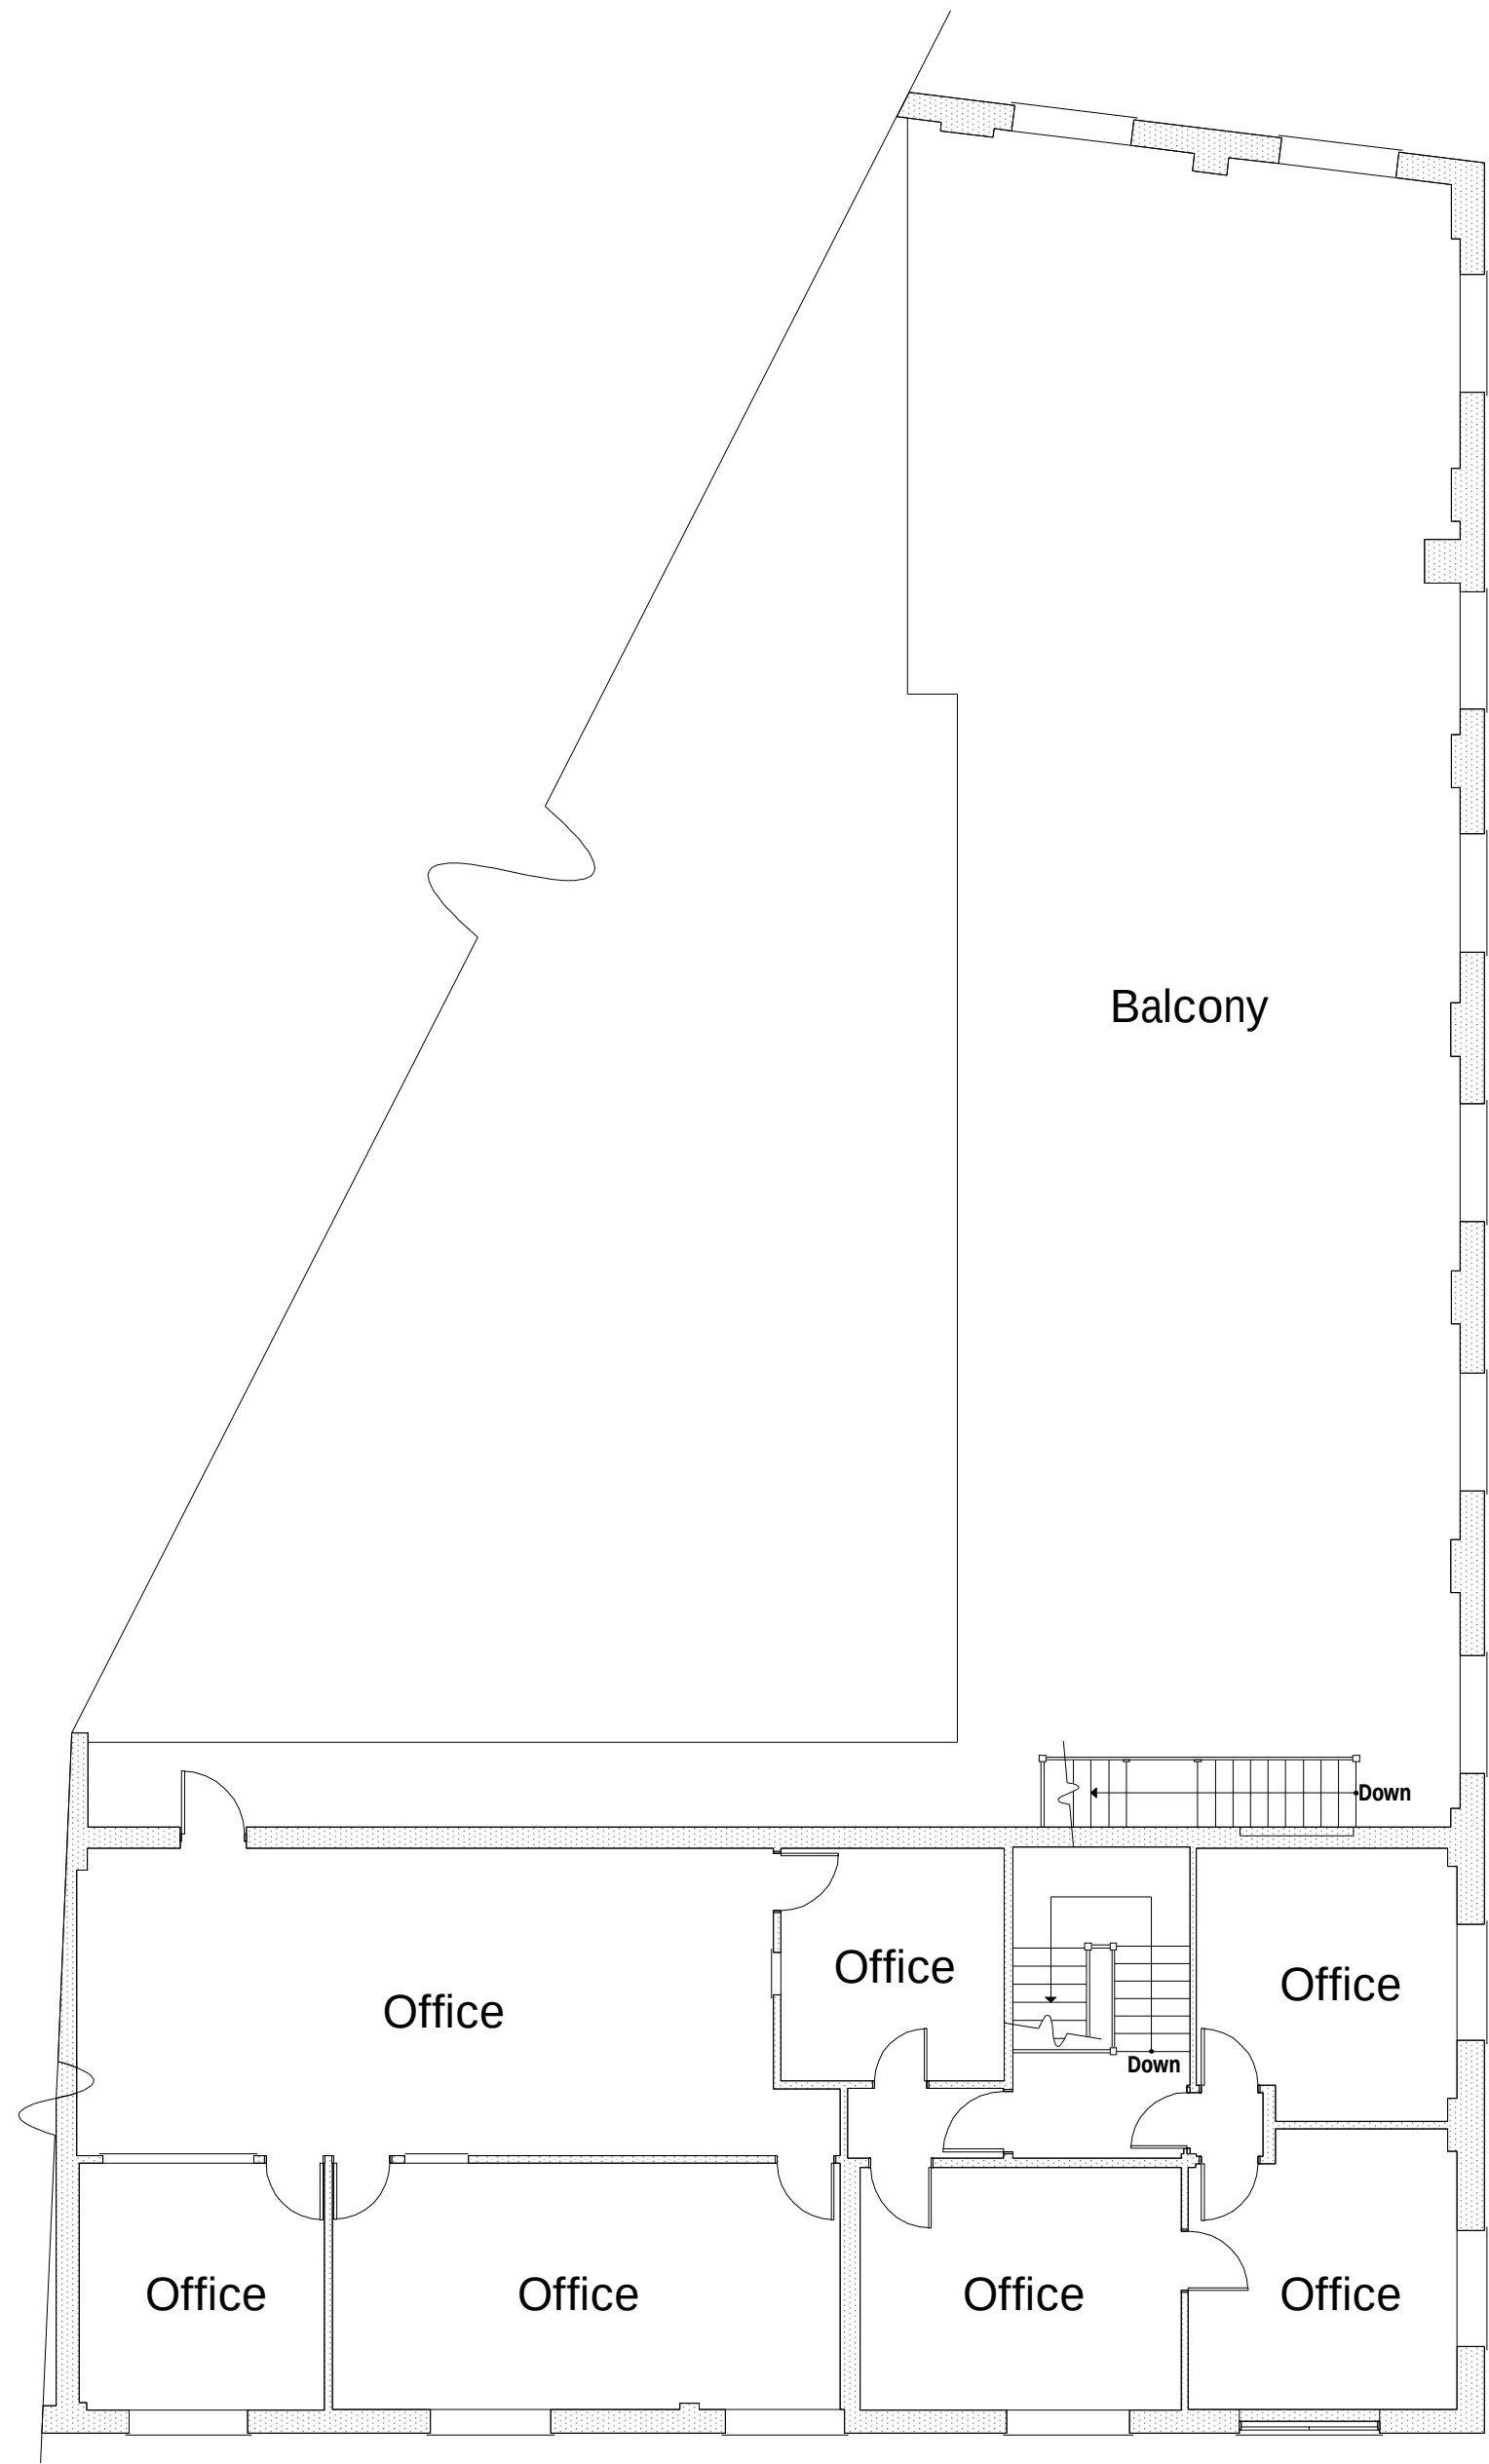

First Floor Plan

Rev	Date	Detail	Initial

Project:
Proposed Alterations to
Units at Maesgwyn Road,
Wrexham,
LL11 2AP.

Title: Existing: First Floor Plan	Scale: (A2) 1:100
---	----------------------

Drawn By: S M Eltham	Date: Jan 2013
-------------------------	-------------------

Drawing No: D101/001	Sheet: 2 of 3
-------------------------	------------------

blueprint
architectural services

	Redwither Business Centre, Redwither Business Park, Wrexham. LL13 9XR Tel: 01978 356500 www.blueprintarchitectural.com
---	--