



Proposed Front Elevation

1:100



Proposed Side Elevation

1:100




Proposed Rear Elevation

1:100




Proposed Side Elevation

1:100

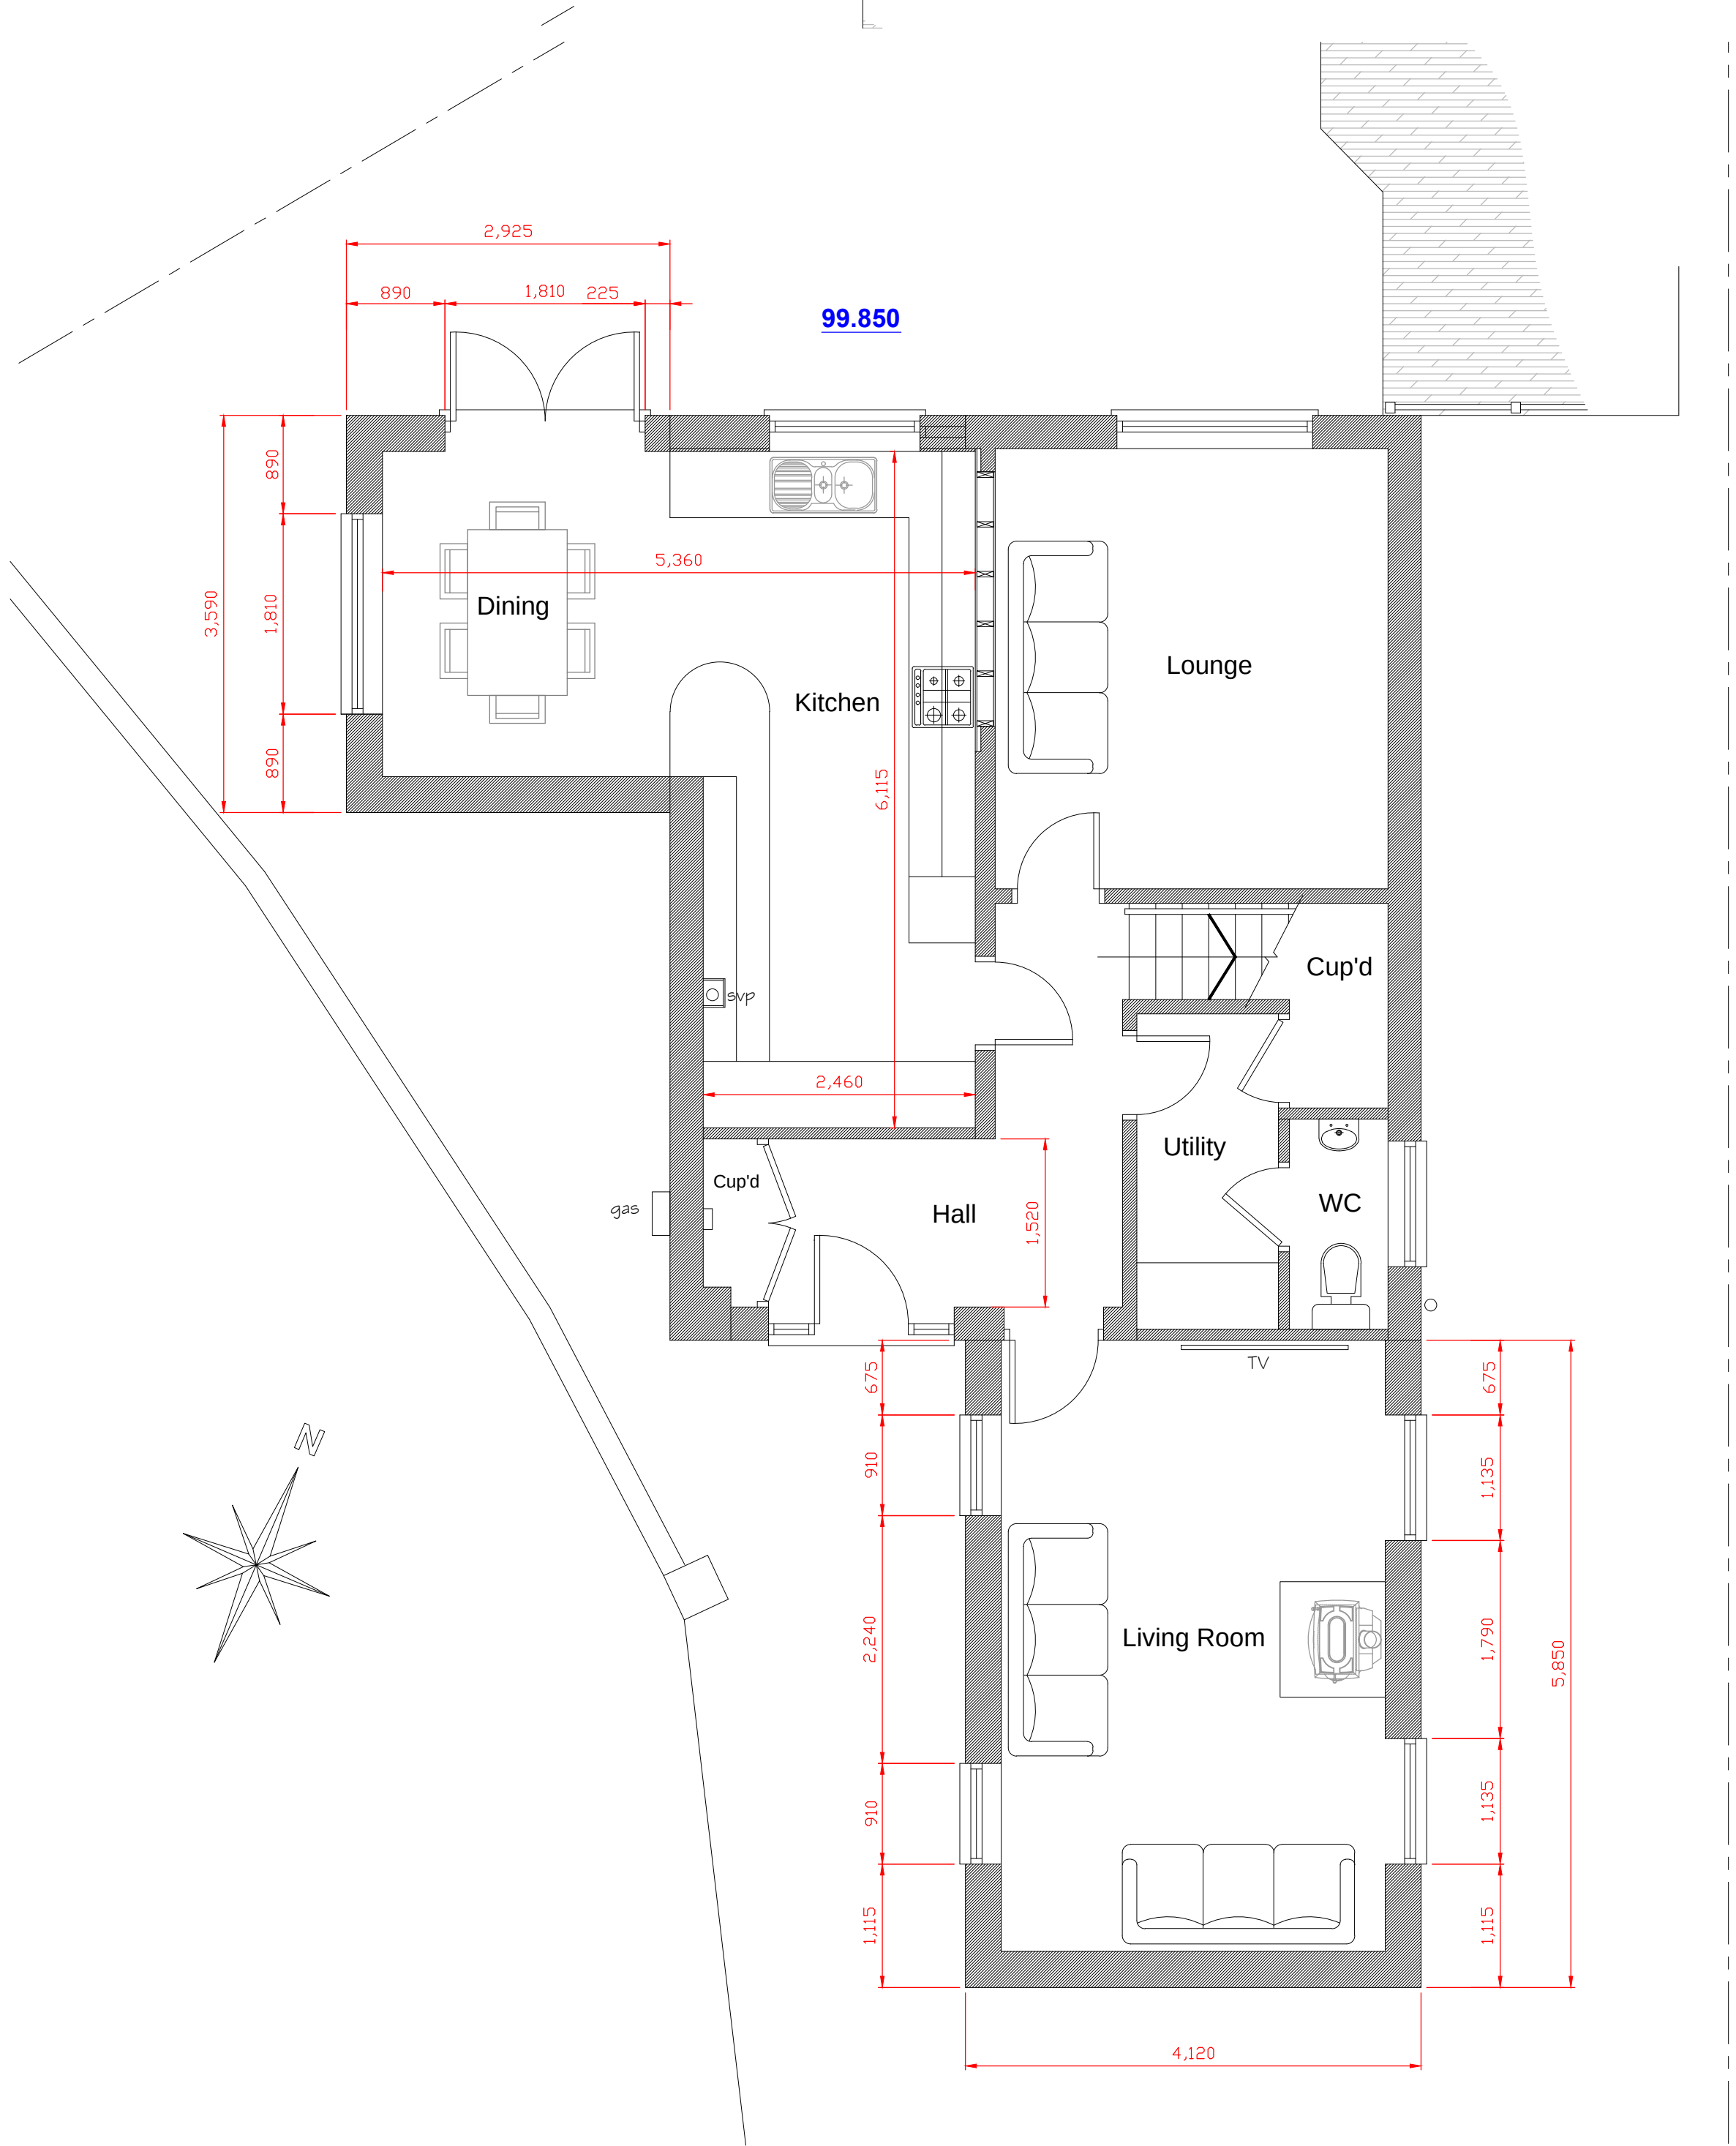


Proposed Ground Floor Plan

1:50

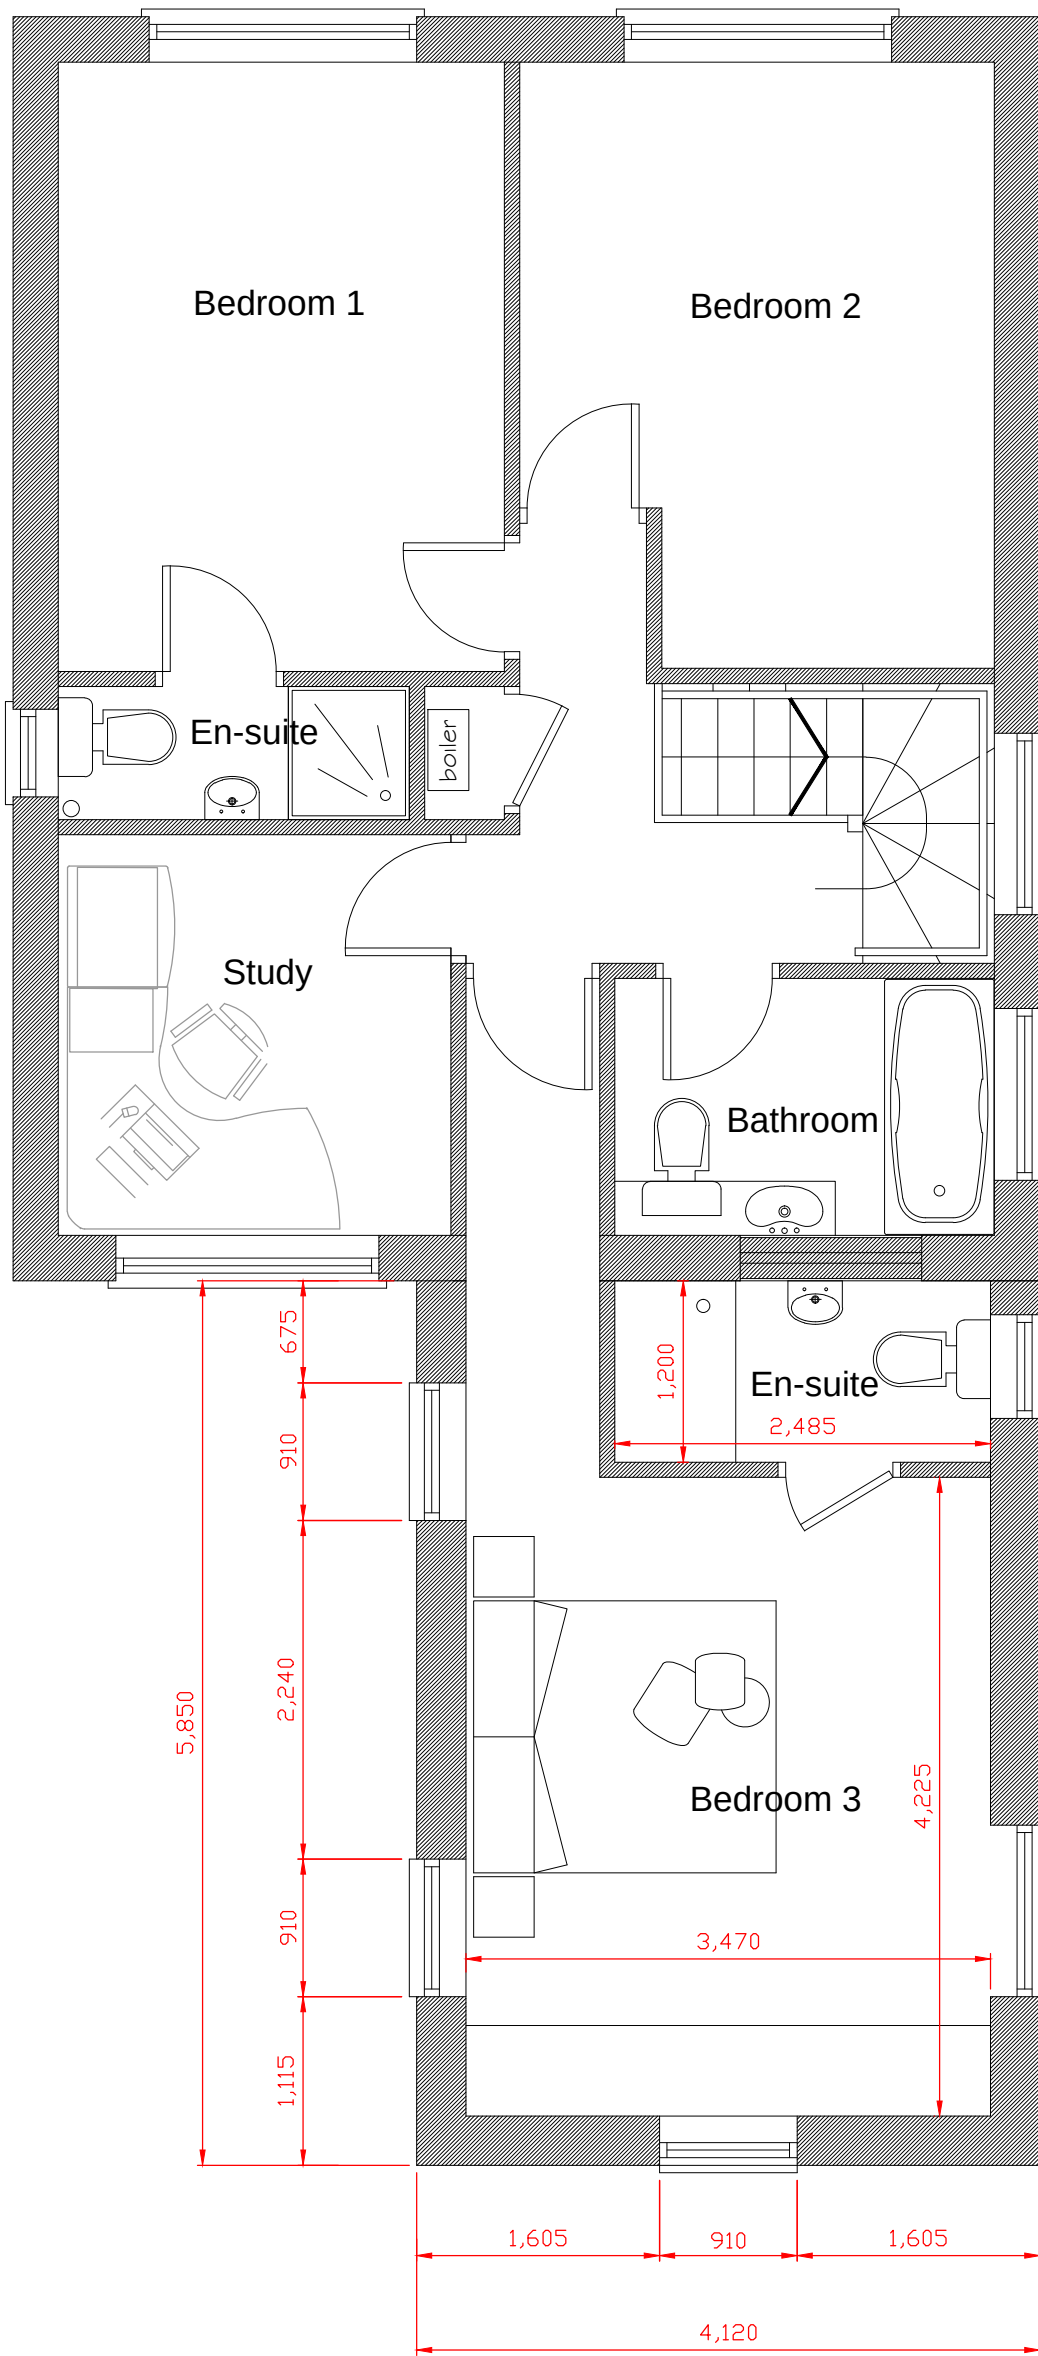

Proposed First Floor Plan

1:50

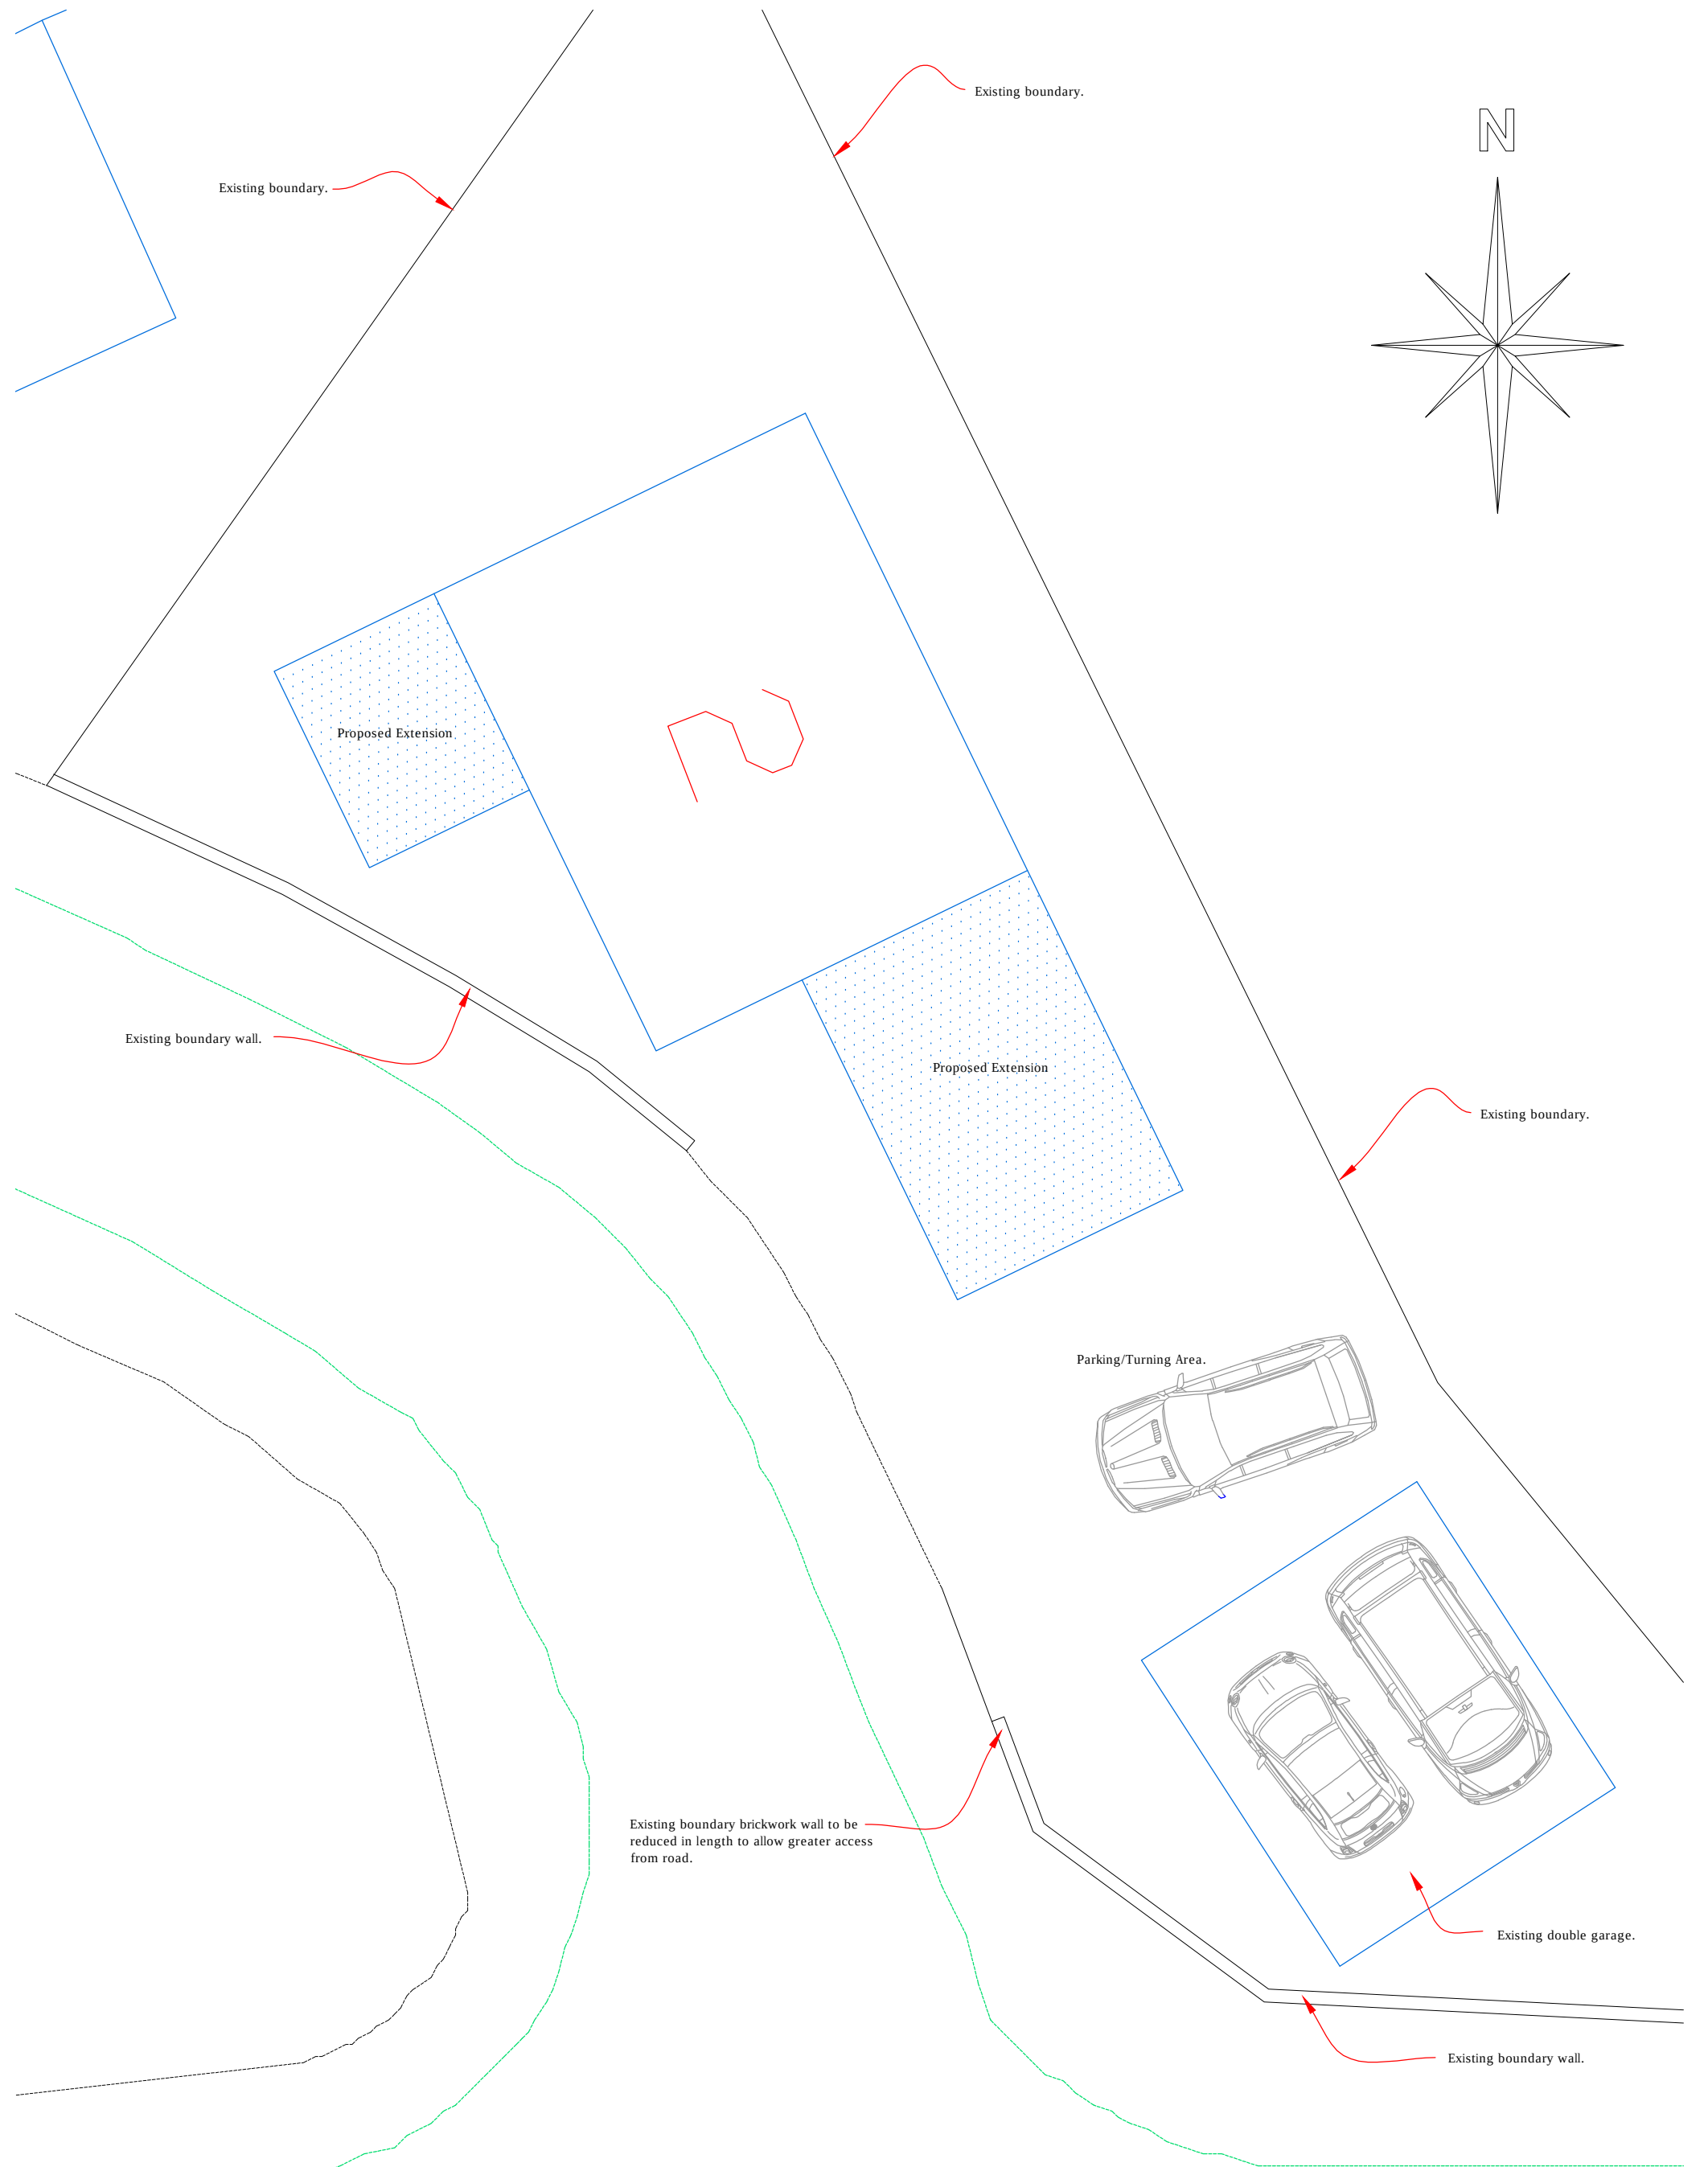

BM 138.981

 CULLIS-ARCHITECTURAL-DESIGN 25 Sunningdale Close Wrexham North Wales LL13 9QU T 01978 264376 M 07791 480768 E ajones540@btinternet.com	Client: Mr. C. Davies & Miss. S. Edwards.	
	Drawing Title: Proposed Drawings.	
	Job Title: Proposed Extension to 2 Bernfels Court, Ponciau, Wrexham.	
	Date: June 2018	Scale: 1:50 at A1