


- Clear glazed units (Aluminium)
- Tinted glazing (UPVC)
- Clear glazed units (UPVC)

- NOTES:
- DO NOT SCALE FROM THIS DRAWING.
- This drawing is copyright of WardmanBrown. WardmanBrown is a trading name of Wardmans Architectural Services Limited.
 - All dimensions to be verified on site prior to any shop or site works being commenced.
 - Any discrepancies to be reported to the Designer BEFORE any work is put in hand.
 - This drawing must be read in conjunction with relevant consultants and specialists drawings.
 - This drawing must be read in conjunction with the drawings specified.

- CDM 2015 - (Refer to Project Health & Safety Information)
- HAZARDS
- Live services adjacent/on site.
 - Excavations - Ground Collapse
 - Handling major components
 - Working at height - Falling
 - Machinery & Equipment
 - Ensure all blockwork has a minimum crushing strength of 35N/mm²
 - The weight of each block must not exceed 20Kg



First Floor Plan

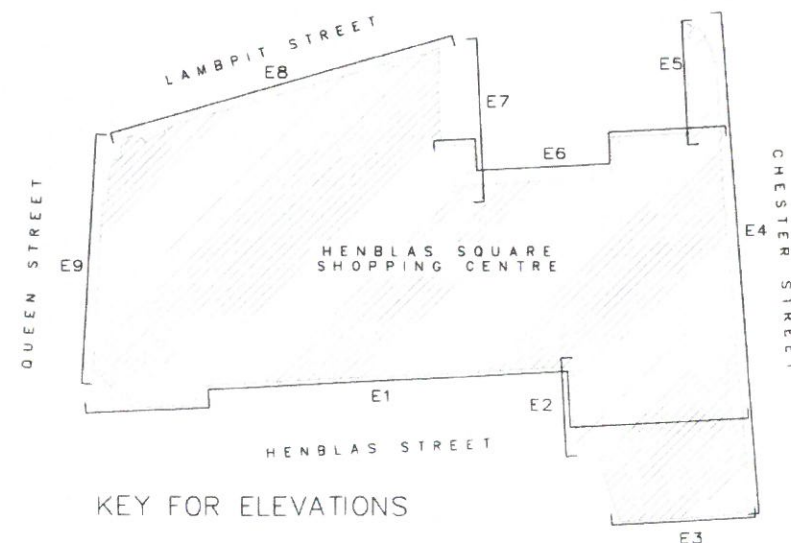

KEY FOR ELEVATIONS

- REVISIONS:
- | REV | DATE | DETAILS |
|-----|----------|---|
| G | 12-11-18 | Layout updated |
| F | 22-10-18 | Inner room 2nd bedroom removed further 1 No. apartment |
| E | 19-10-18 | Inner room 2nd bedrooms removed from 12 No. apartments |
| D | 16-10-18 | Section Lines added |
| C | 24-8-18 | Annotation updated |
| B | 13-8-18 | Minor amendments following meeting with Planning Consultant |
| A | 2-8-18 | Elevation key added |

Wardman Brown

113 Stanhope Road South
Darlington, DL3 7SF
Tel: 01223 440227

info@wardmanbrown.com
www.wardmanbrown.com

Chartered Institute of Building Services Registered Practice

CLIENT:
Mandale

PROJECT:
Henblas - Wrexham

DRAWING TITLE:
First Floor Plan as Proposed

PURPOSE OF ISSUE:
PLANNING

SCALE: 1:400 & A3 1:200 & A1

DATE: JUL 18 DRAWN: CB DRG REVISION:

DRAWING NO: L018022-007 **G**