



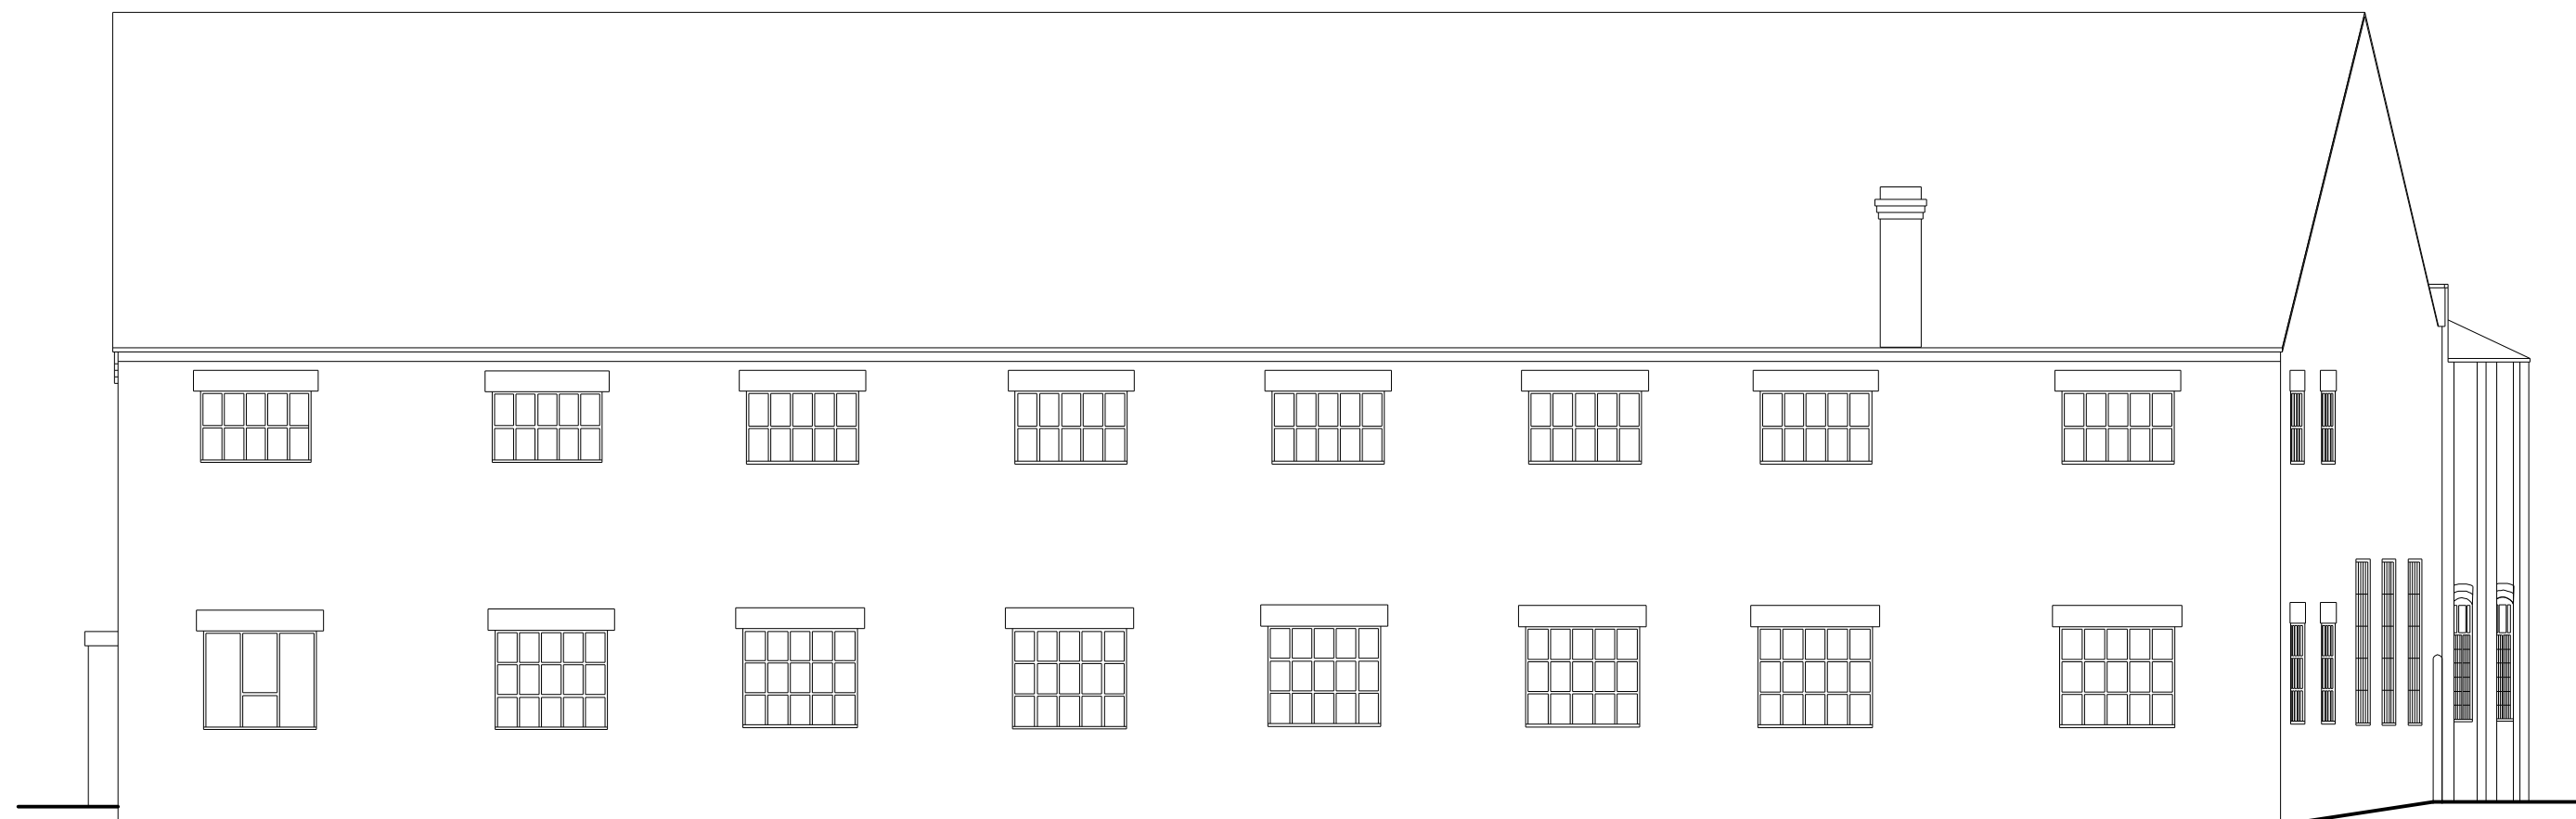

Front Elevation

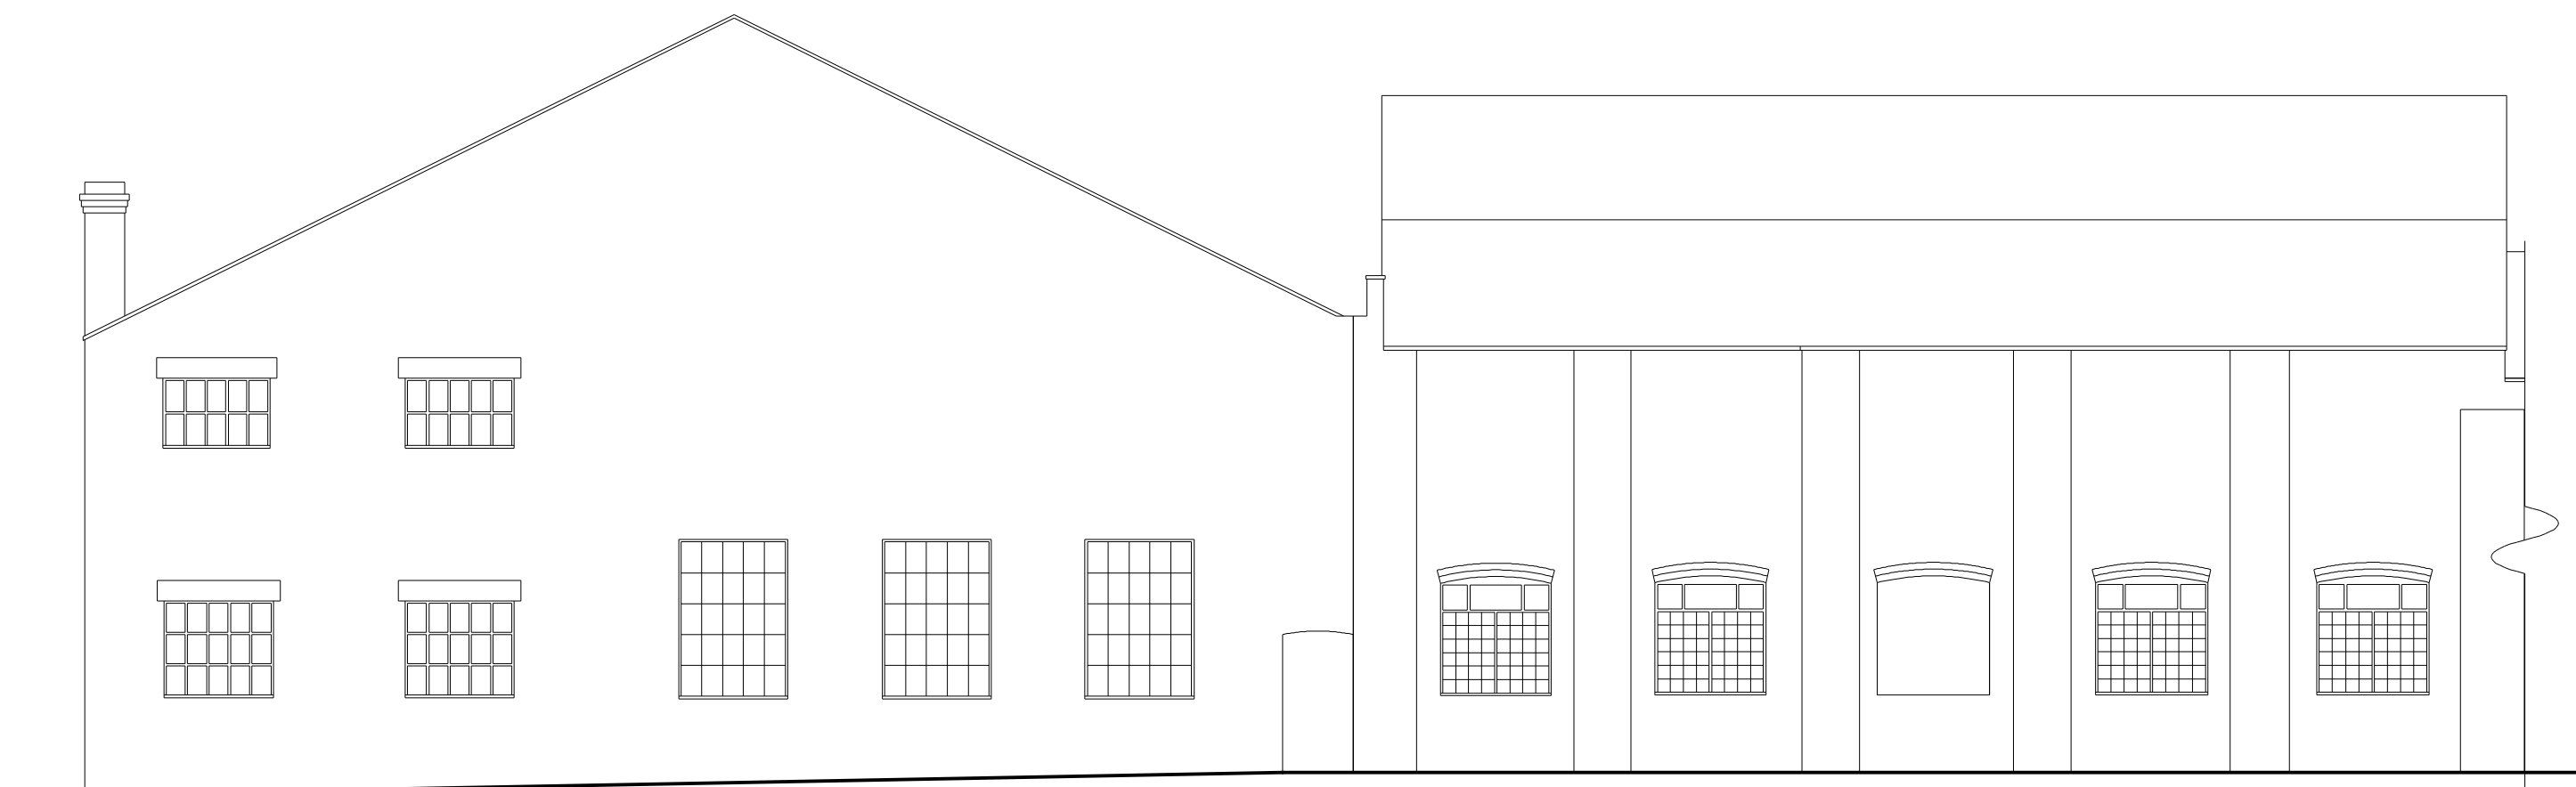

Side Elevation



Rear Elevation

Rev	Date	Detail	Initial

Project: Proposed Alterations to Units at Maesgwyn Road, Wrexham, LL11 2AP.	
Title: Existing: Elevations	Scale: (A2) 1:100

Drawn By: S M Eltham	Date: Jan 2013
Drawing No: D101/001	Sheet: 3 of 3





Redwither Business Centre,
Redwither Business Park,
Wrexham. LL13 9XR
Tel: 01978 356500
www.blueprintarchitectural.com