


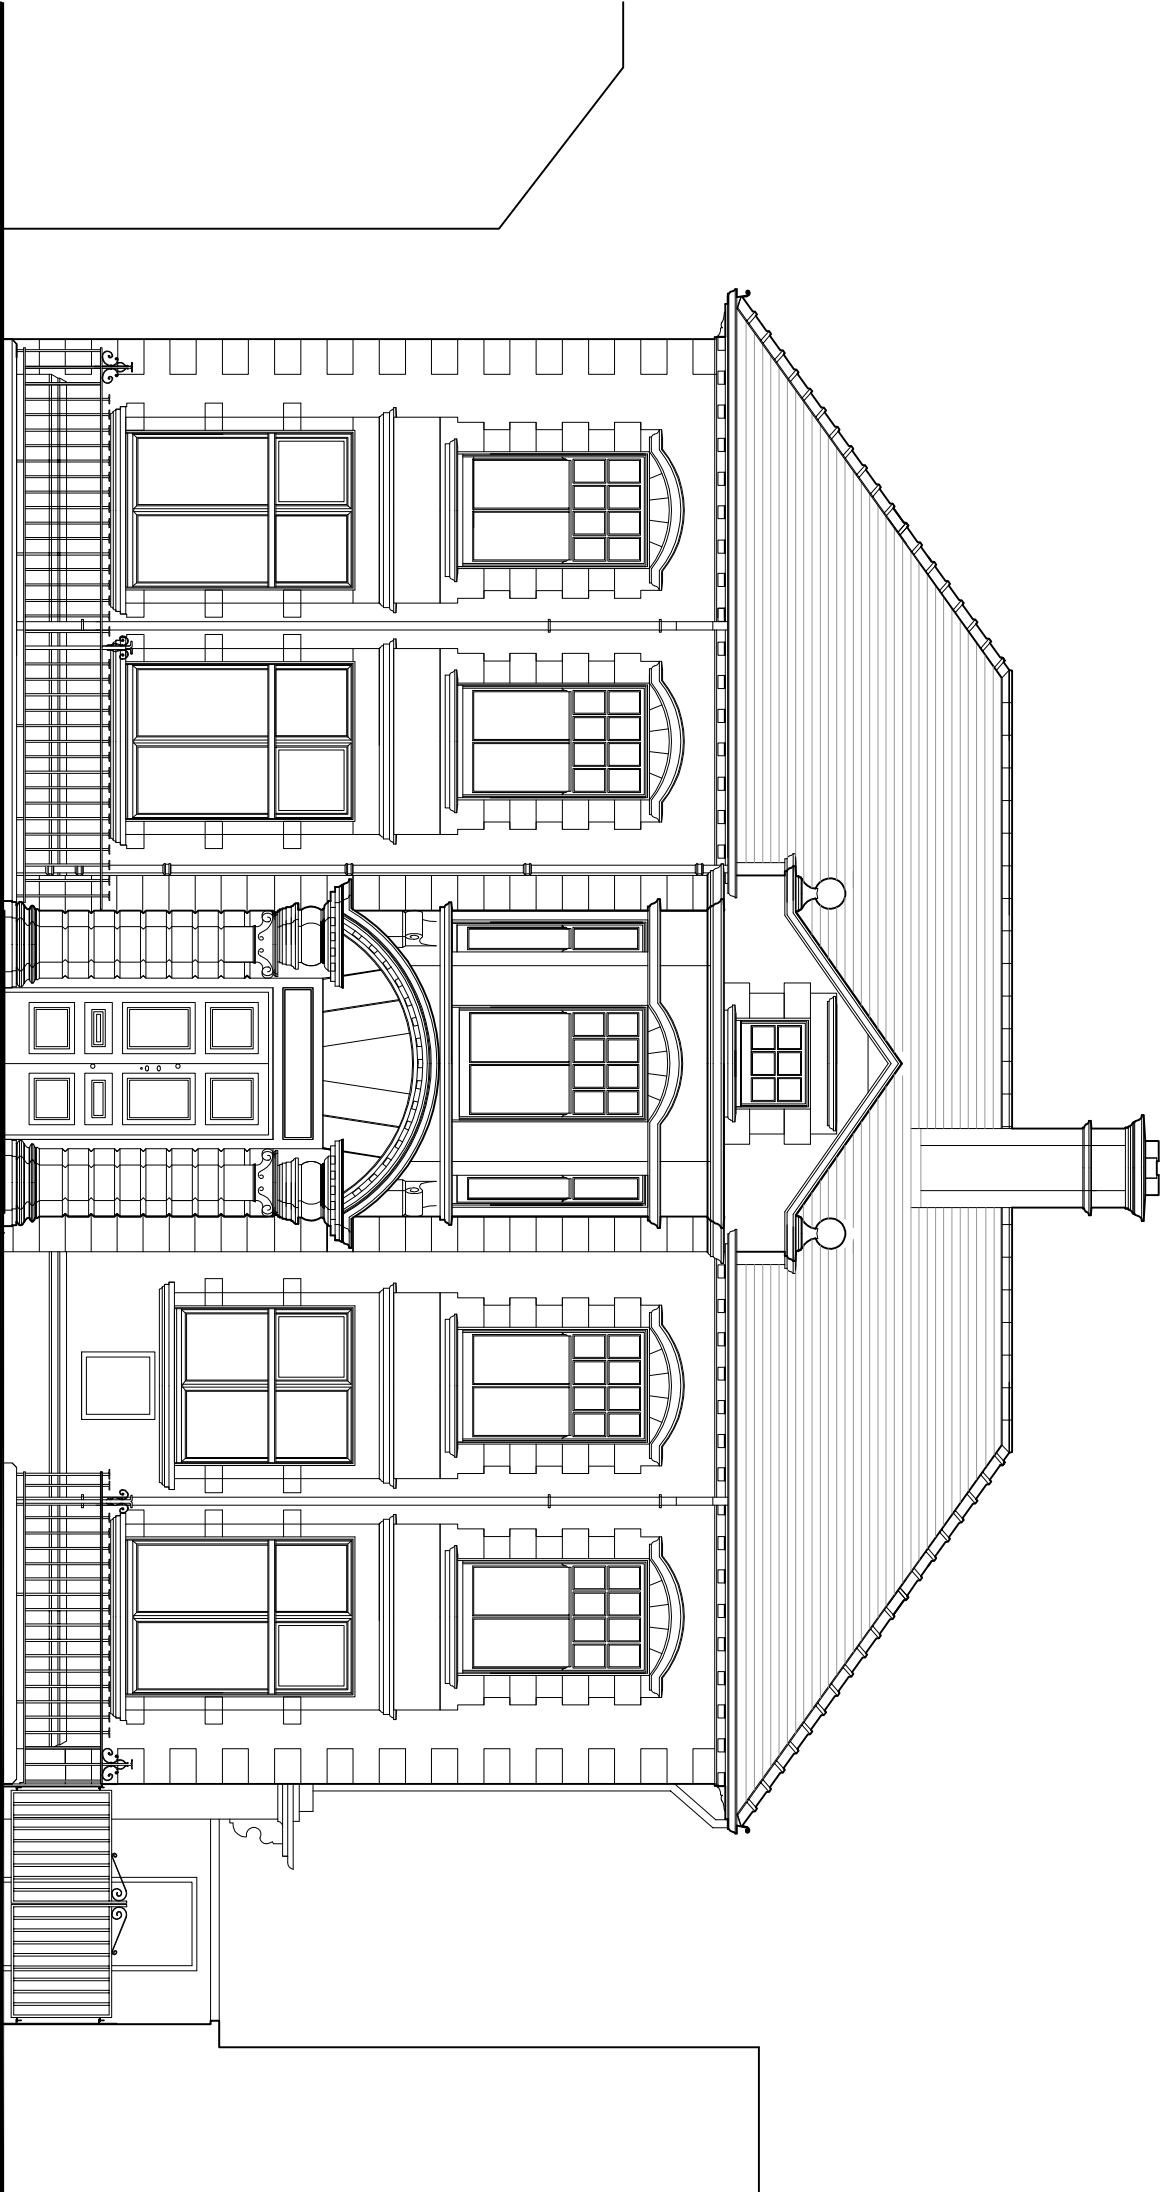

WEST ELEVATION



SCALE

CHRIS HARDAKER ARCHITECTS

Bryngwillia Lodge Gledrid Oswestry
Shropshire SY10 7AY Tel: (01691) 671000
Job: Former HSBC Bank Rubon
for Mr & Mrs A. Hughes

Drawing No: 289/06
Date: July 2018
Title: West Elevation as Existing

Scale: 1 : 75 @ A3