
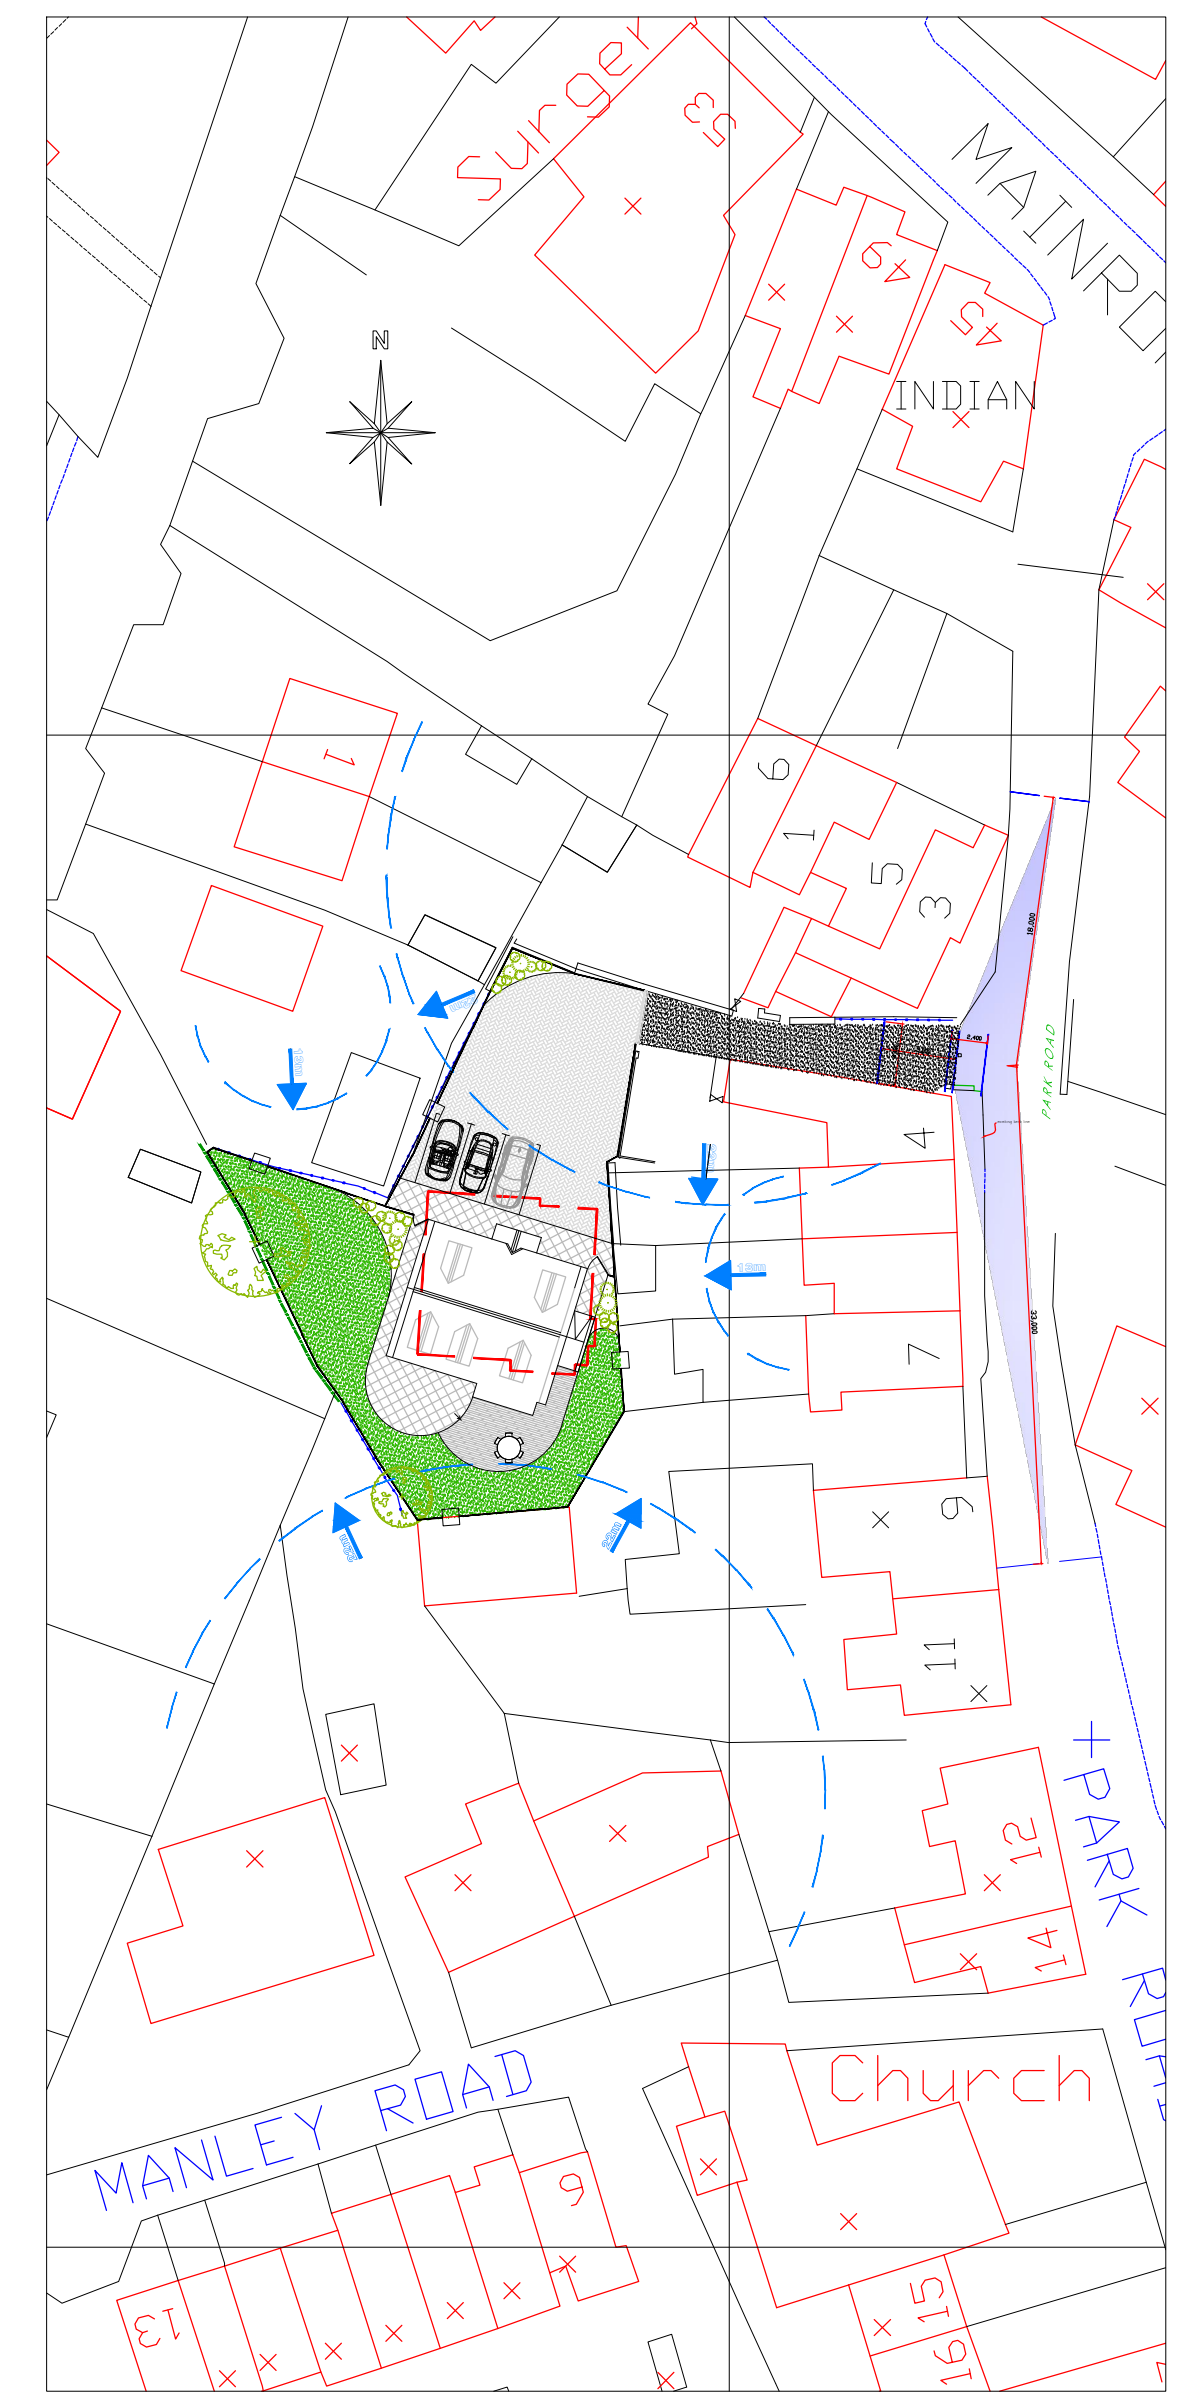
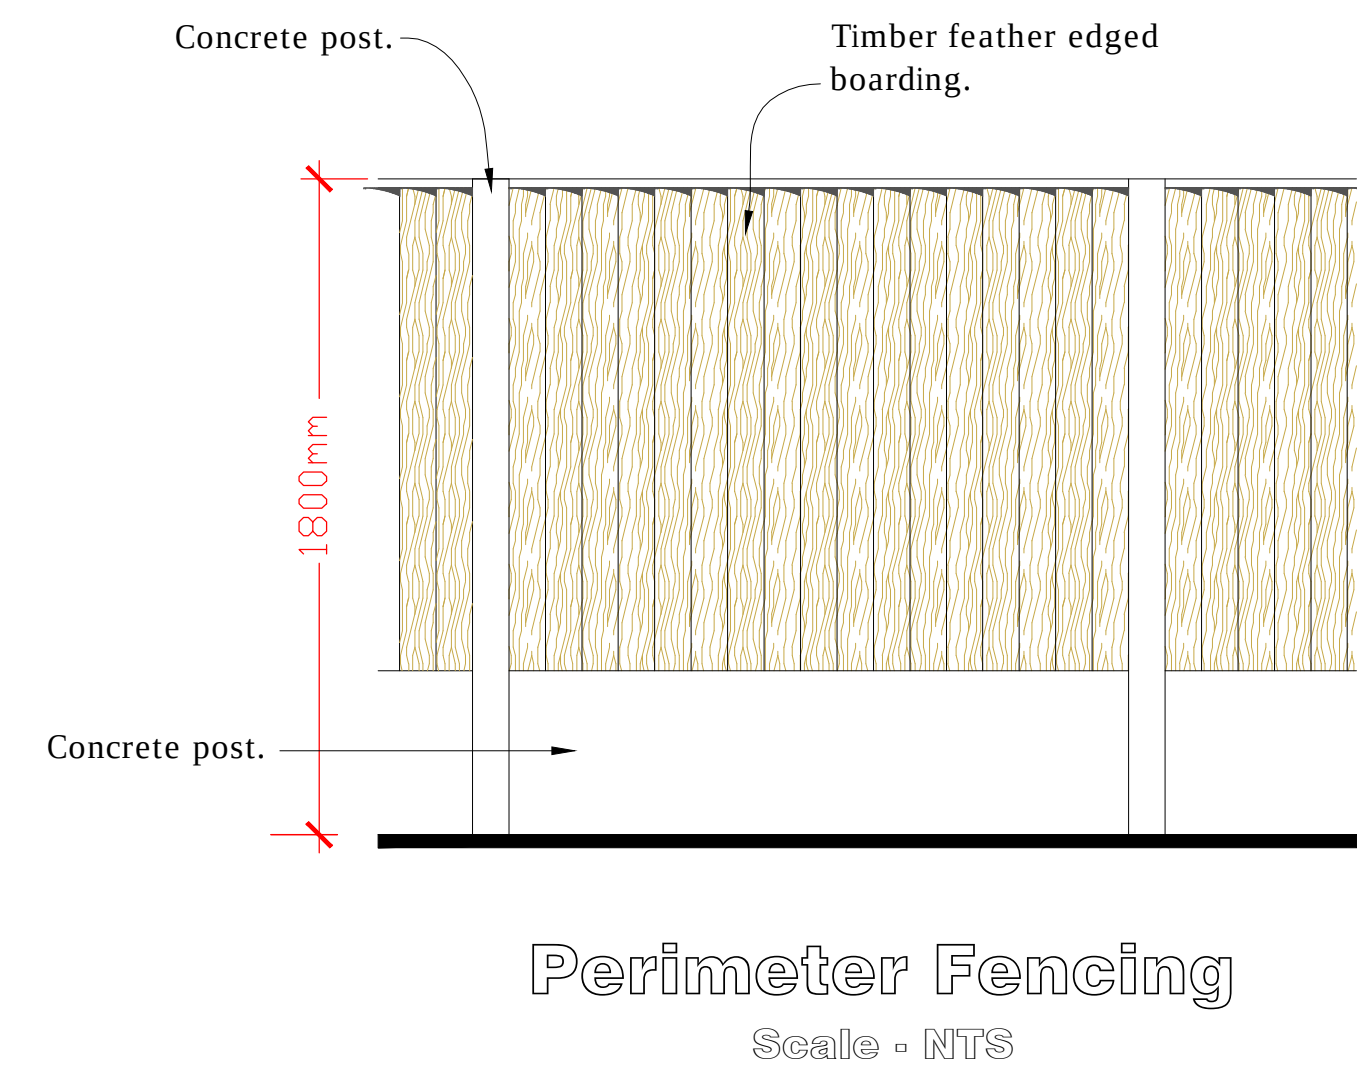


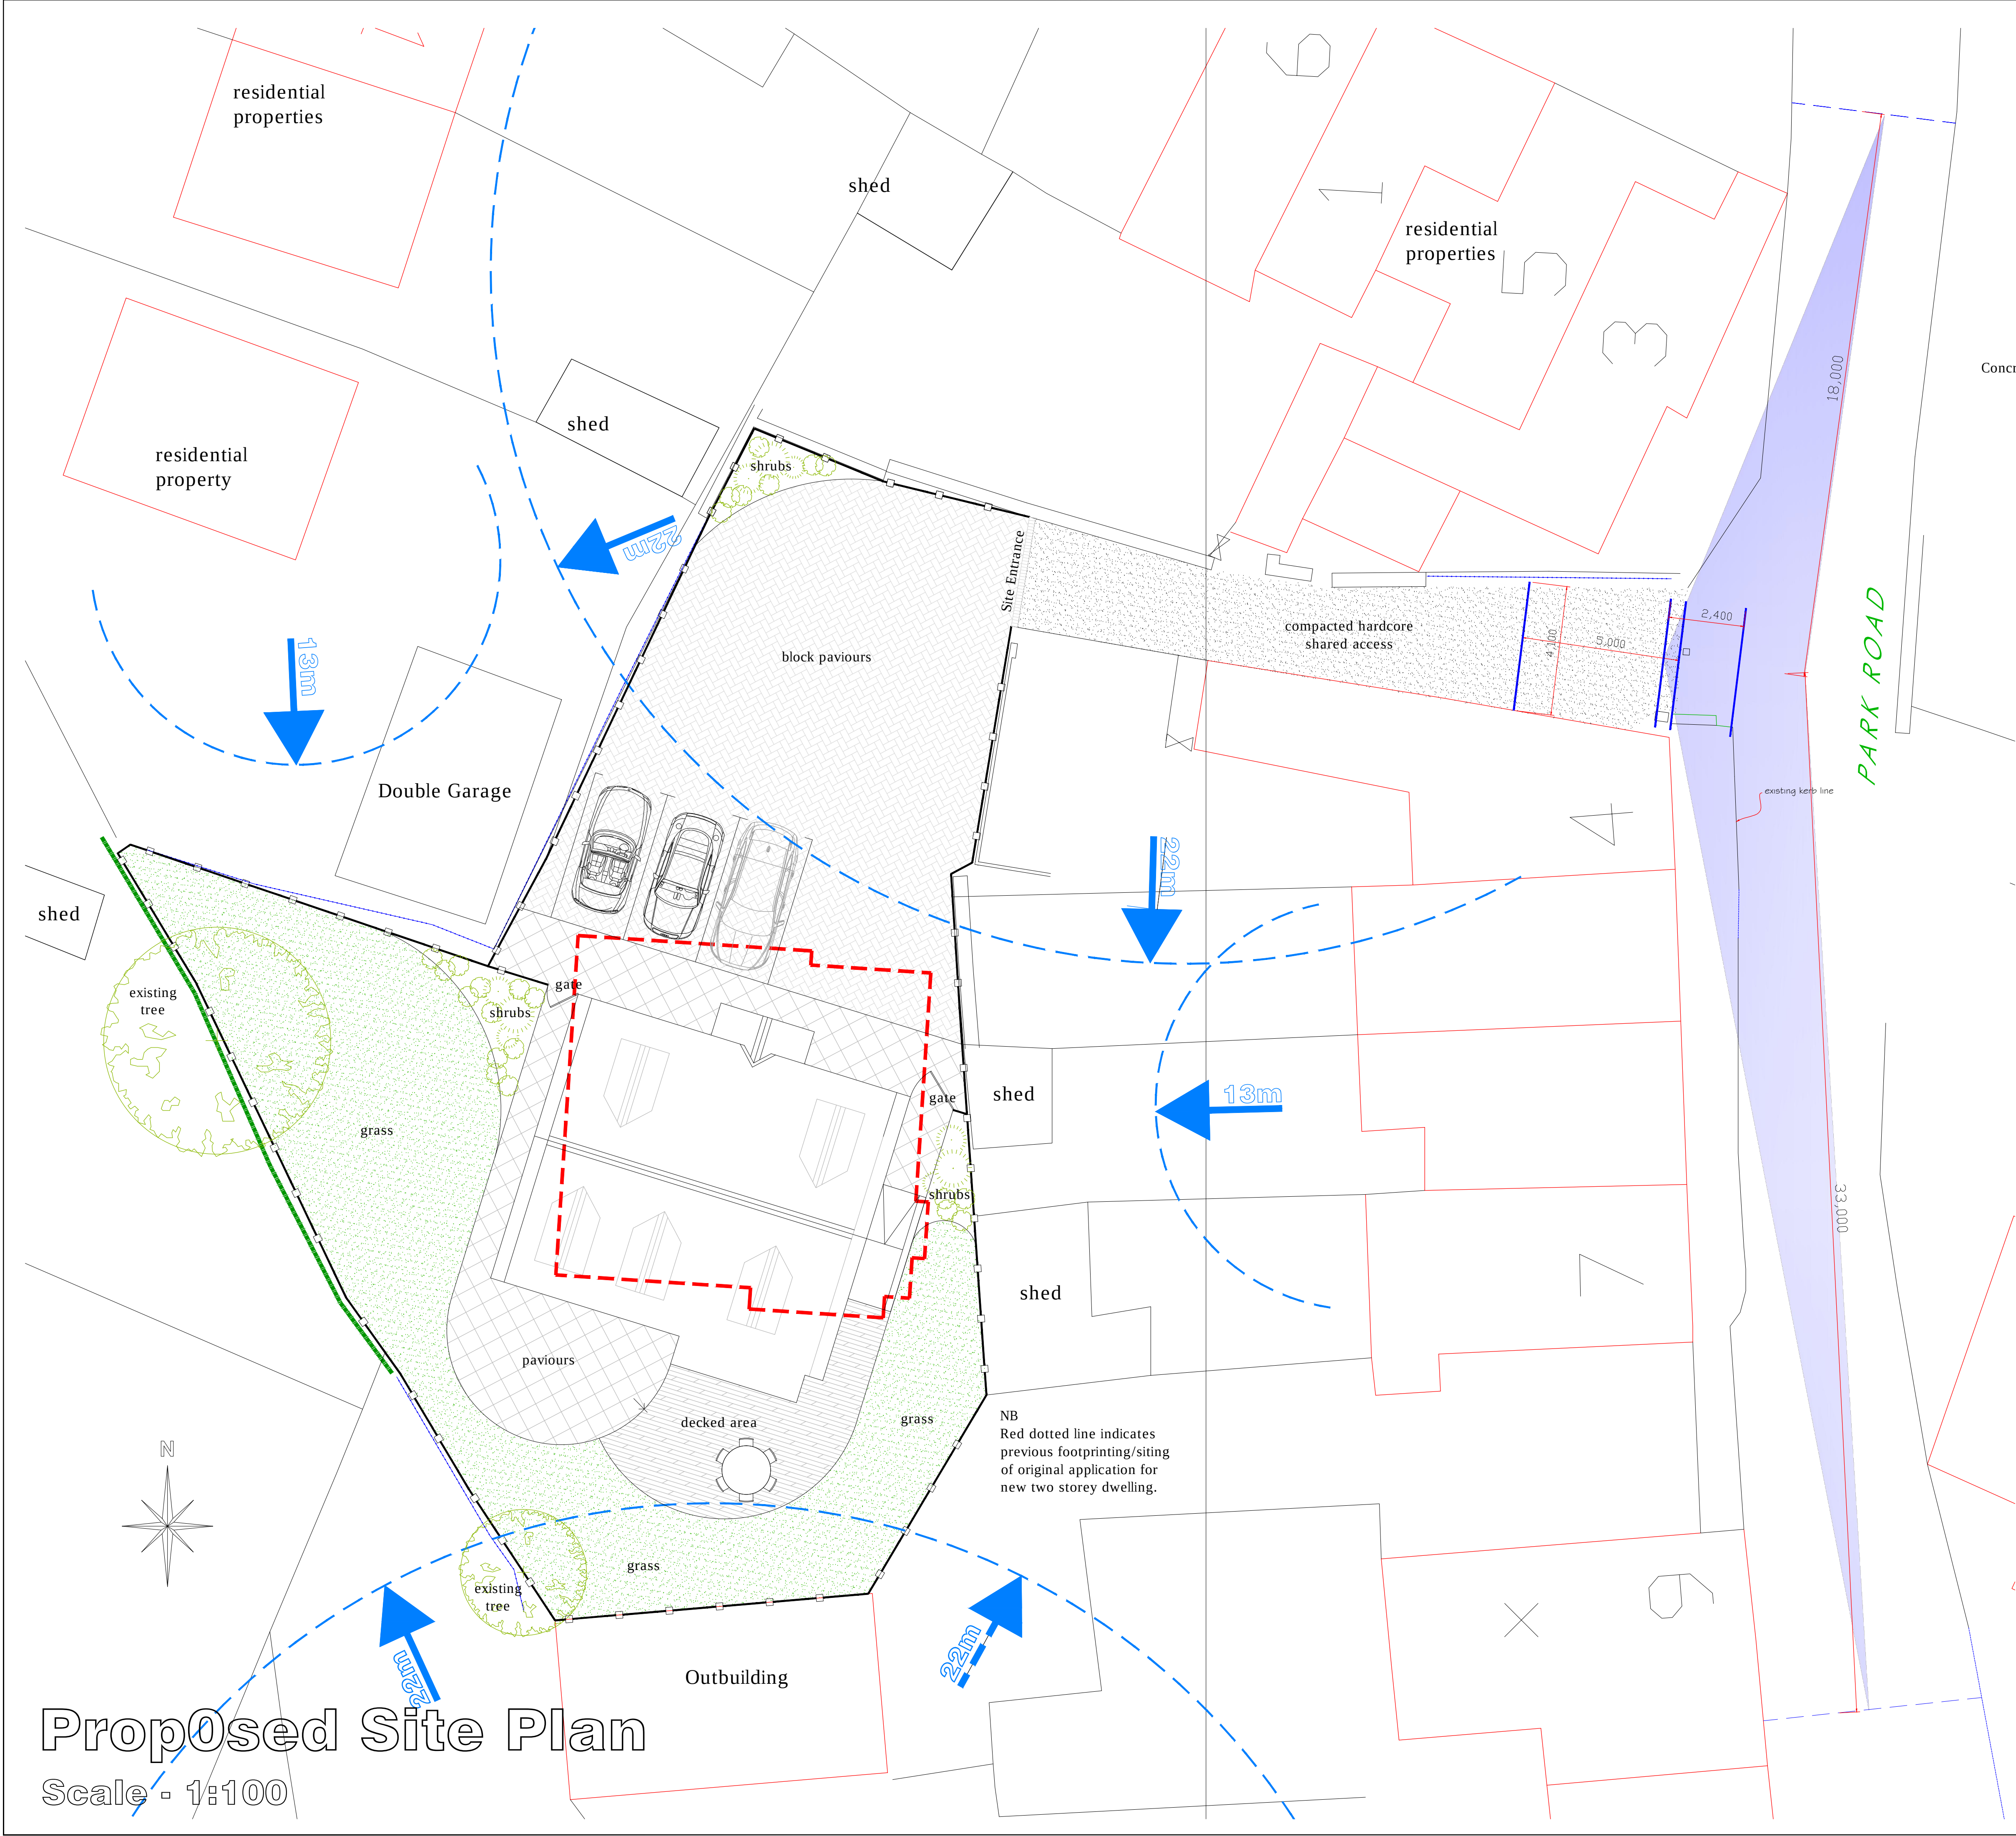

Proposed Site Plan
Scale - 1:100

Block Plan
Scale - 1:500

 CULLIS-ARCHITECTURAL-DESIGN 25 Sunningdale Close Wrexham North Wales LL13 9QU T 01978 264376 M 07791 480768 E ajones540@btinternet.com	Client:	Mr. J. Ellis.		
	Drawing Title:	PROPOSED SITE Plan.		
	Job Title:	New Dwelling at Land Adjacent to Park Road, Coedpoeth, Wrexham.		
	Date:	Feb 2018	Scale:	Various at A1
	Drawn by:		Rev:	H / 02.