



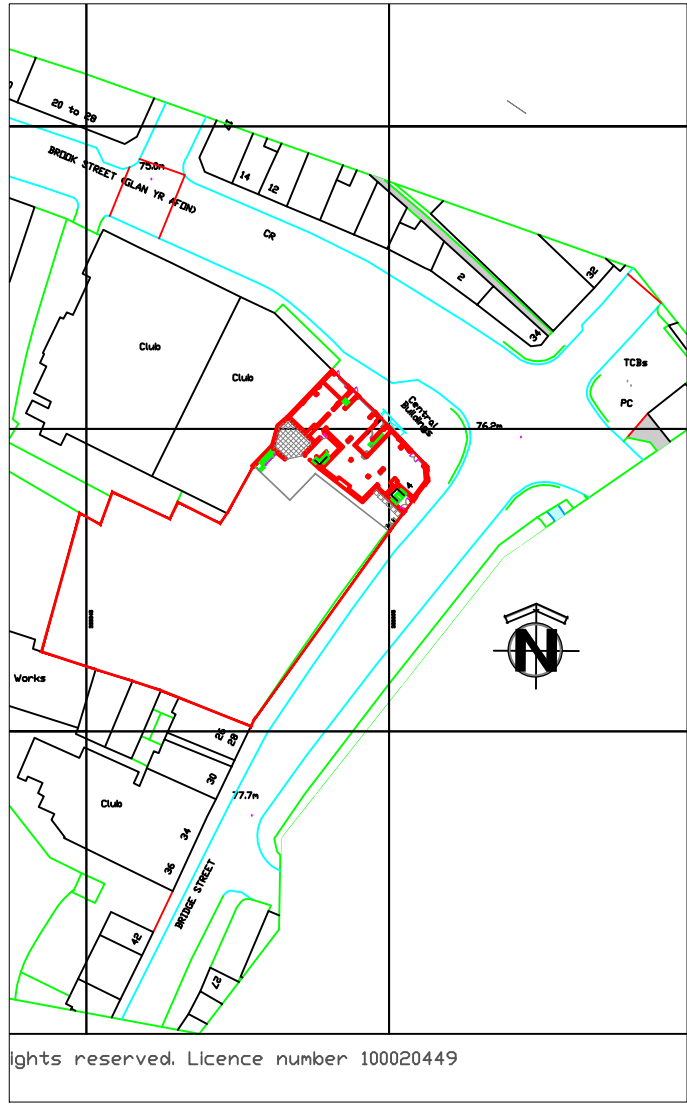

LOCATION PLAN 1:1250

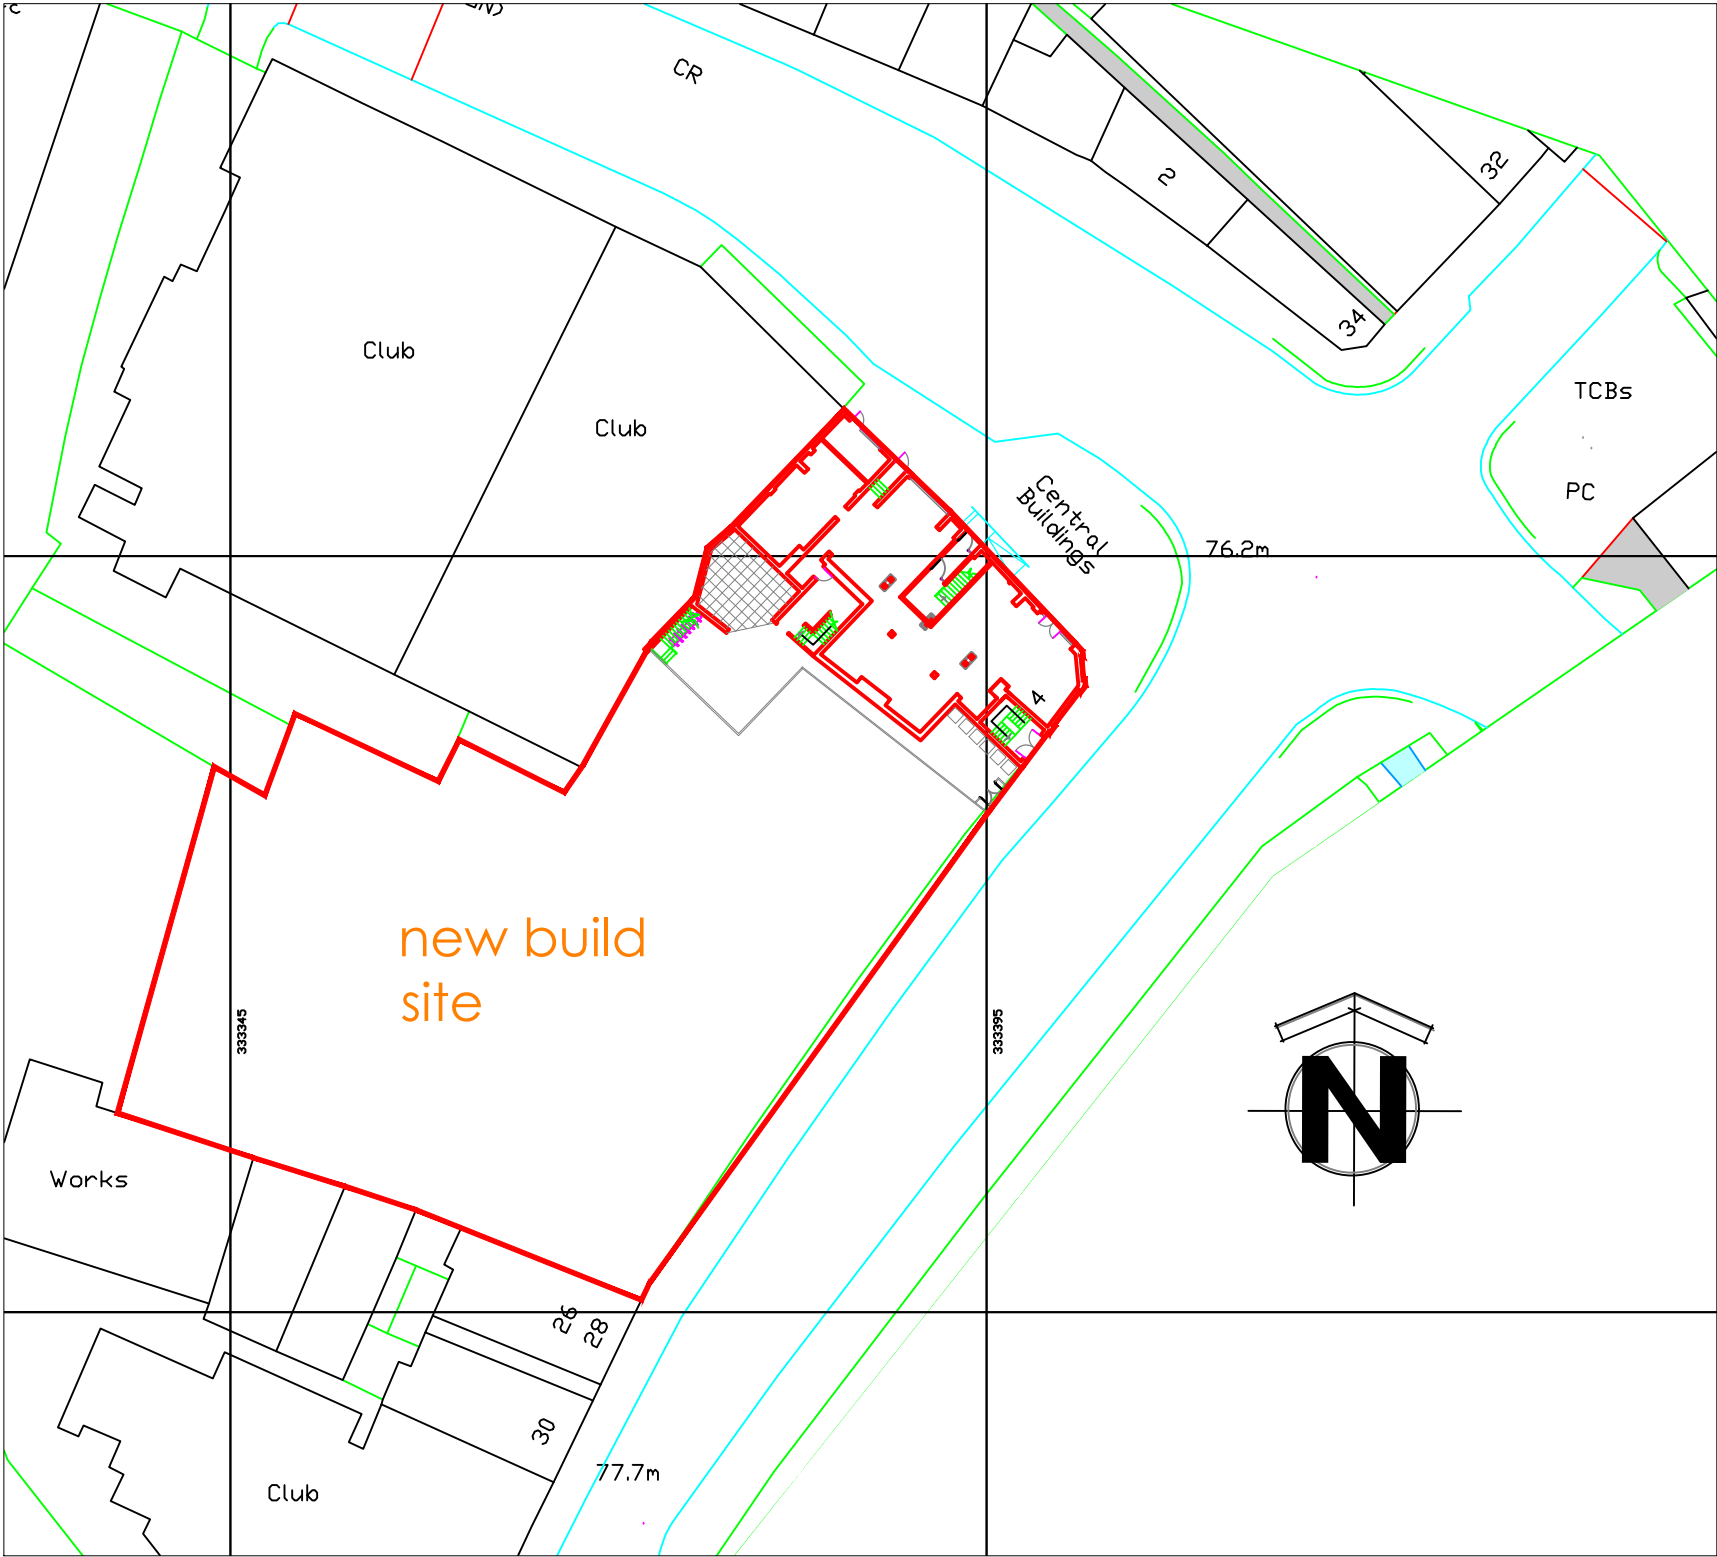

SITE PLAN 1:500

|   |  |  |             |      |   |  |  |                             |                 |      |
|---|--|--|-------------|------|---|--|--|-----------------------------|-----------------|------|
| 1. This drawing is subject to copyright and is not to be reproduced in part or whole without approval.<br>2. Do not scale this drawing – Check all dimensions on site. |  |  | Checked by: |      | Project<br>Proposed Apartments.Wrexham.                                                                             |  |  | Client<br>Lingar Properties |                 |      |
| Rev.   |  |  | Initials    | Date | Dwg Title<br>Location Plan (New Build)                                                                              |  |  | Drawn<br>PL                 | Dwg No.<br>8821 | Rev. |
|   |  |  |             |      |   |  |  | Date<br>Apr 2018            | L17             |      |
|   |  |  |             |      |   |  |  | Scale@A3<br>as shown        |                 |      |
|   |  |  |             |      | CASSIDY + ASHTON   |  |  | C+A                         |                 |      |
|   |  |  |             |      | Architects Building Surveyors Planners Designers<br>www.cassidyashton.co.uk caabs@cassidyashton.co.uk               |  |  |                             |                 |      |
|   |  |  |             |      | 7 East Cliff<br>Preston<br>Lancashire<br>PR1 3JE<br>Tel: 01772 258356<br>Fax: 01772 825000                          |  |  |                             |                 |      |
|   |  |  |             |      | 1 Regency Chambers<br>Jubilee way Bury<br>Greater Manchester<br>BL9 0JW<br>Tel: 0161 762 5800<br>Fax: 0161 762 5801 |  |  |                             |                 |      |
|   |  |  |             |      | Cheshire House<br>Gorse Lane<br>Widnes<br>WAB 0RP<br>Tel: 0151 4236914<br>Fax: 0151 4236915                         |  |  |                             |                 |      |