


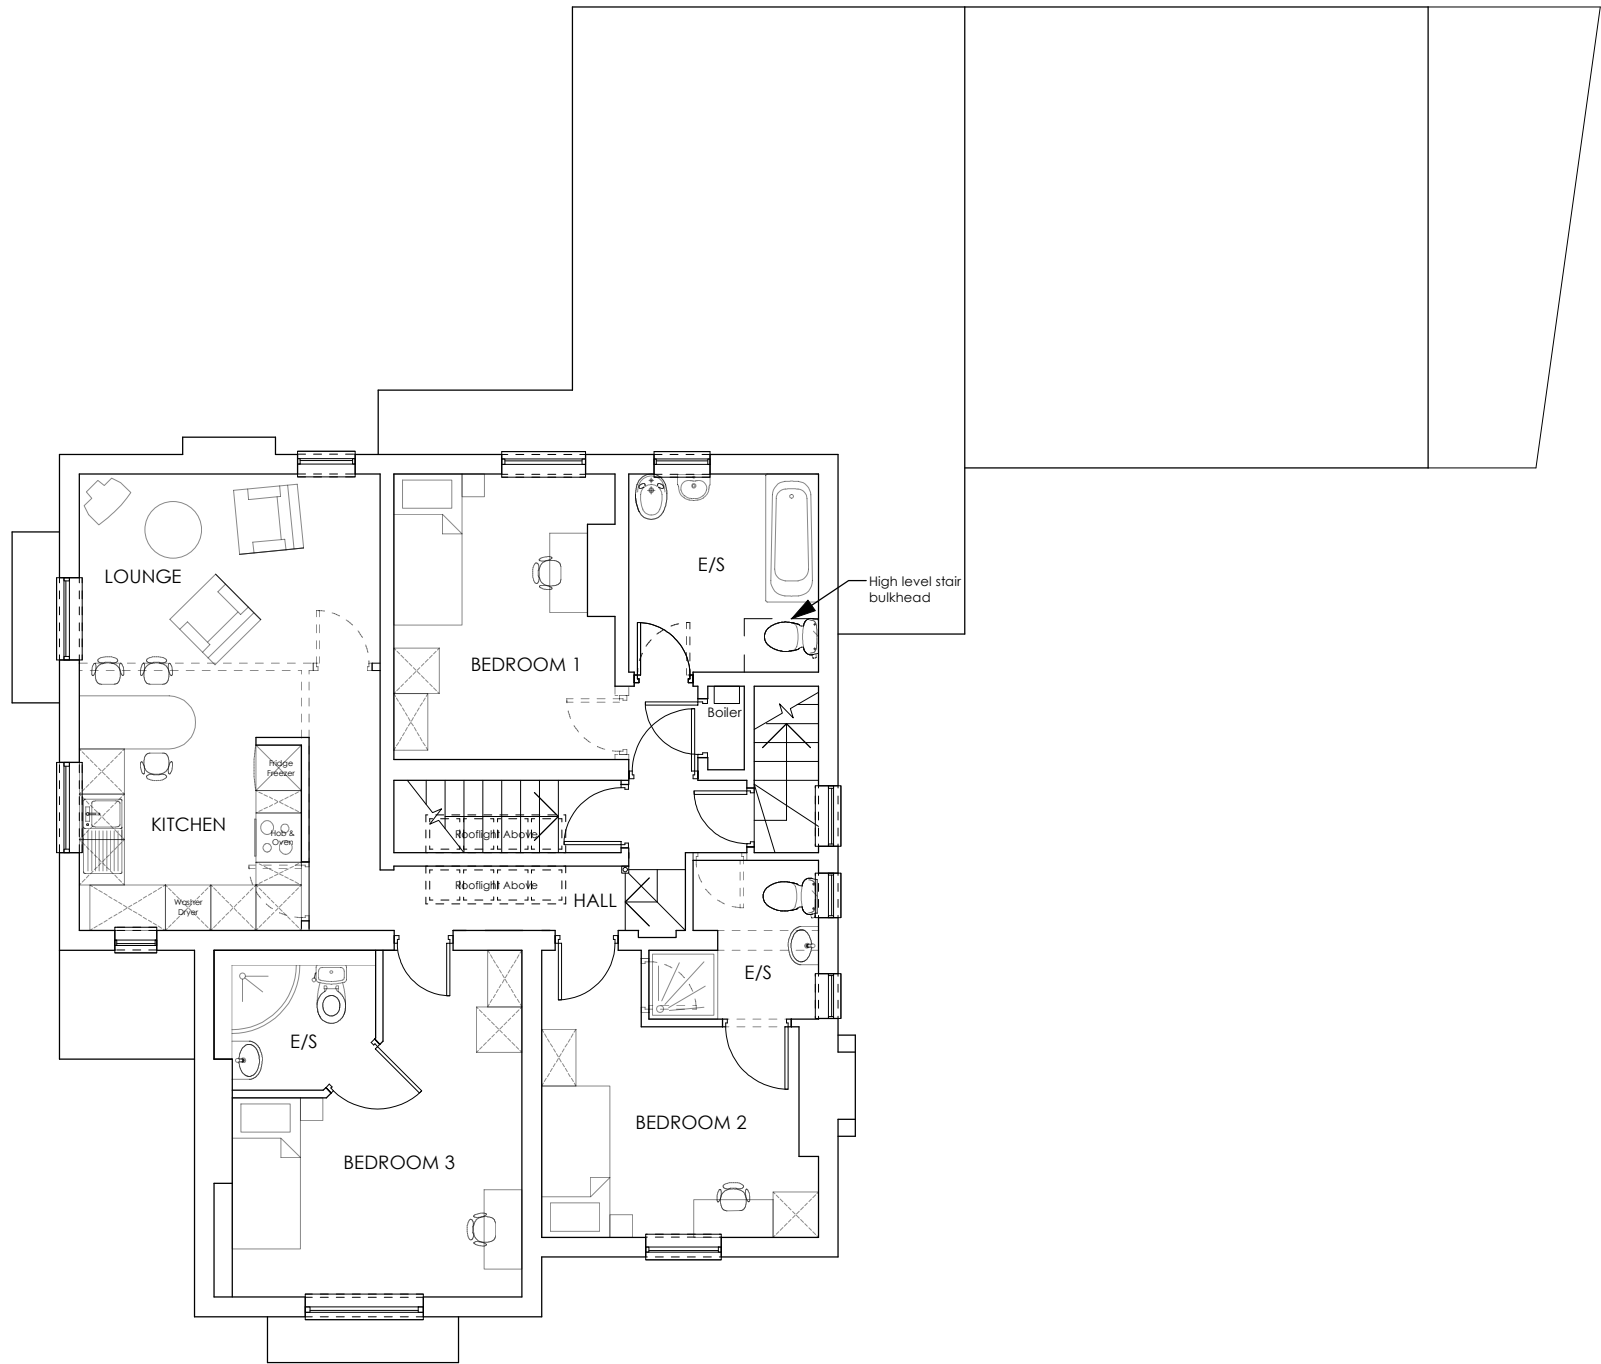

NOTES

- This drawing is copyright of Candy and Lofthouse Ltd. and may not be reproduced in any way without their specific permission.
- All dimensions are to be checked on site. Do not scale from this drawing, work to figured dimensions only. Any queries please contact the architects.

NOTES

- Scheme is subject to detailed site surveys and relevant Statutory Approvals

Ⓐ External store indicated. 06.11.2018

REVISION DETAILS date / by

- Preliminary
- For Approval
- Tender
- Construction

CLIENT

Mersten

PROJECT

48 Alexandra Road
Wrexham
LL13 7SH

DRAWING TITLE

First Floor Plan - As Proposed

SCALE drawn by date

1:100 @ A3 MP 16-10-2018

DRAWING NO. revision

18-200-SK02 Ⓐ



T: 0151 207 4371 • F: 0151 207 7087