




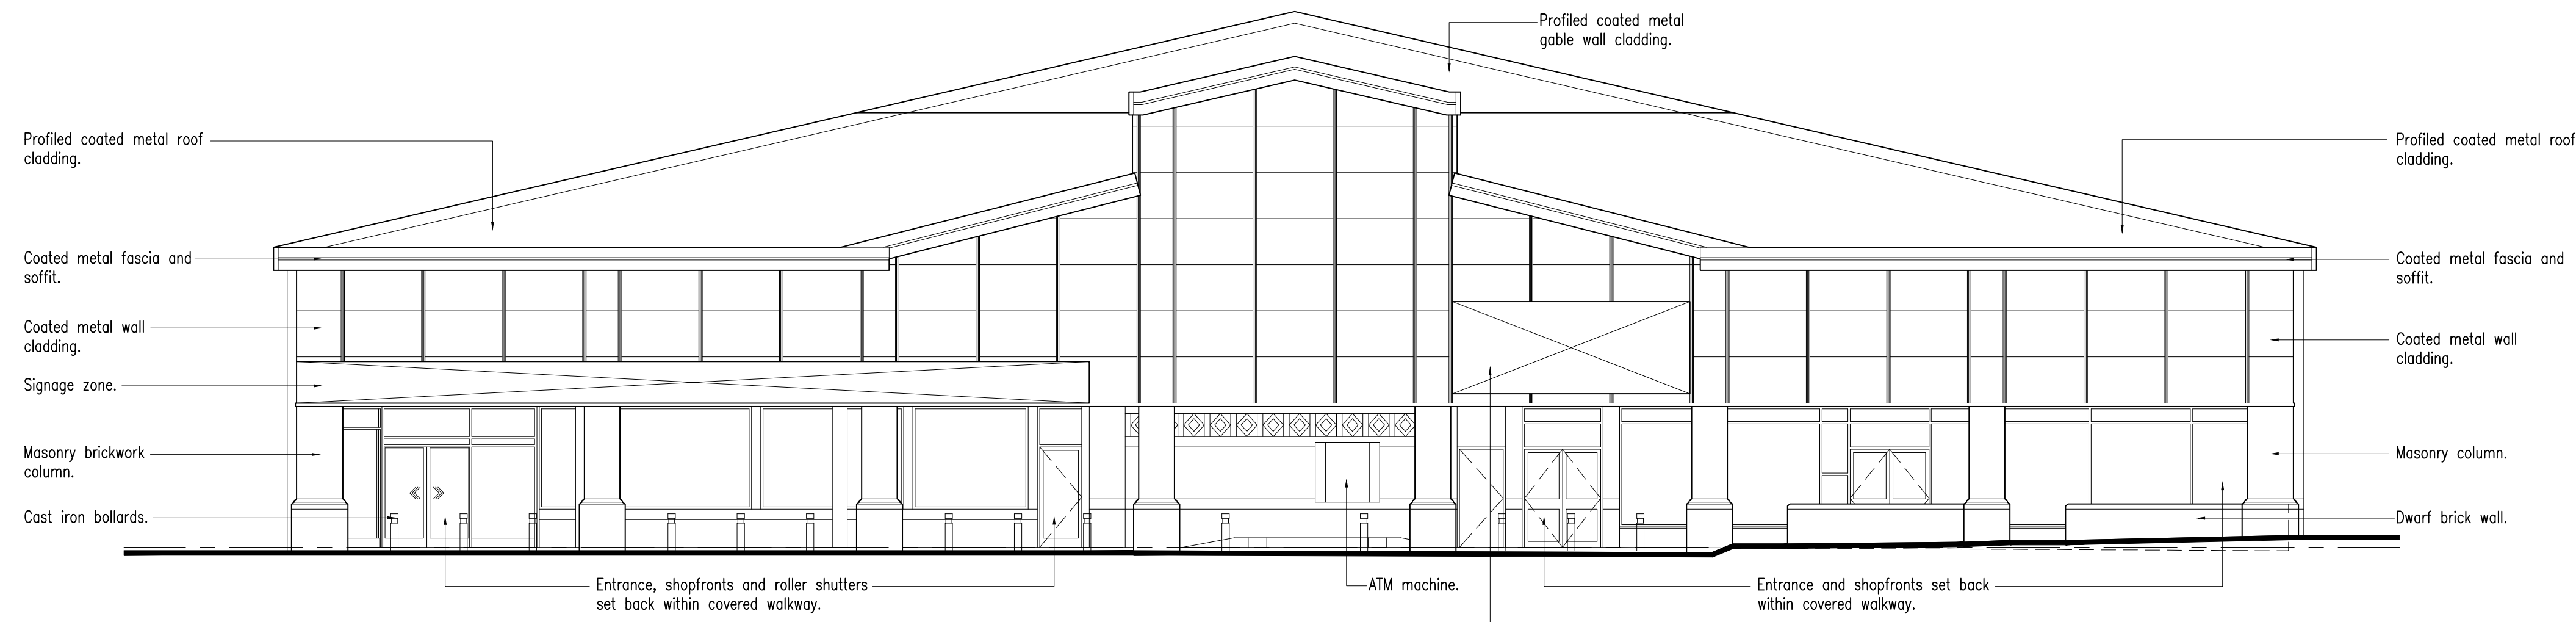


NORTHEAST ELEVATION

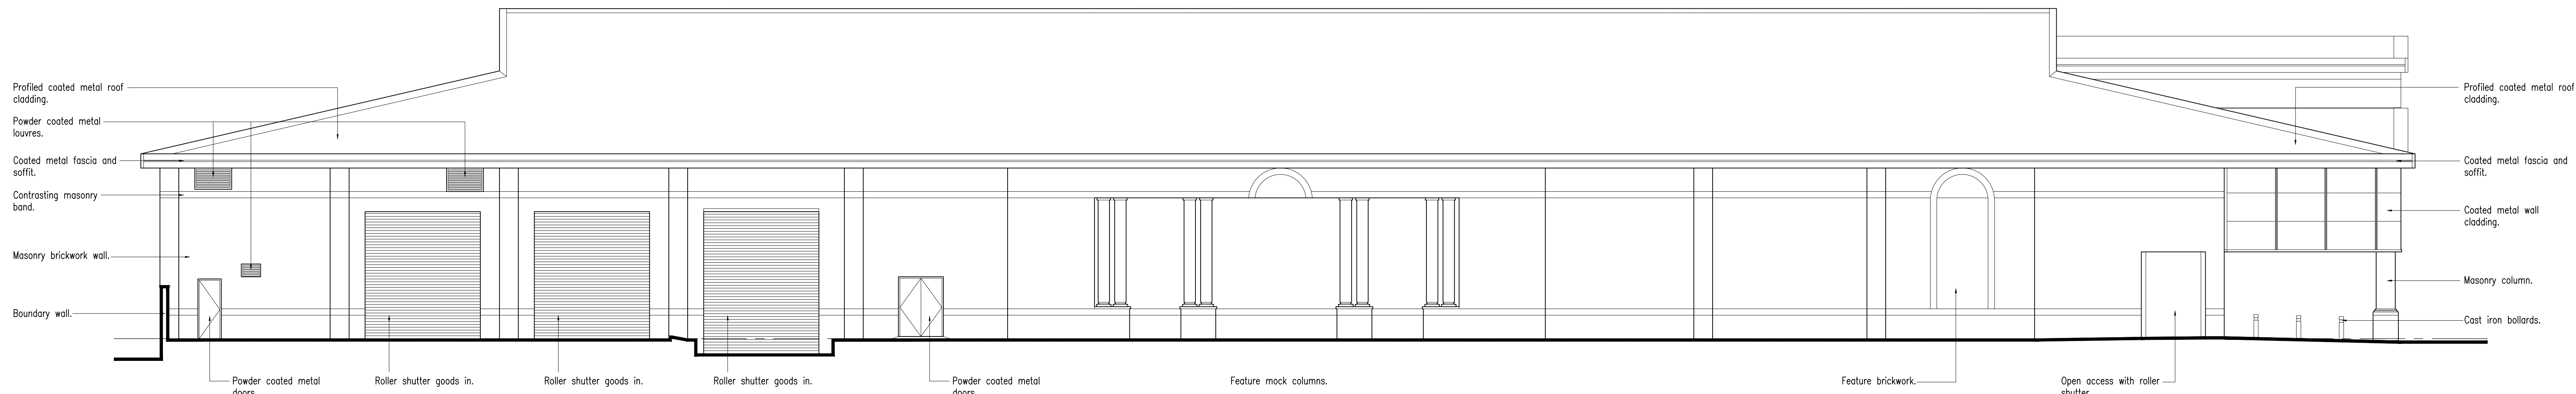

SOUTHEAST ELEVATION

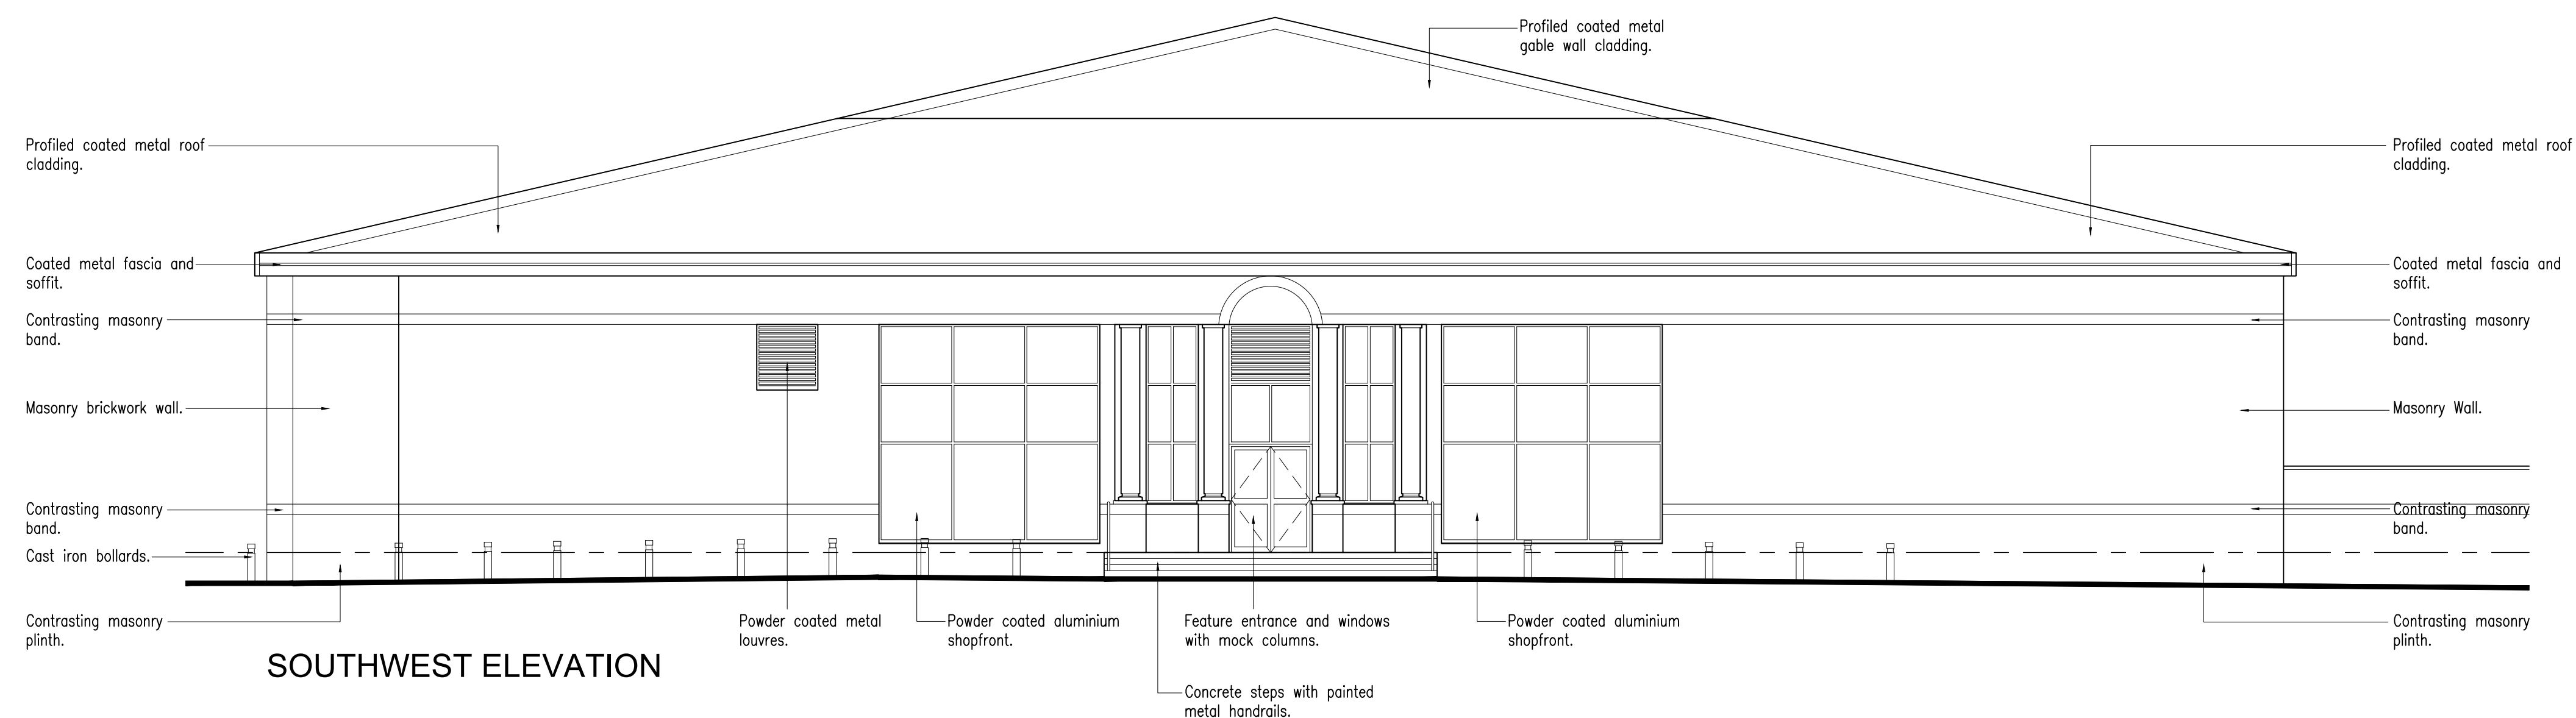

SOUTHWEST ELEVATION

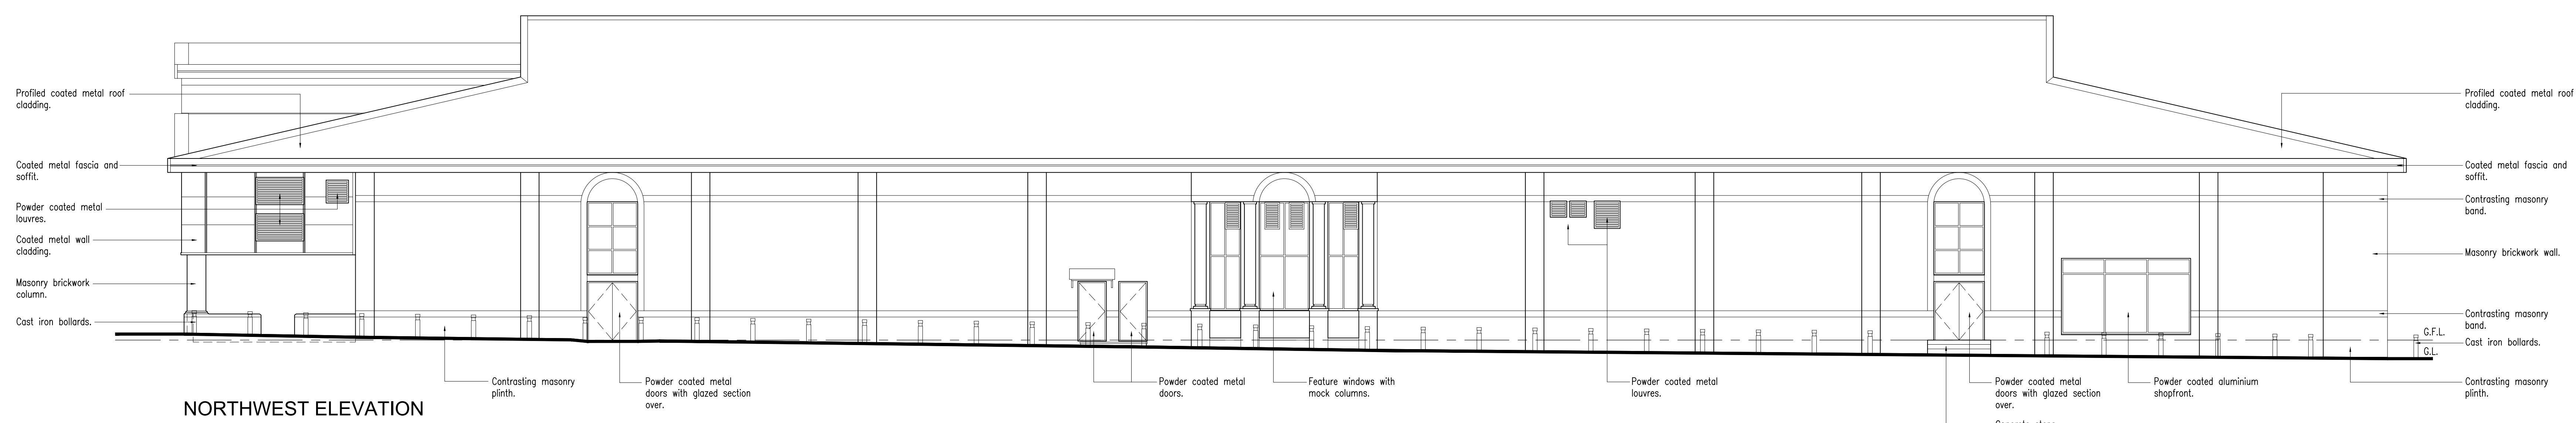

NORTHWEST ELEVATION

0m 1m 5m 10m
1:100

home

bargains

TOP BRANDS - BOTTOM PRICES

Planning

A	02.10.18	Single door and bays added to southeast elevation.
REV.	DATE	AMENDMENT
WPL WPL Consulting LLP 1 Airport West, Lancaster Way, Leeds LS19 7ZA Tel: 0113 202 9444 Fax: 0113 202 9333 E-mail: mail@wplconsulting.co.uk		
PROJECT TITLE Retail Unit Refurbishment Holt Street Wrexham LL13 8DH for Home Bargains		
DRAWING TITLE Existing Elevations		
PROJECT No: 8850	DRAWING No: 102	REVISION: A
SCALE: 1:100@A0	DATE: 21.09.18	DRAWN BY: ISB
CHECKED BY:		DATE: