




PROPOSED BROOK STREET ELEVATION



PROPOSED BRIDGE STREET ELEVATION

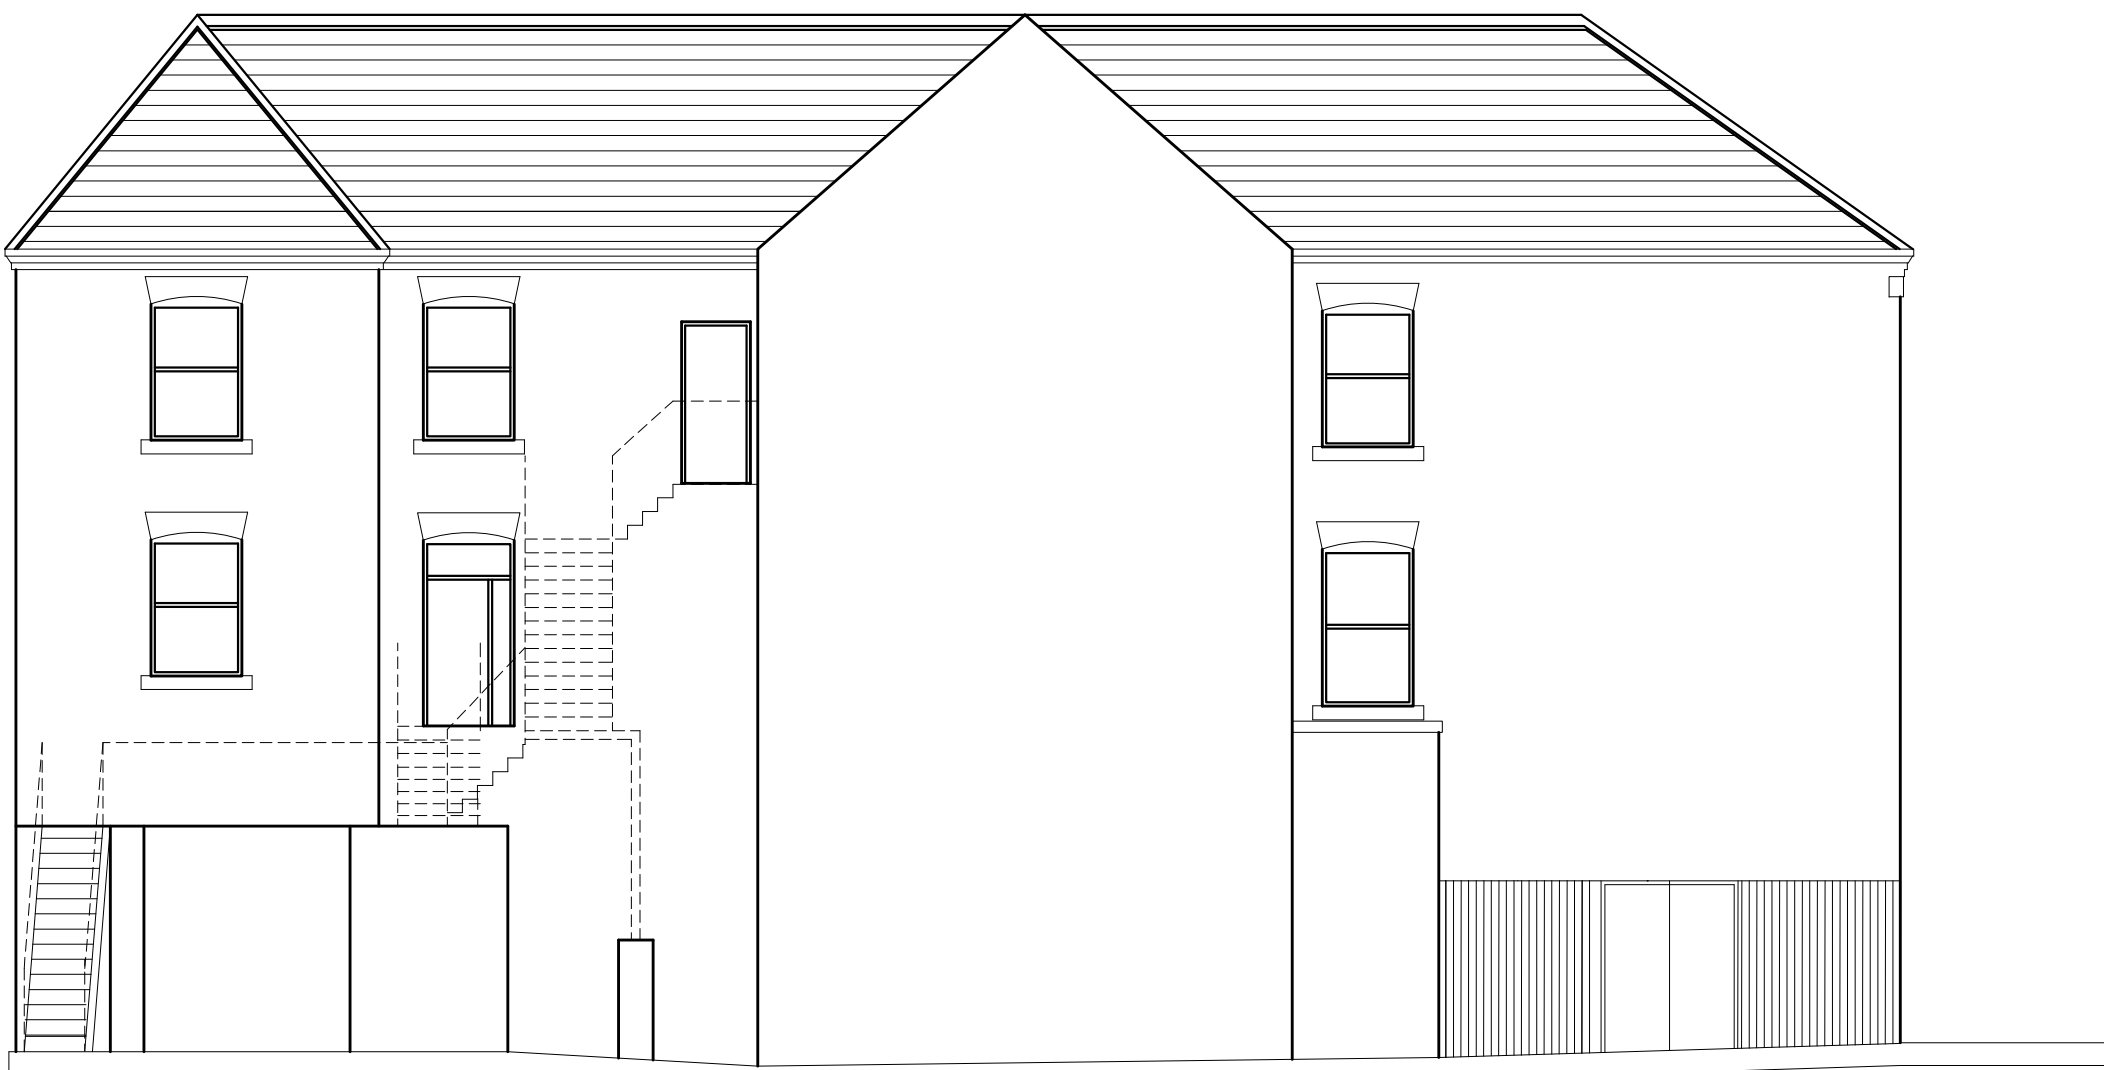


PROPOSED REAR ELEVATION



EXISTING BROOK STREET ELEVATION



EXISTING BRIDGE STREET ELEVATION

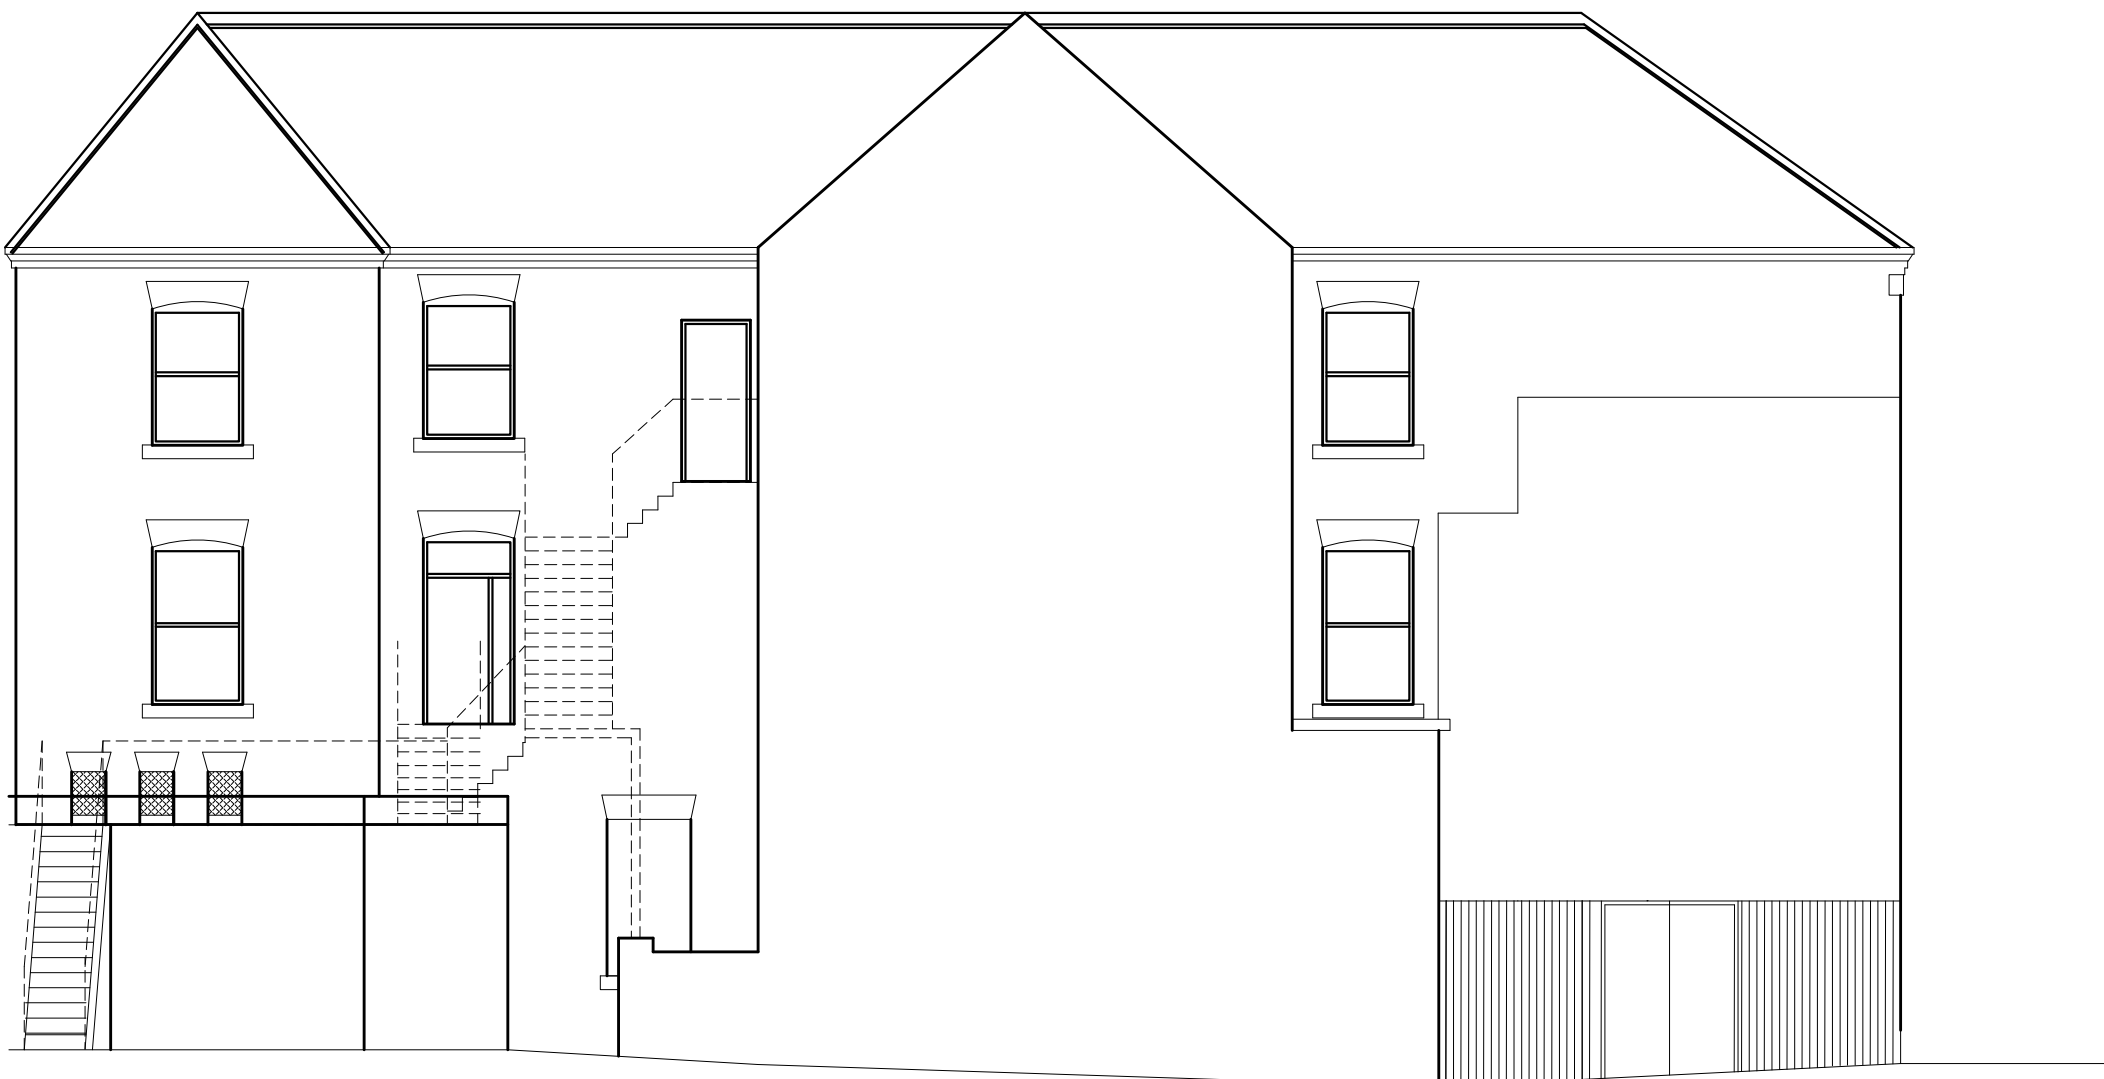

EXISTING REAR ELEVATION

Rev.	Initials	Date	Rev.	Initials	Date	Notes	Project	Client	Drawn	Dwg No.	Rev.
						1. This drawing is subject to copyright and is not to be reproduced in part or whole without approval.	Central Buildings.4 Brook Street. Wrexham.	Lingar Properties	PL	8821	
						2. Do not scale this drawing - Check all dimensions on site.	Existing/Proposed Elevations		April 2018	L09	
						Checked by:	CASSIDY + ASHTON	7 East Cliff Preston Lancashire PR1 3JE Tel: 01772 258356 Fax: 01772 825000	1 Regency Chambers Jubilee Way Bury Greater Manchester BL9 0JW Tel: 0161 762 5800 Fax: 0161 762 5801	Cheshire House Gorsey Lane Widnes WAS 8RP Tel: 0151 4236914 Fax: 0151 4236915	C+A