



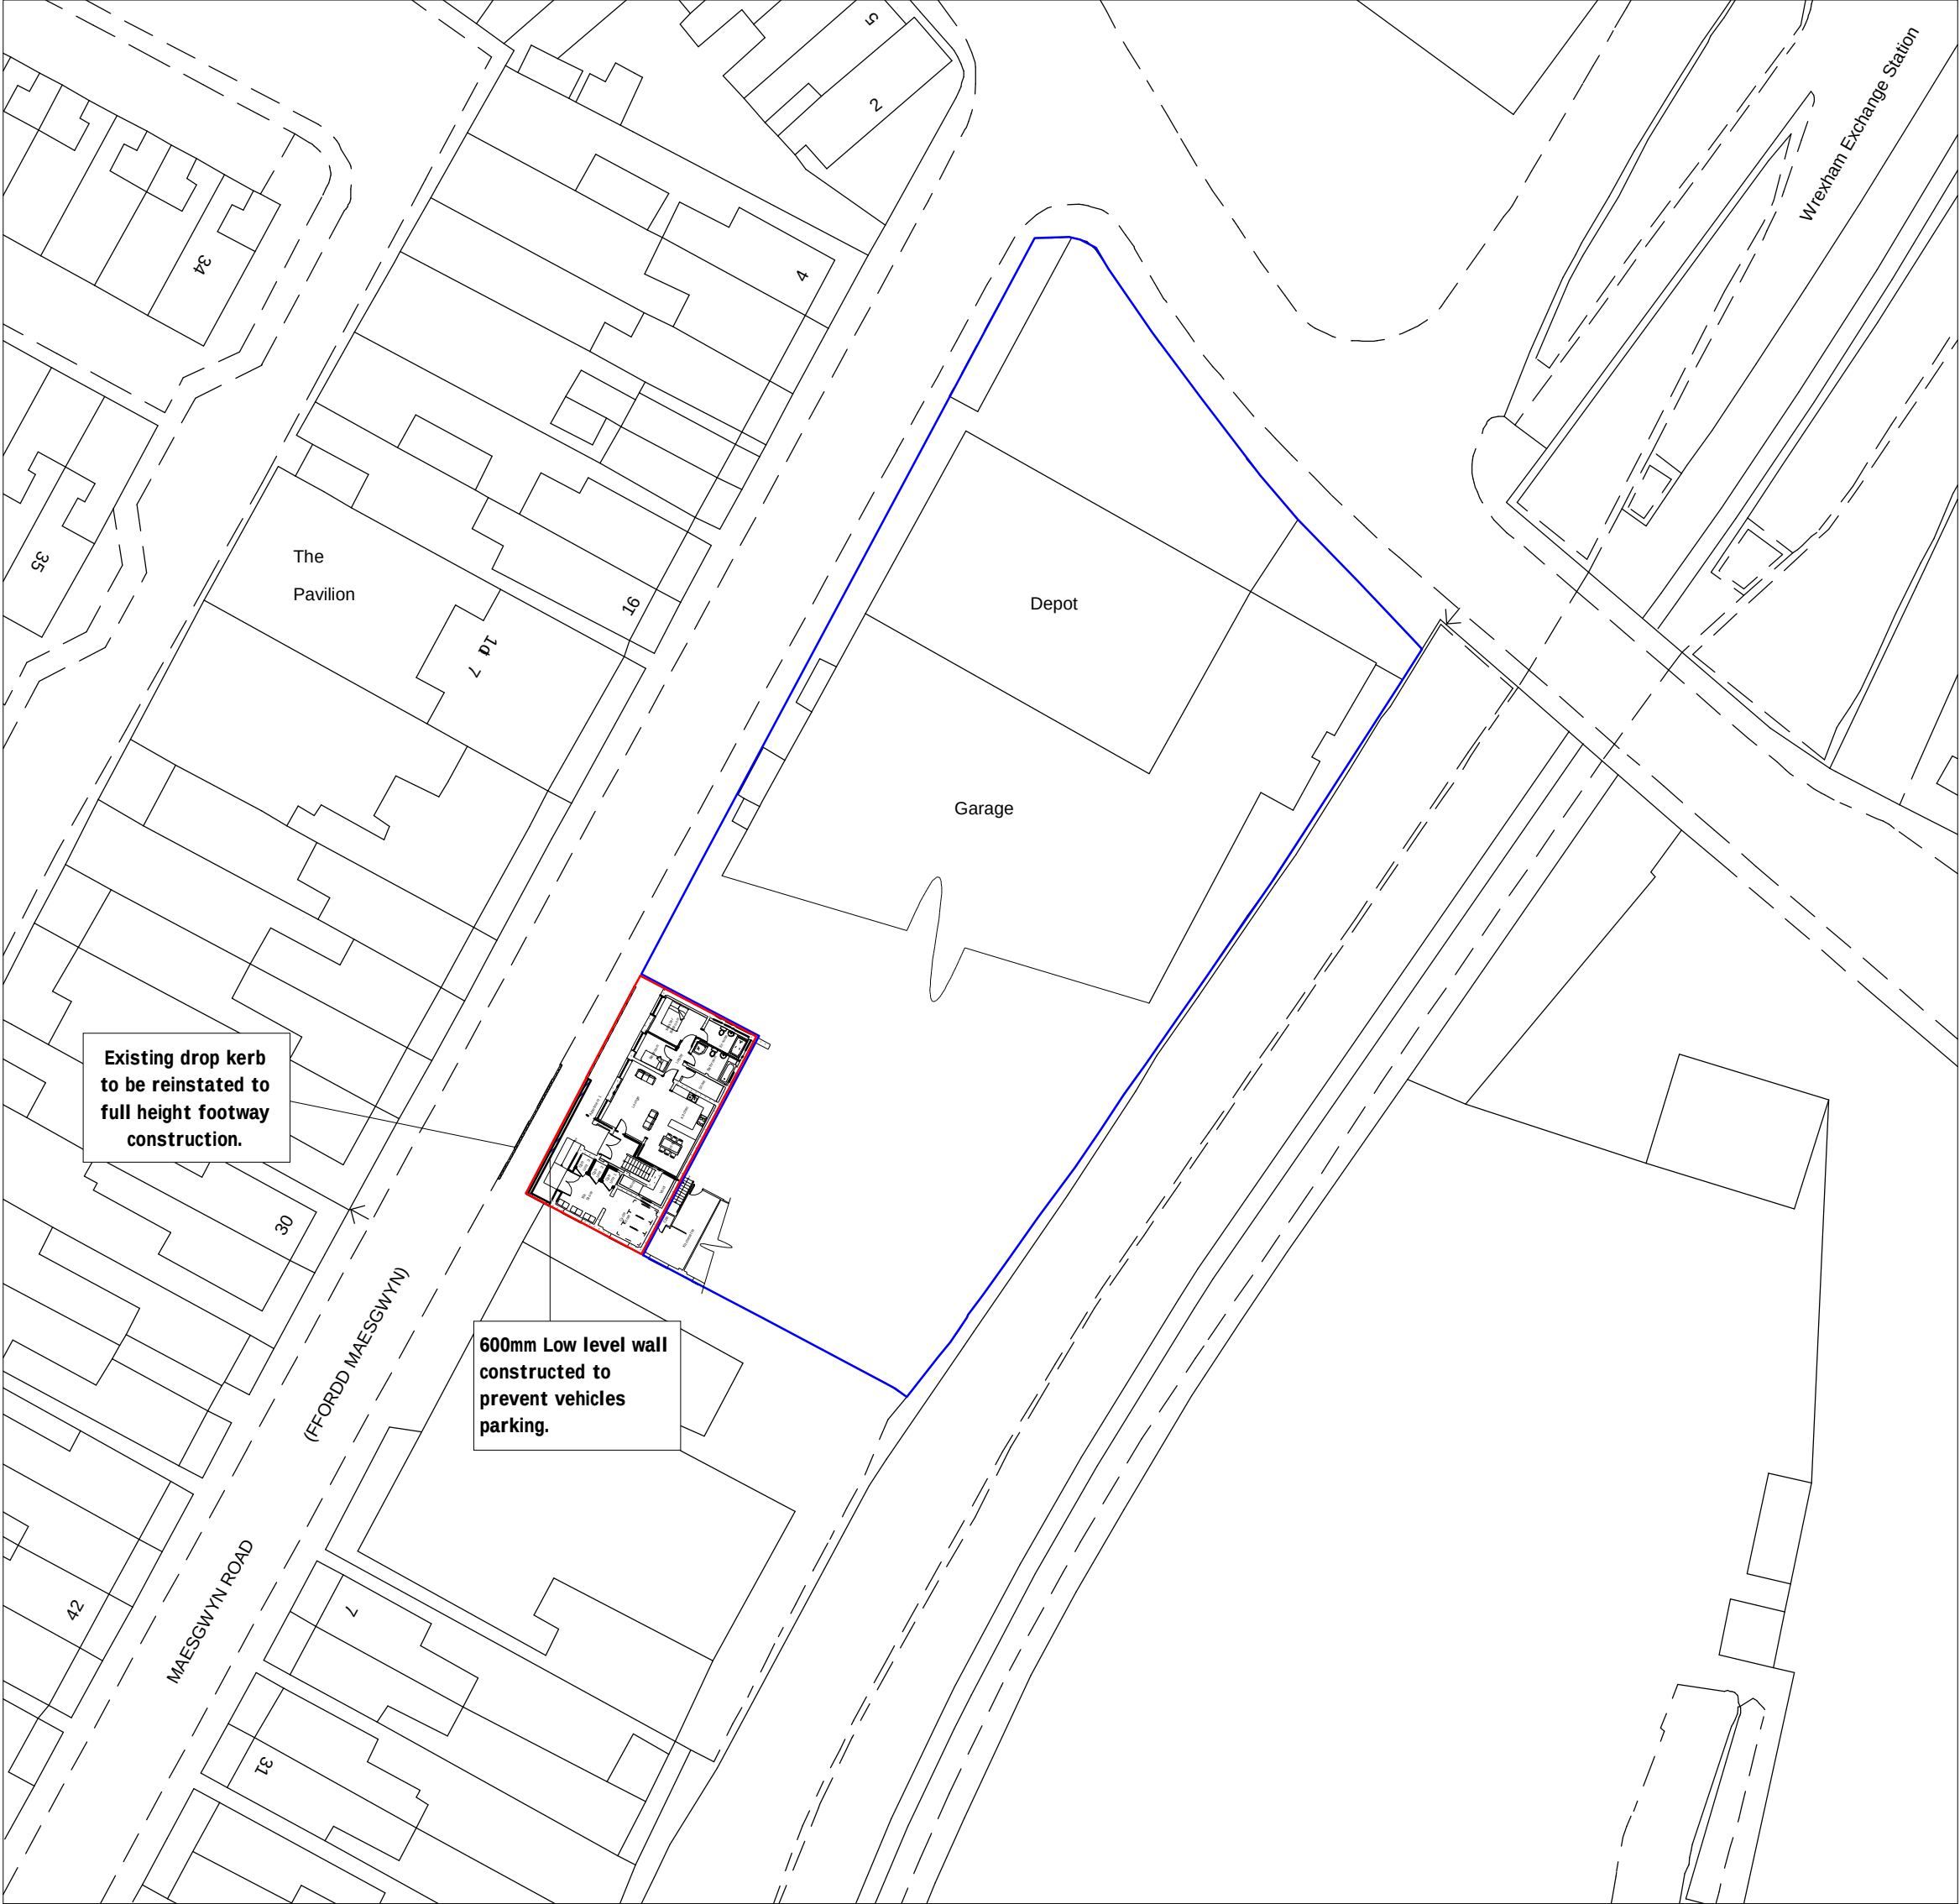

Site Plan 1:500

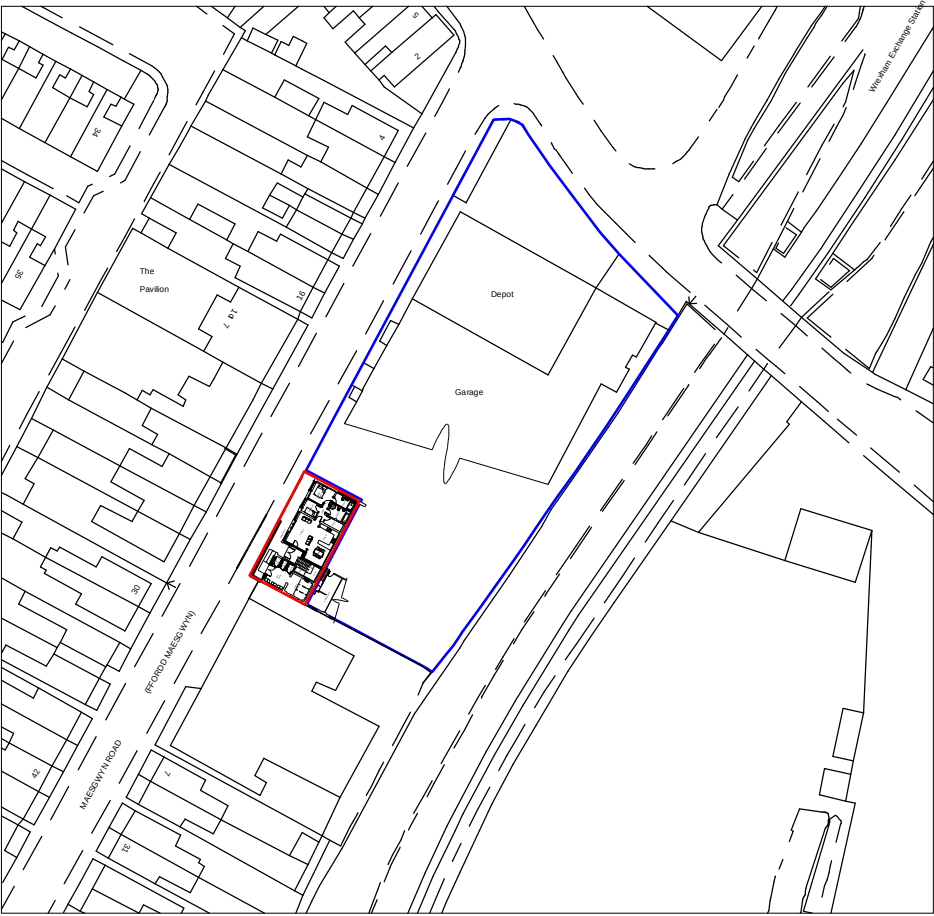

Location Plan 1:1250

Rev	Date	Detail	Initial

Project:
Proposed Alterations to
Units at Maesgwyn Road,
Wrexham,
LL11 2AP.

Title: Site & Location Plan	Scale: (A2) 1:500 & 1:1250
-----------------------------------	----------------------------------

Drawn By: E.M.Jackson	Date: Oct 2018
--------------------------	-------------------

Drawing No: D101/004	Sheet: 1 of 1
-------------------------	------------------



Office 3K4, Redwither Tower,
Redwither Business Park,
Wrexham. LL13 9XT
Tel: 01978 356500
www.blueprintarchitectural.com