




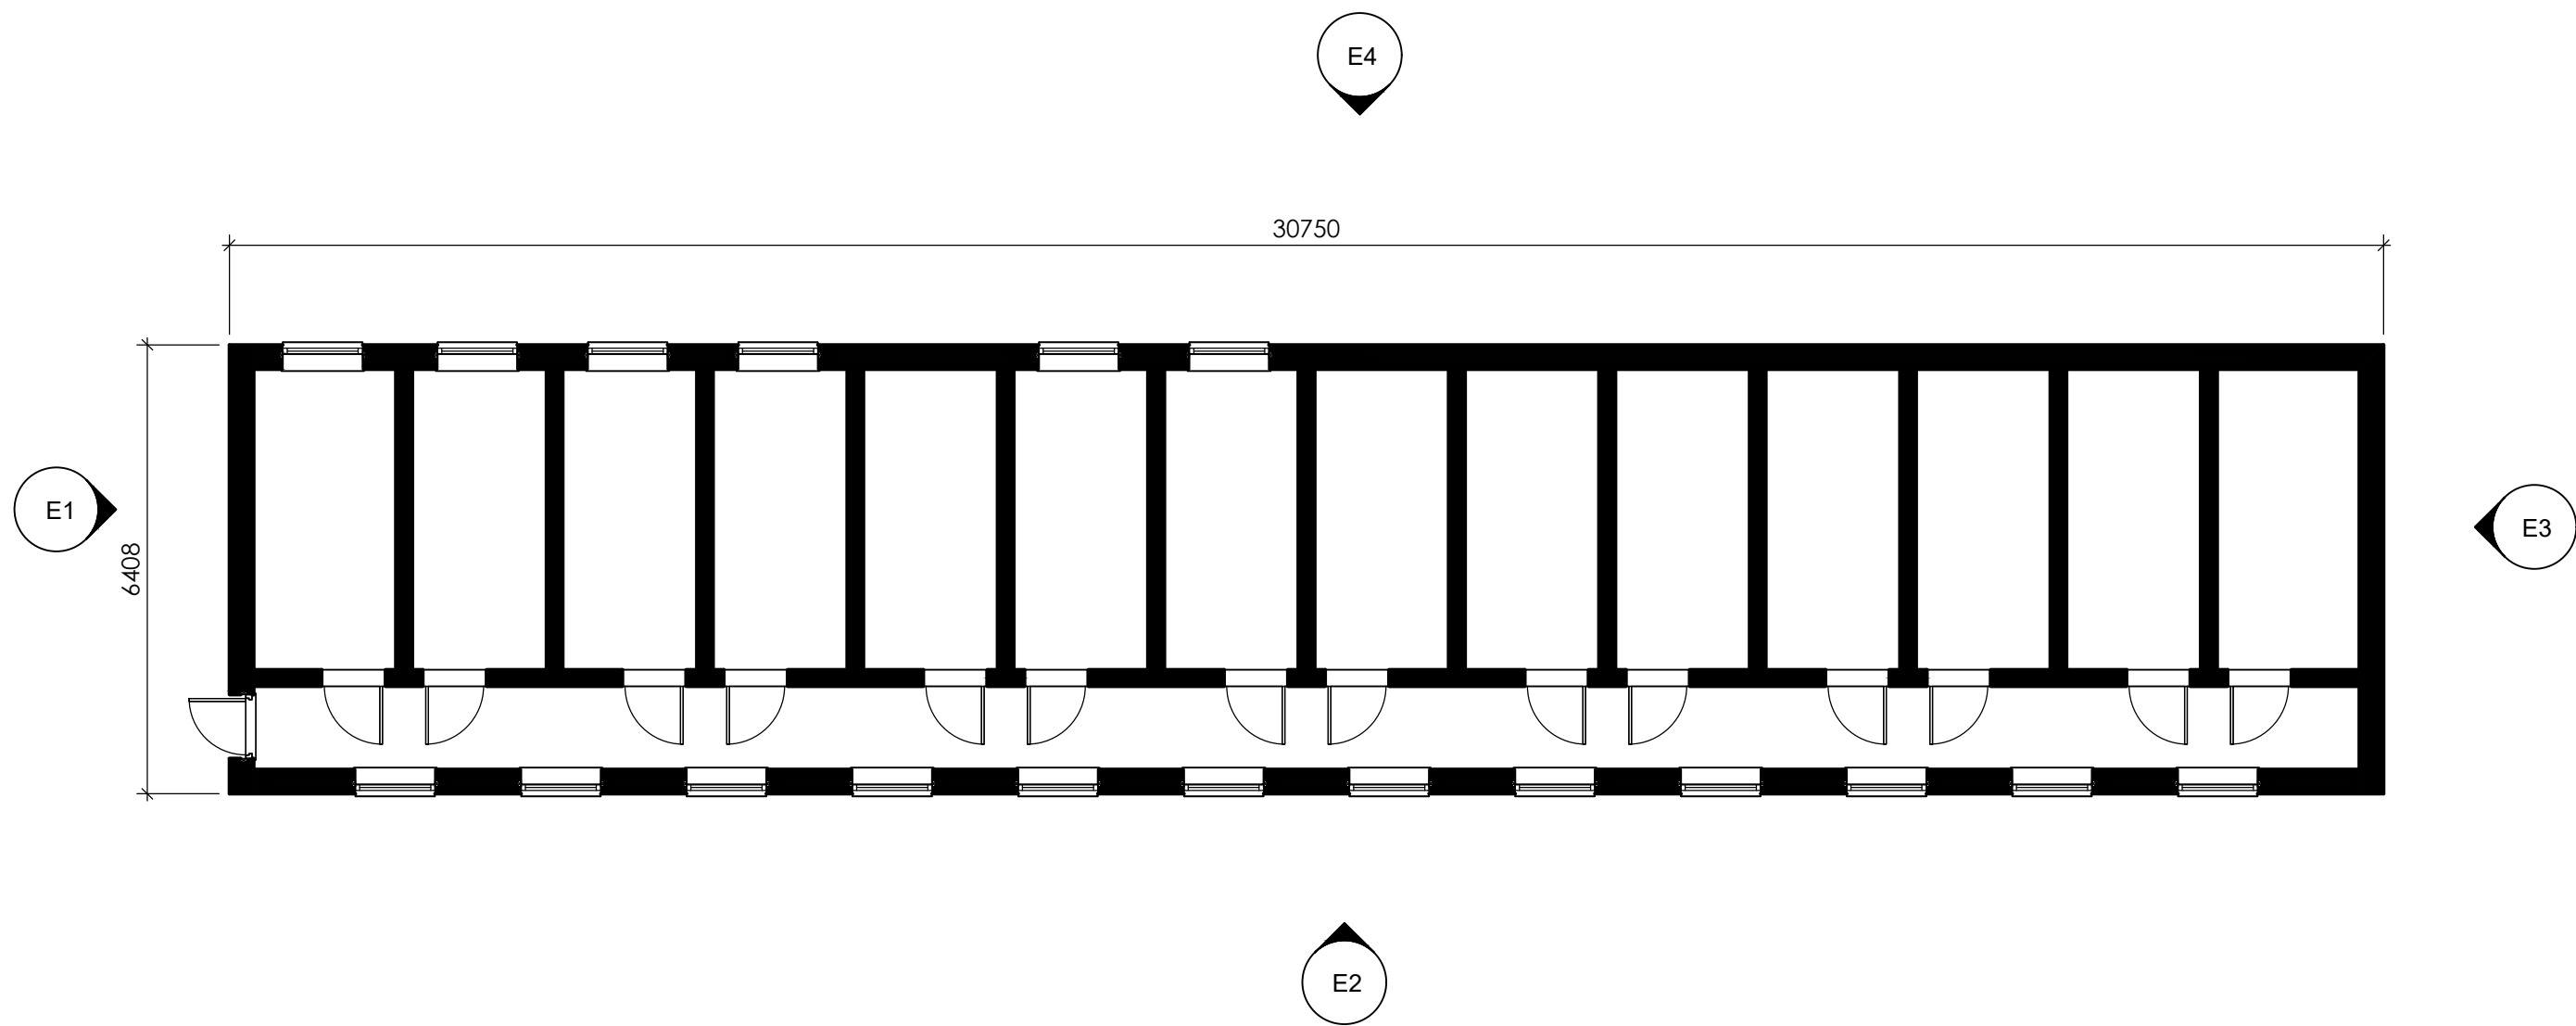


1 Existing Floor Plan
Scale: 1:100

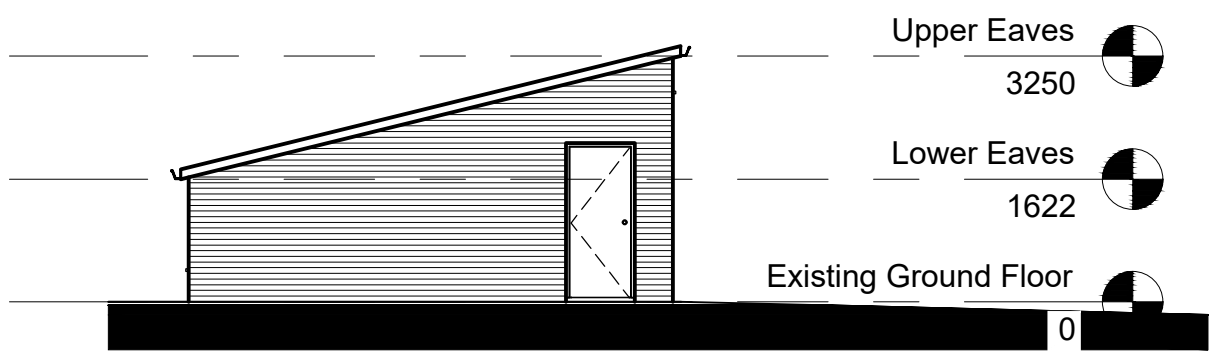


E1 Existing Elevation
Scale: 1:100

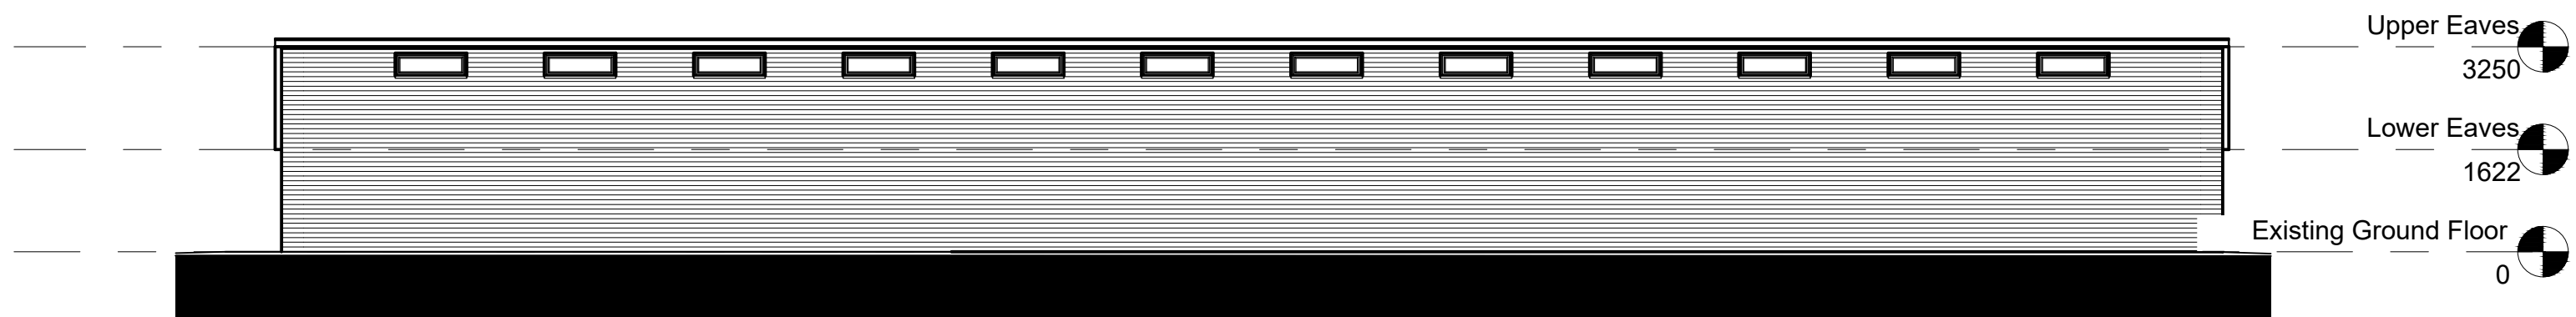


E2 Existing Elevation
Scale: 1:100

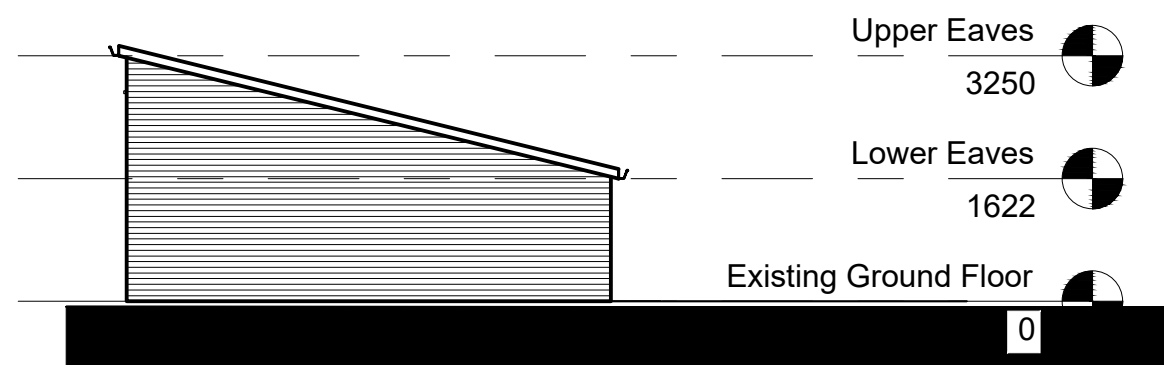

E3 Existing Elevation
Scale: 1:100

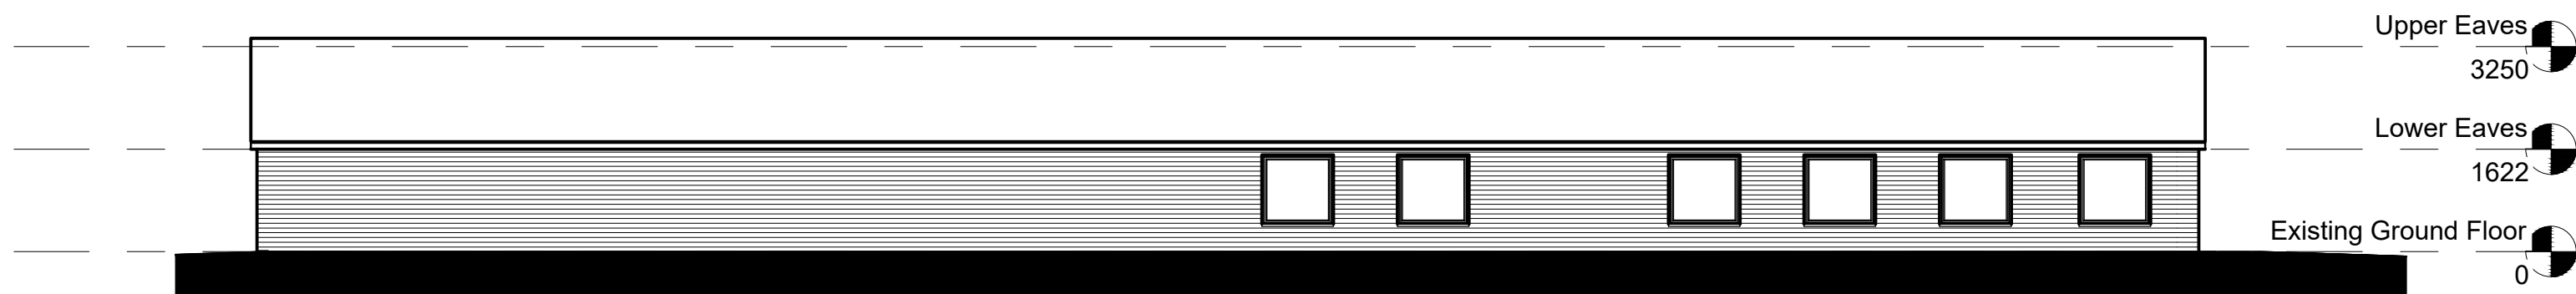

E4 Existing Elevation
Scale: 1:100

 

P1	First Issue	04/09/2015
Rev.	Description	Date
Client		
Mr S Trowbridge		
Project		
Broad Oak Farm, Rossett		
Drawing Title		
Existing Barn L Floor Plan and Elevations		
Drawn by	HJ	Checked by XX
Status	PLANNING	Scale @ A1
Job no.	C3873	Rev.
Dwg.no.	L05.10	P1
Cassidy+Ashton		
Architecture + Building Surveying + Town Planning		
10 Hunters Walk, Canal Street, Chester, CH1 4EB		
7 East Cliff, Preston, Lancashire, PR1 3JE		
01244 402 900		
01772 258 355		