



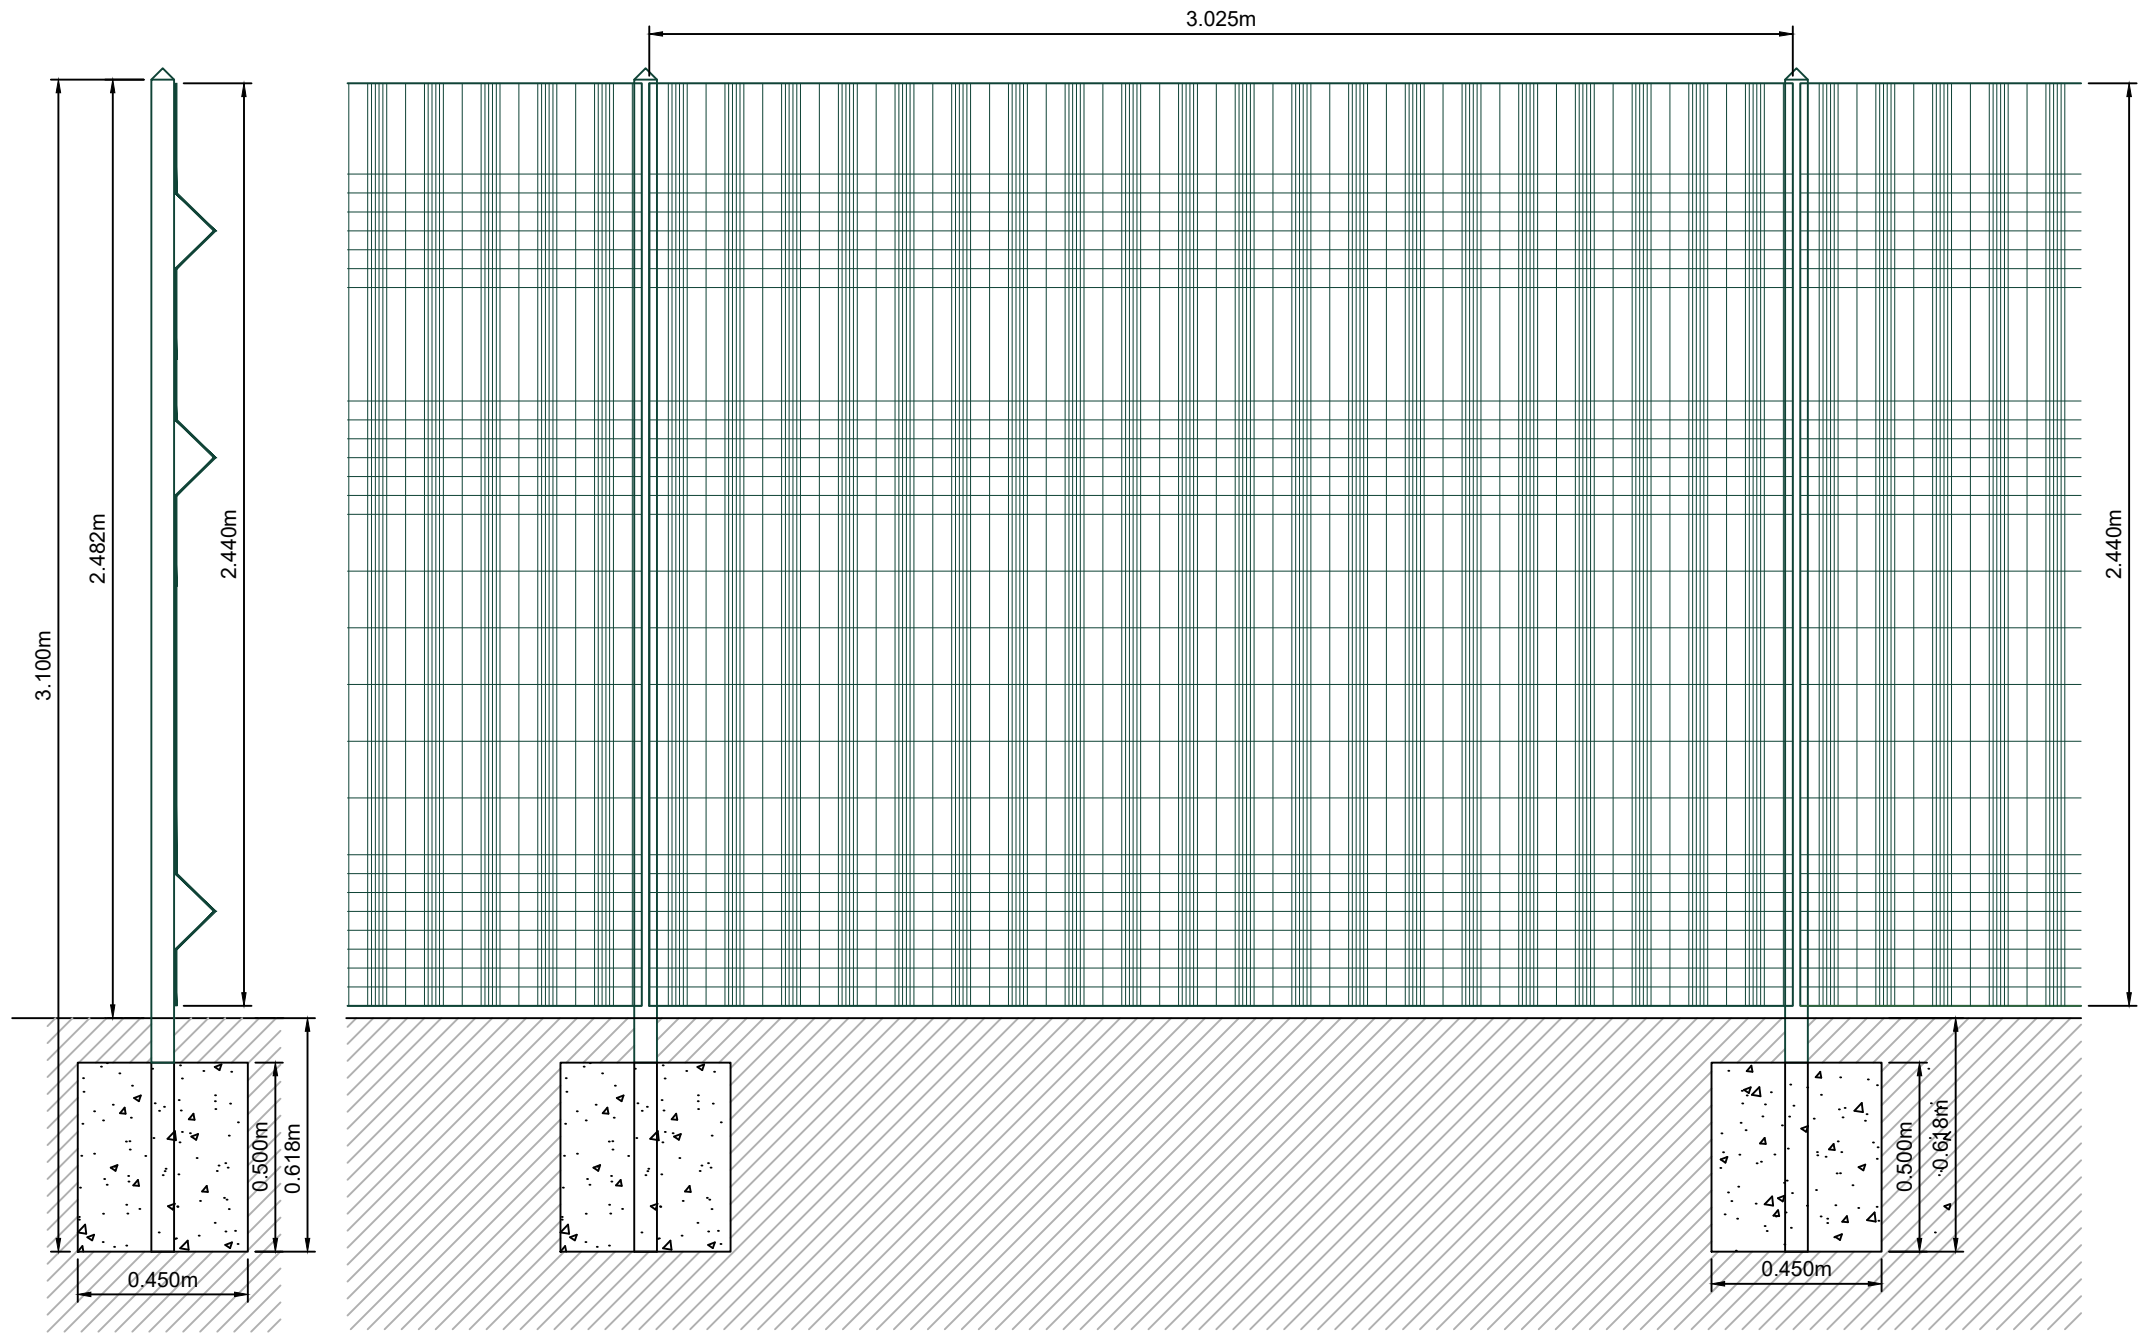


SECTION

FRONT ELEVATION

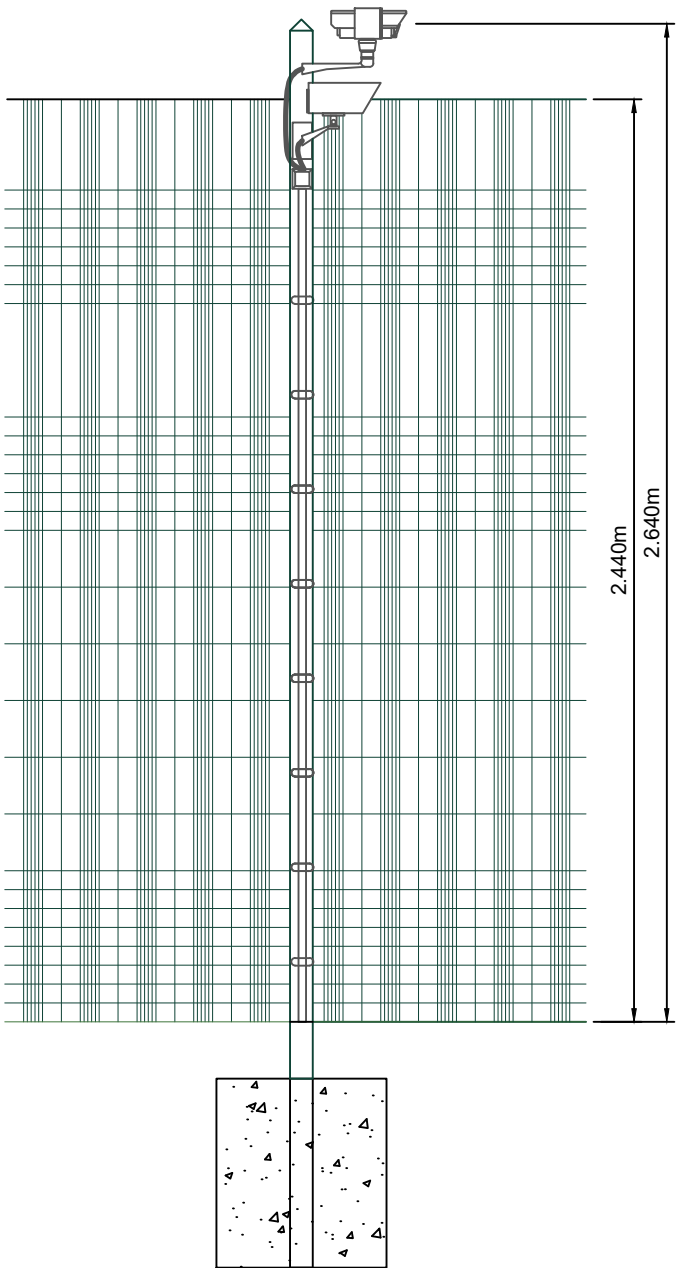

CCTV POST

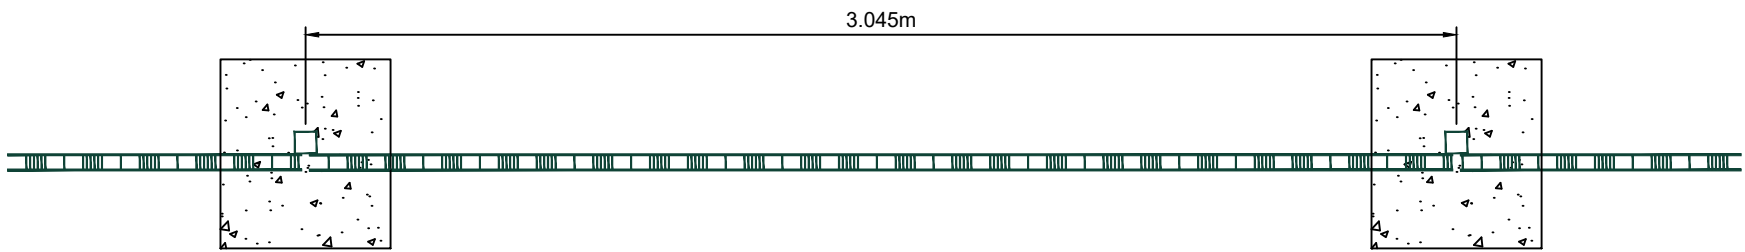

THIS INFORMATION IS CONFIDENTIAL AND THE PROPERTY OF SIRIUS. IT IS RELEASED ON CONDITION THAT NONE OF THE INFORMATION SHALL BE DISCLOSED TO ANY THIRD PARTY OR REPRODUCED IN WHOLE OR PART WITHOUT THE PRIOR CONSENT IN WRITING OF SIRIUS

CLIENT



4245 Park Approach, Thorpe Park, Leeds. LS15 8GB. 0113 264 9960

NOTES

1. FENCE PANELS AND POSTS TO BE POWDER COATED ON PRE-GALVANISED STEEL.
2. COLOUR TO BE MOSS GREEN - RAL 6005.

KEY

JOB TITLE		MINERS ROAD RESERVE POWER PLANT EXTENSION	
		DRAWING TITLE	
PROPOSED PALADIN SECURITY FENCE			
DRAWN	DATE	APPROVED	DATE
S.T	7/11/2018	J.B	7/11/2018
1	FINISH NOTES ADDED	7/11/18	S.T
REV	DESCRIPTION	DATE	BY
SCALE	SHEET	DRAWING NUMBER	REVISION
1:50	A3L	SRE1082/17/09	1