

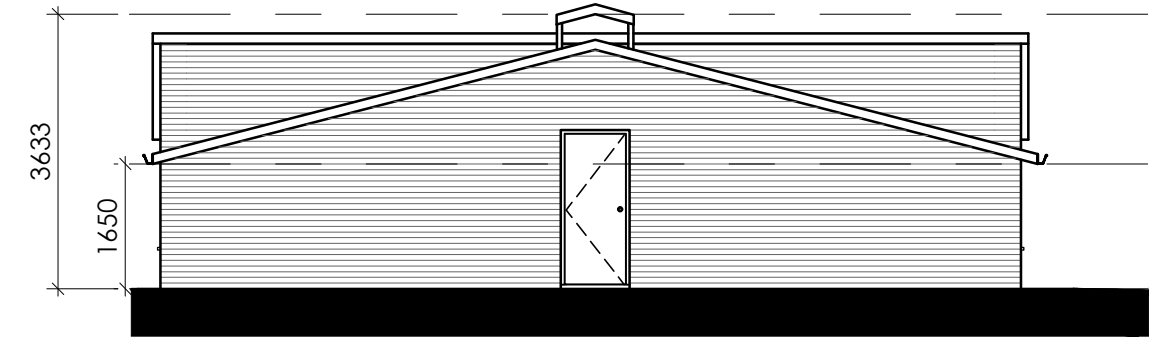


1 Existing Floor Plan
1 : 100

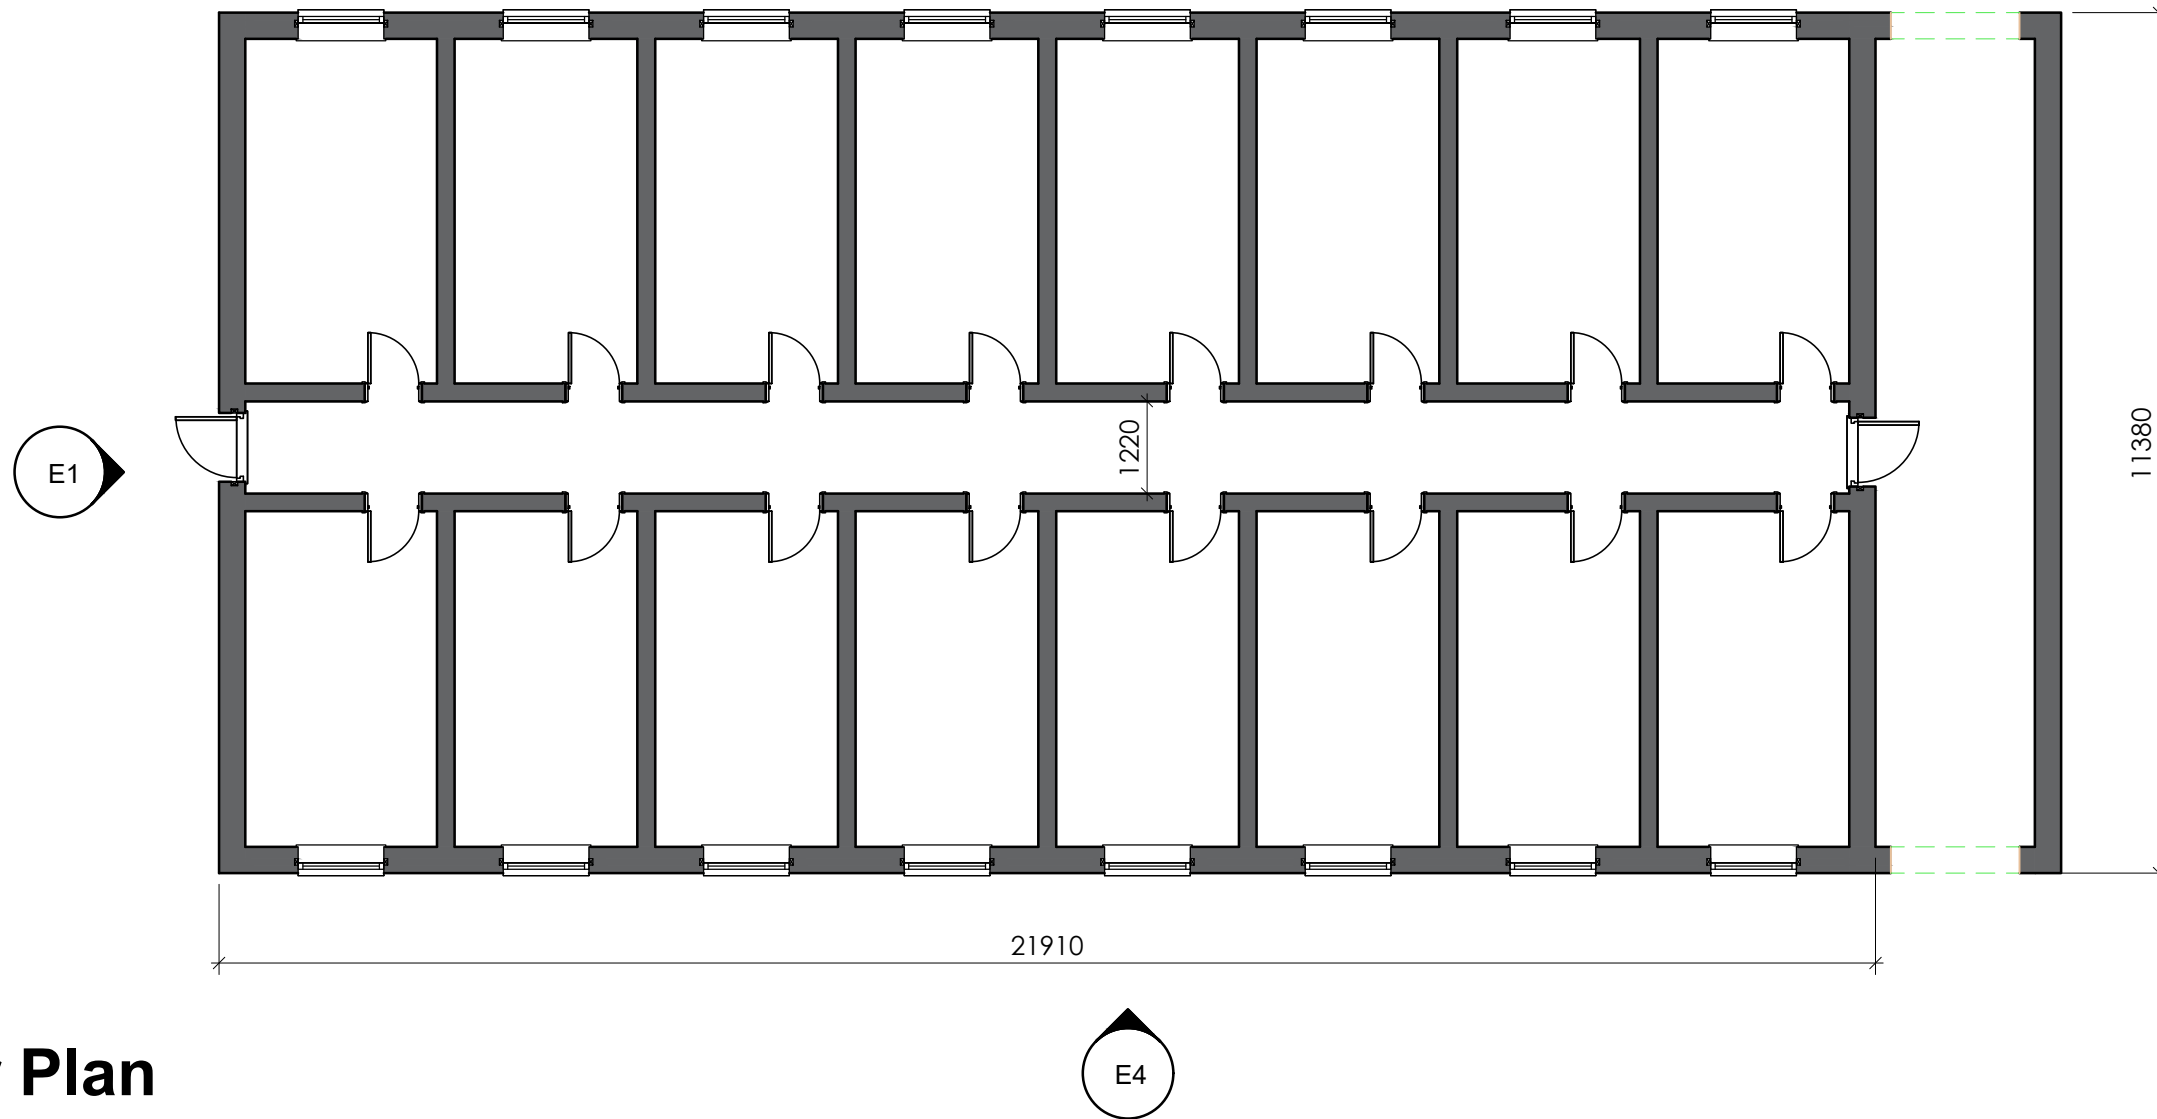


E1 Existing Elevation
1 : 100

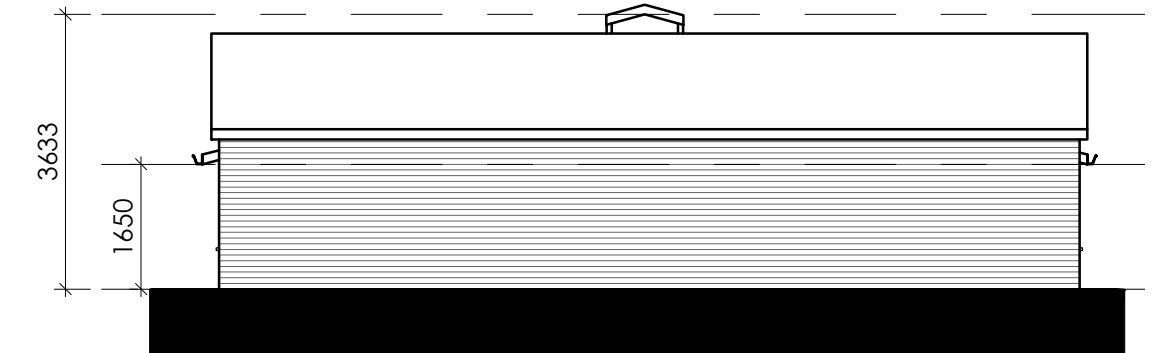


E2 Existing Elevation
1 : 100

E3 Existing Elevation
1 : 100

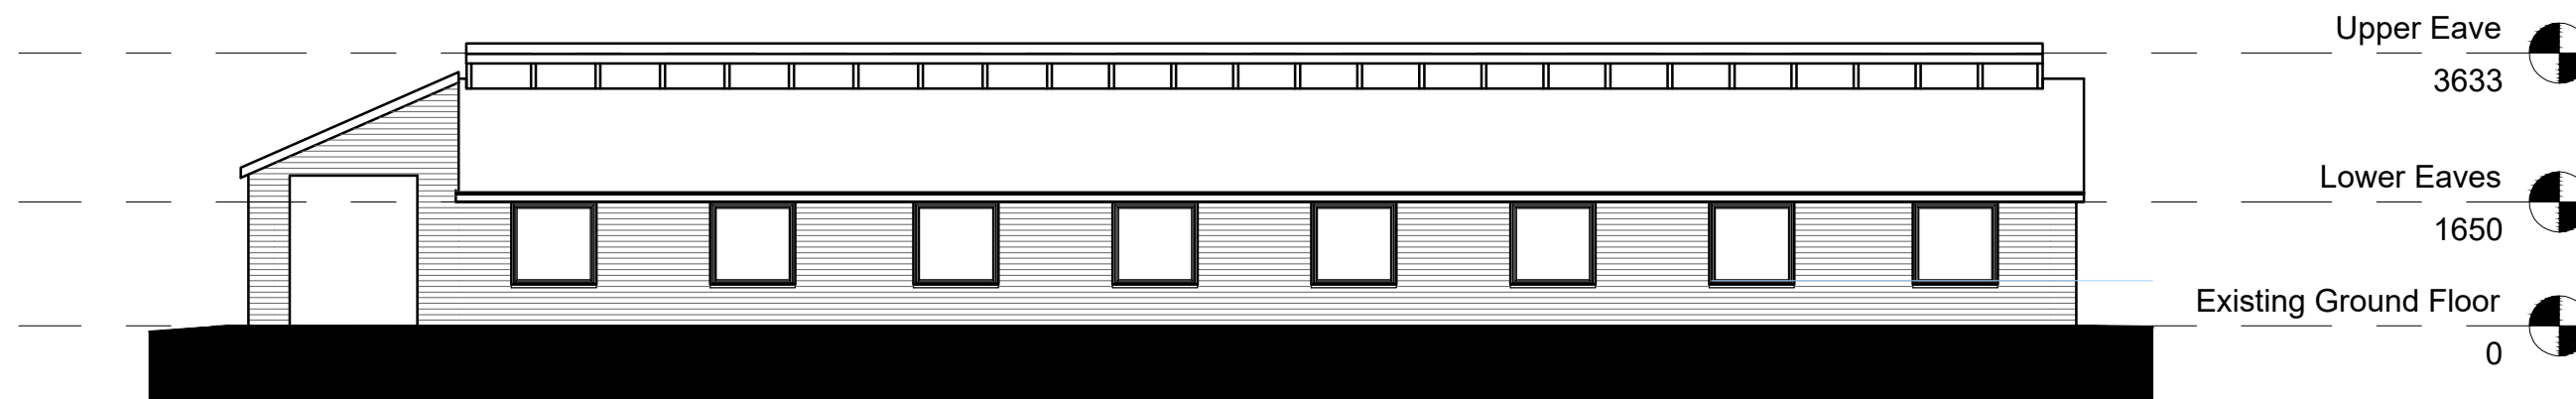

E4 Existing Elevation
1 : 100

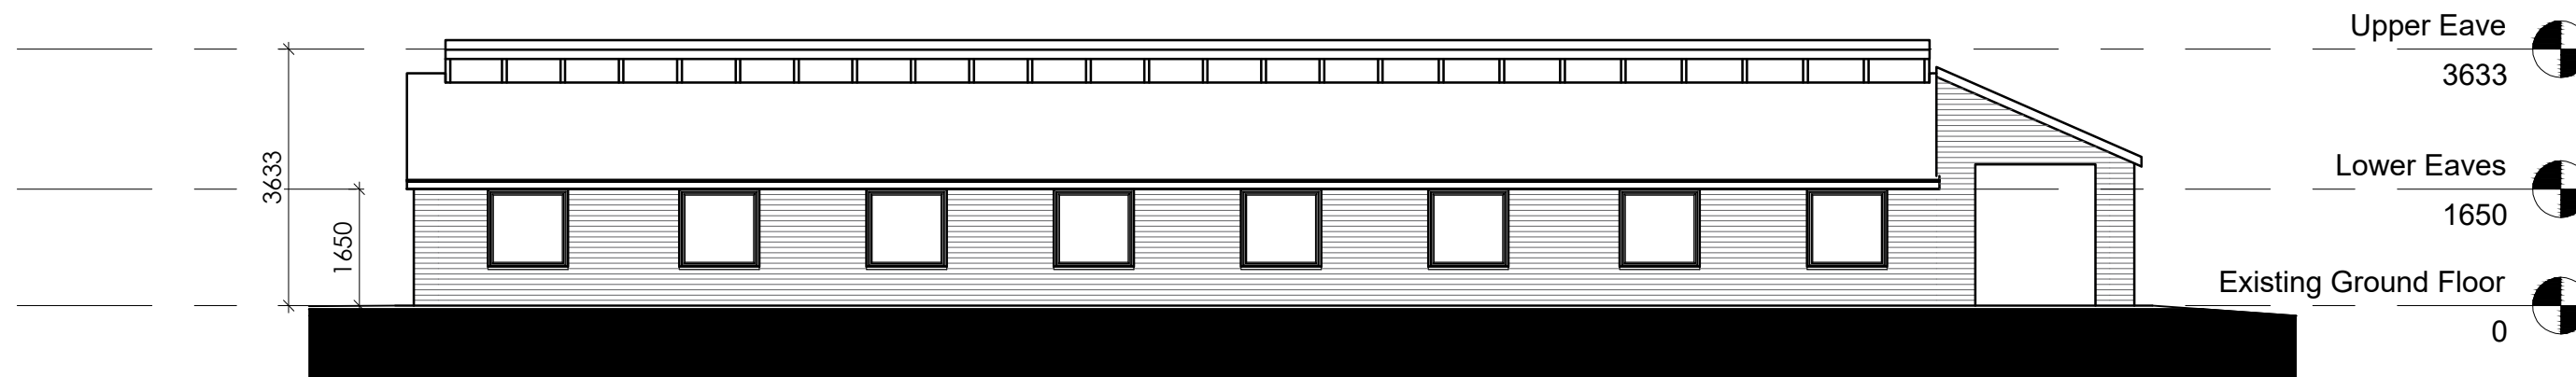

Client Mr S Trowbridge				
Project Broad Oak Farm, Rossett				
Drawing Title Existing Block H Floor Plan and Elevations				
Drawn by	HJ	Checked by	GE	Date Sept 20'
Status	PLANNING		Scale @ A2	1:100
Job no.	c3873	Dwg.no.	L05.07	Rev. P1
Cassidy+Ashton www.cassidyashton.co.uk				
Architecture + Building Surveying + Town Planning				
10 Hunters Walk, Canal Street, Chester, CH1 4EB 7 East Cliff, Preston, Lancashire, PR1 3JE			01244 402 9 01772 258 3	