


This drawing is subject to copyright and is not to be reproduced in part or whole without approval.
Do not scale this drawing - check all dimensions on site .

Health & Safety Notes

1. Contractor must ensure that all work on site is carried out in a safe & satisfactory manner, in accordance with Health & Safety At Work Act 1974, COSHH Regulations 2002 & requirements of C.D.M

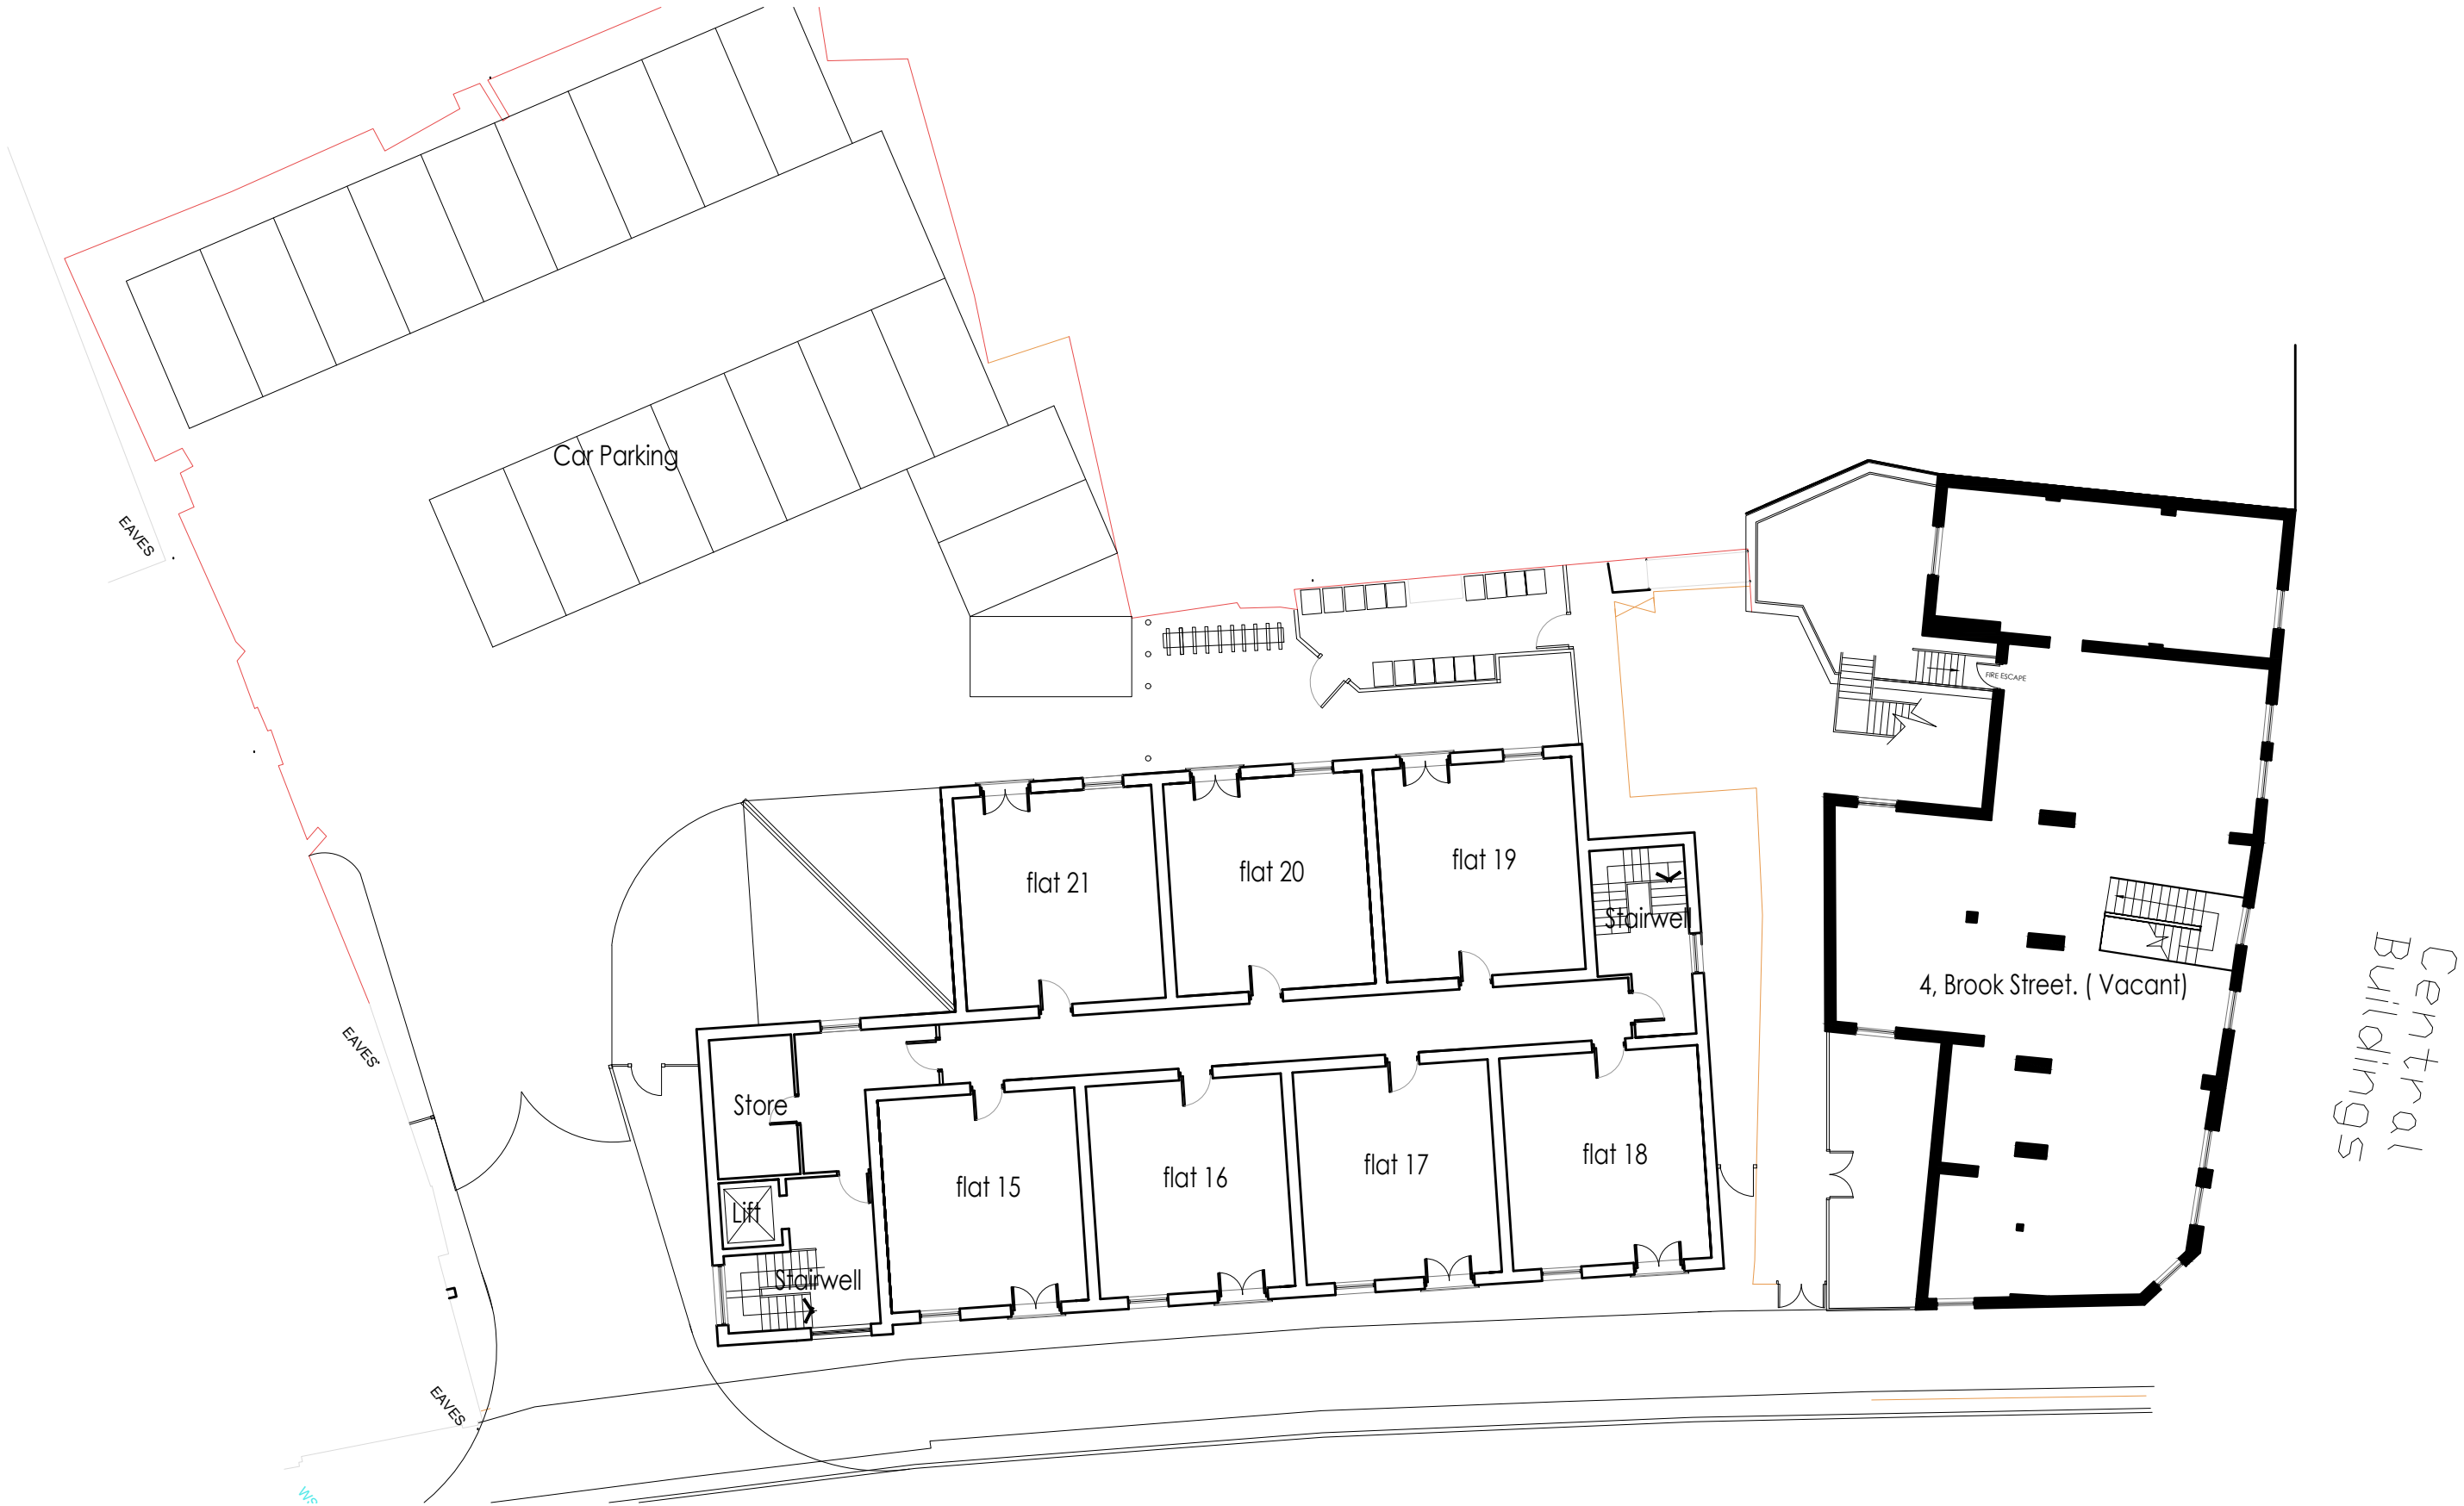

P1	First Issue	04.09.2015
Rev.	Description	Date

Cassidy+Ashton

www.cassidyashton.co.uk

C+A

Architecture + Building Surveying + Town Planning

7 East Cliff, Preston, Lancashire, PR1 3JE 01772 258 356
10 Hunters Walk, Canal Street, Chester, CH1 4EB 01244 402 900

Client

Lingar Properties.
Portside House,Ellesmere Port.

Project

Proposed Apartments
Land behind 4 Brook St Wrexham

Drawing Title

Proposed Second Floor Plan
(Amended)

Drawn by

PL

Checked by

Date

22/9/2017

Status

Scale @ A3

1:200

Job no.

8821

Dwg.no.

L32

Rev.