




SITE PLAN

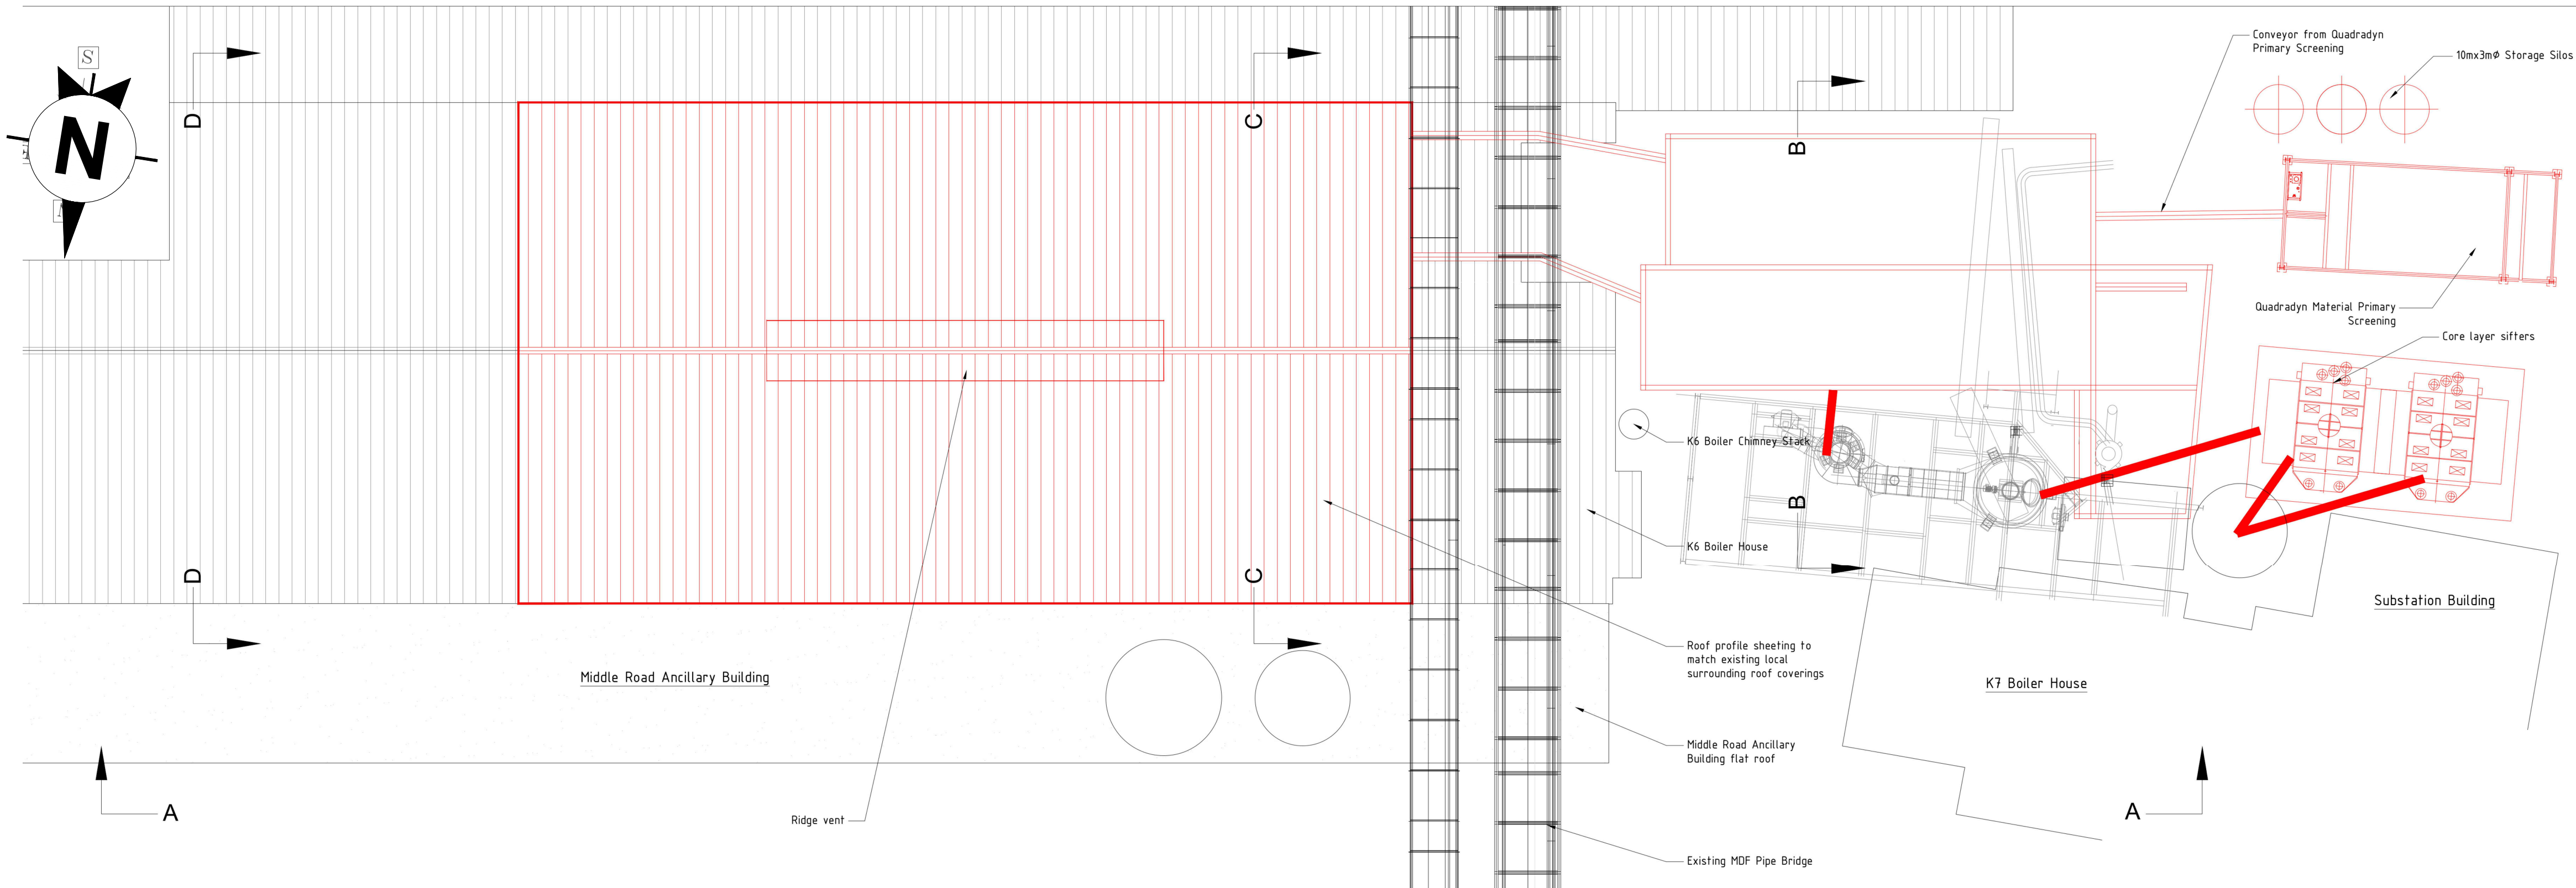


Elevation A-A

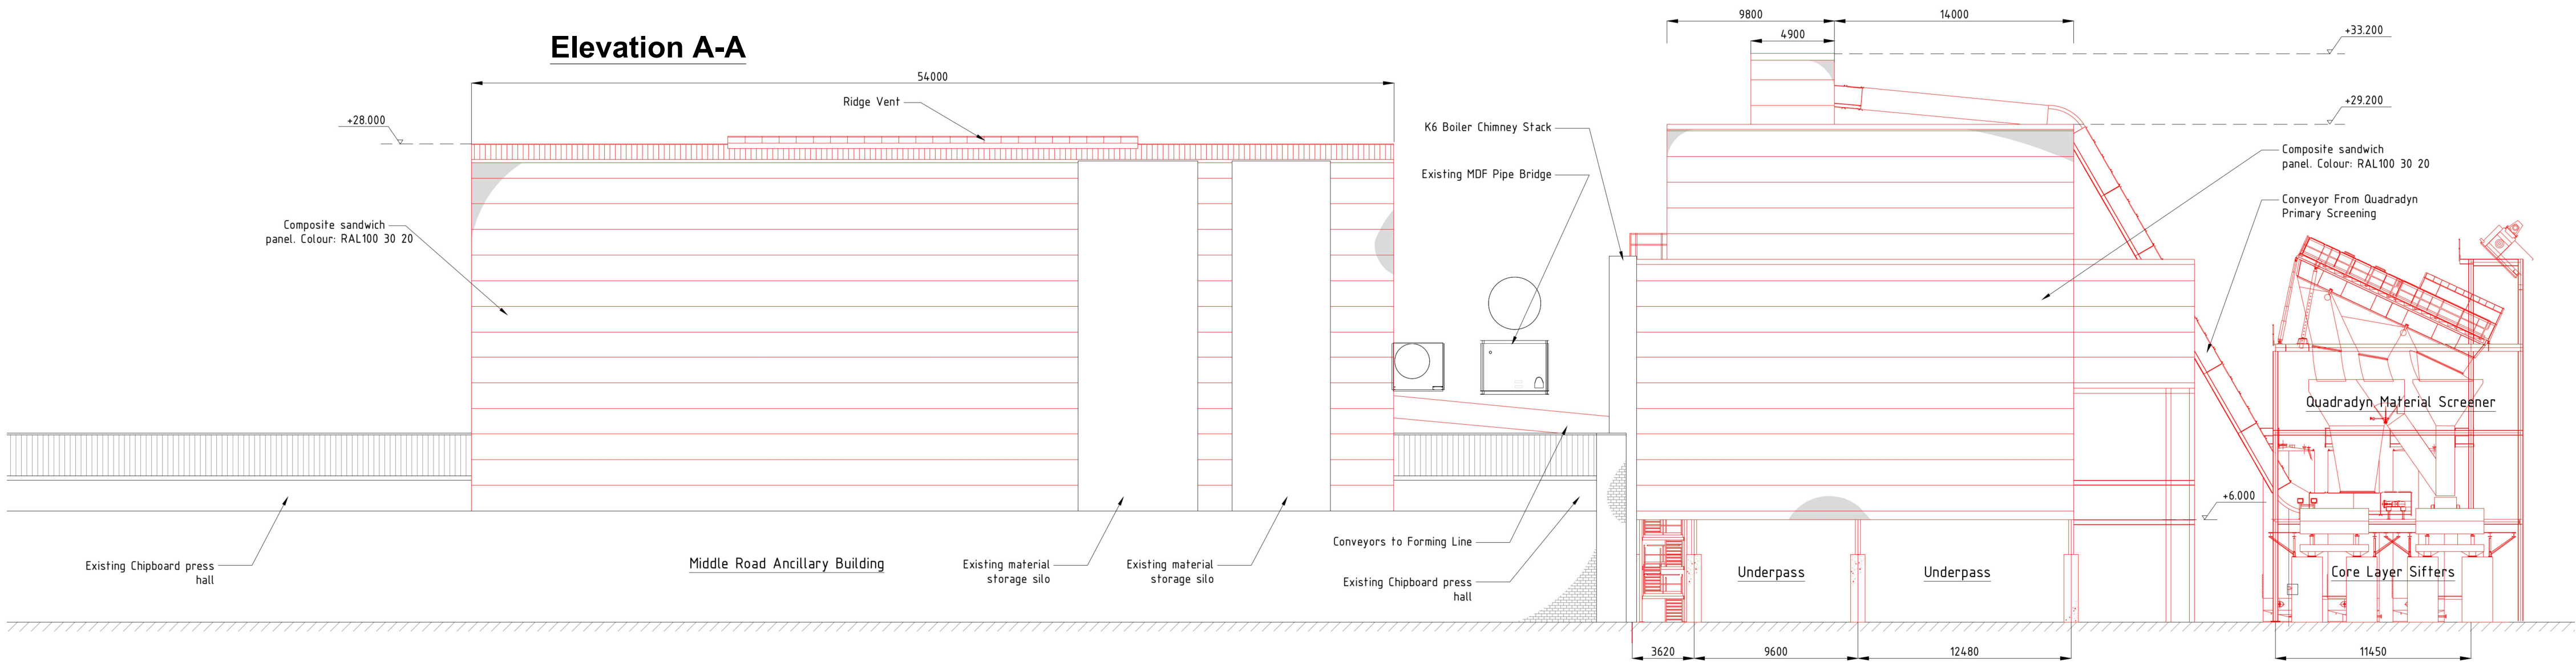


Elevation B-B

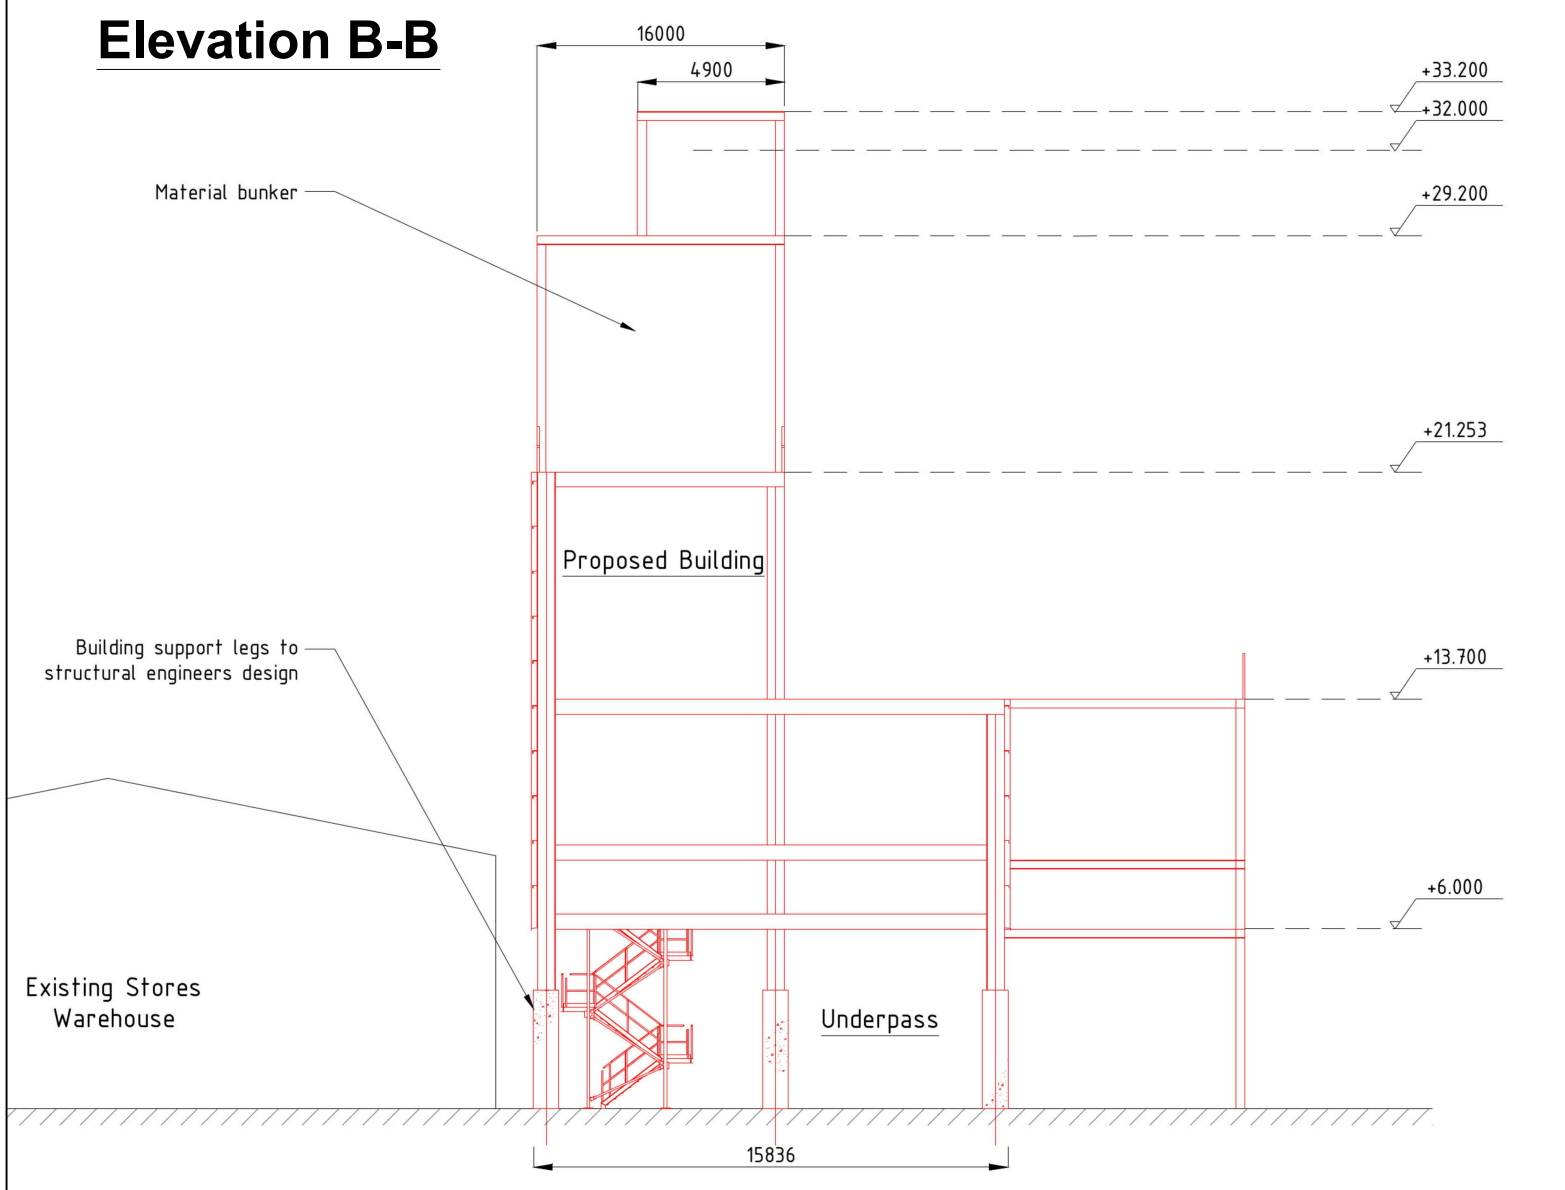

Elevation C-C

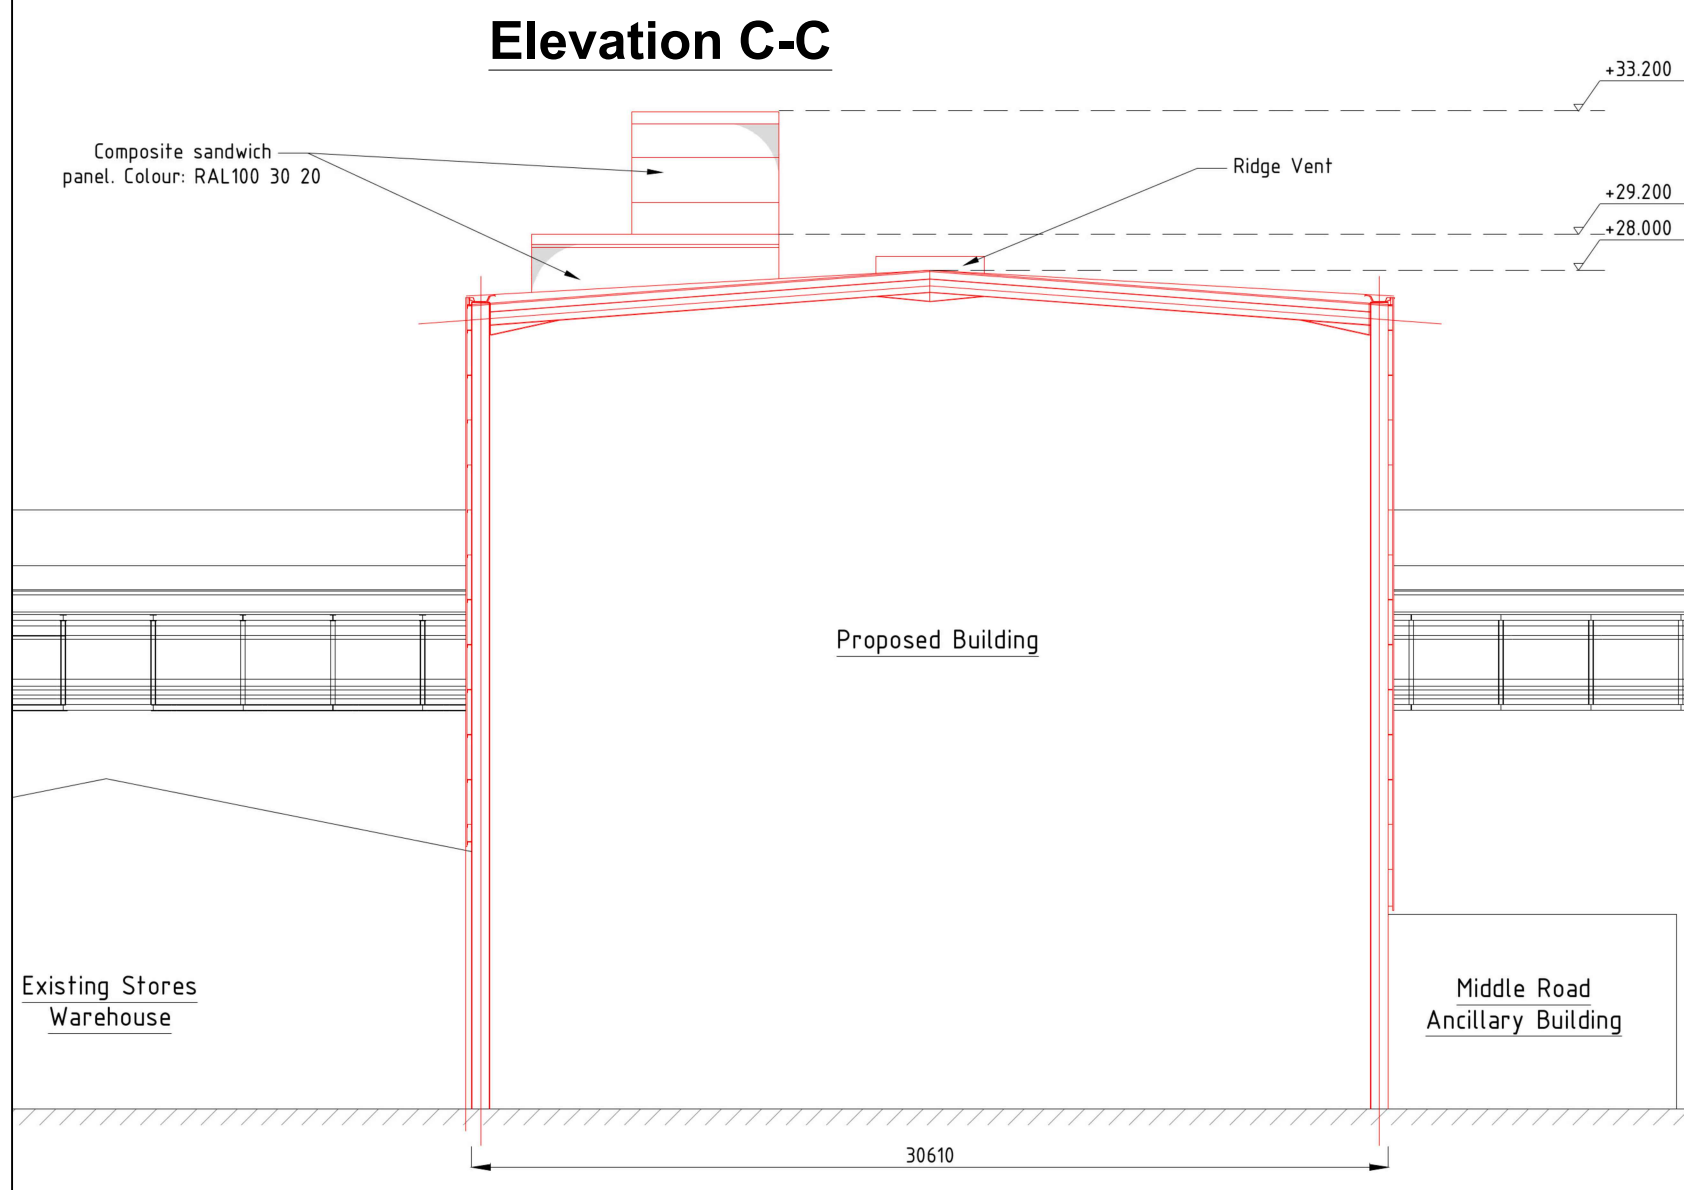

Elevation D-D

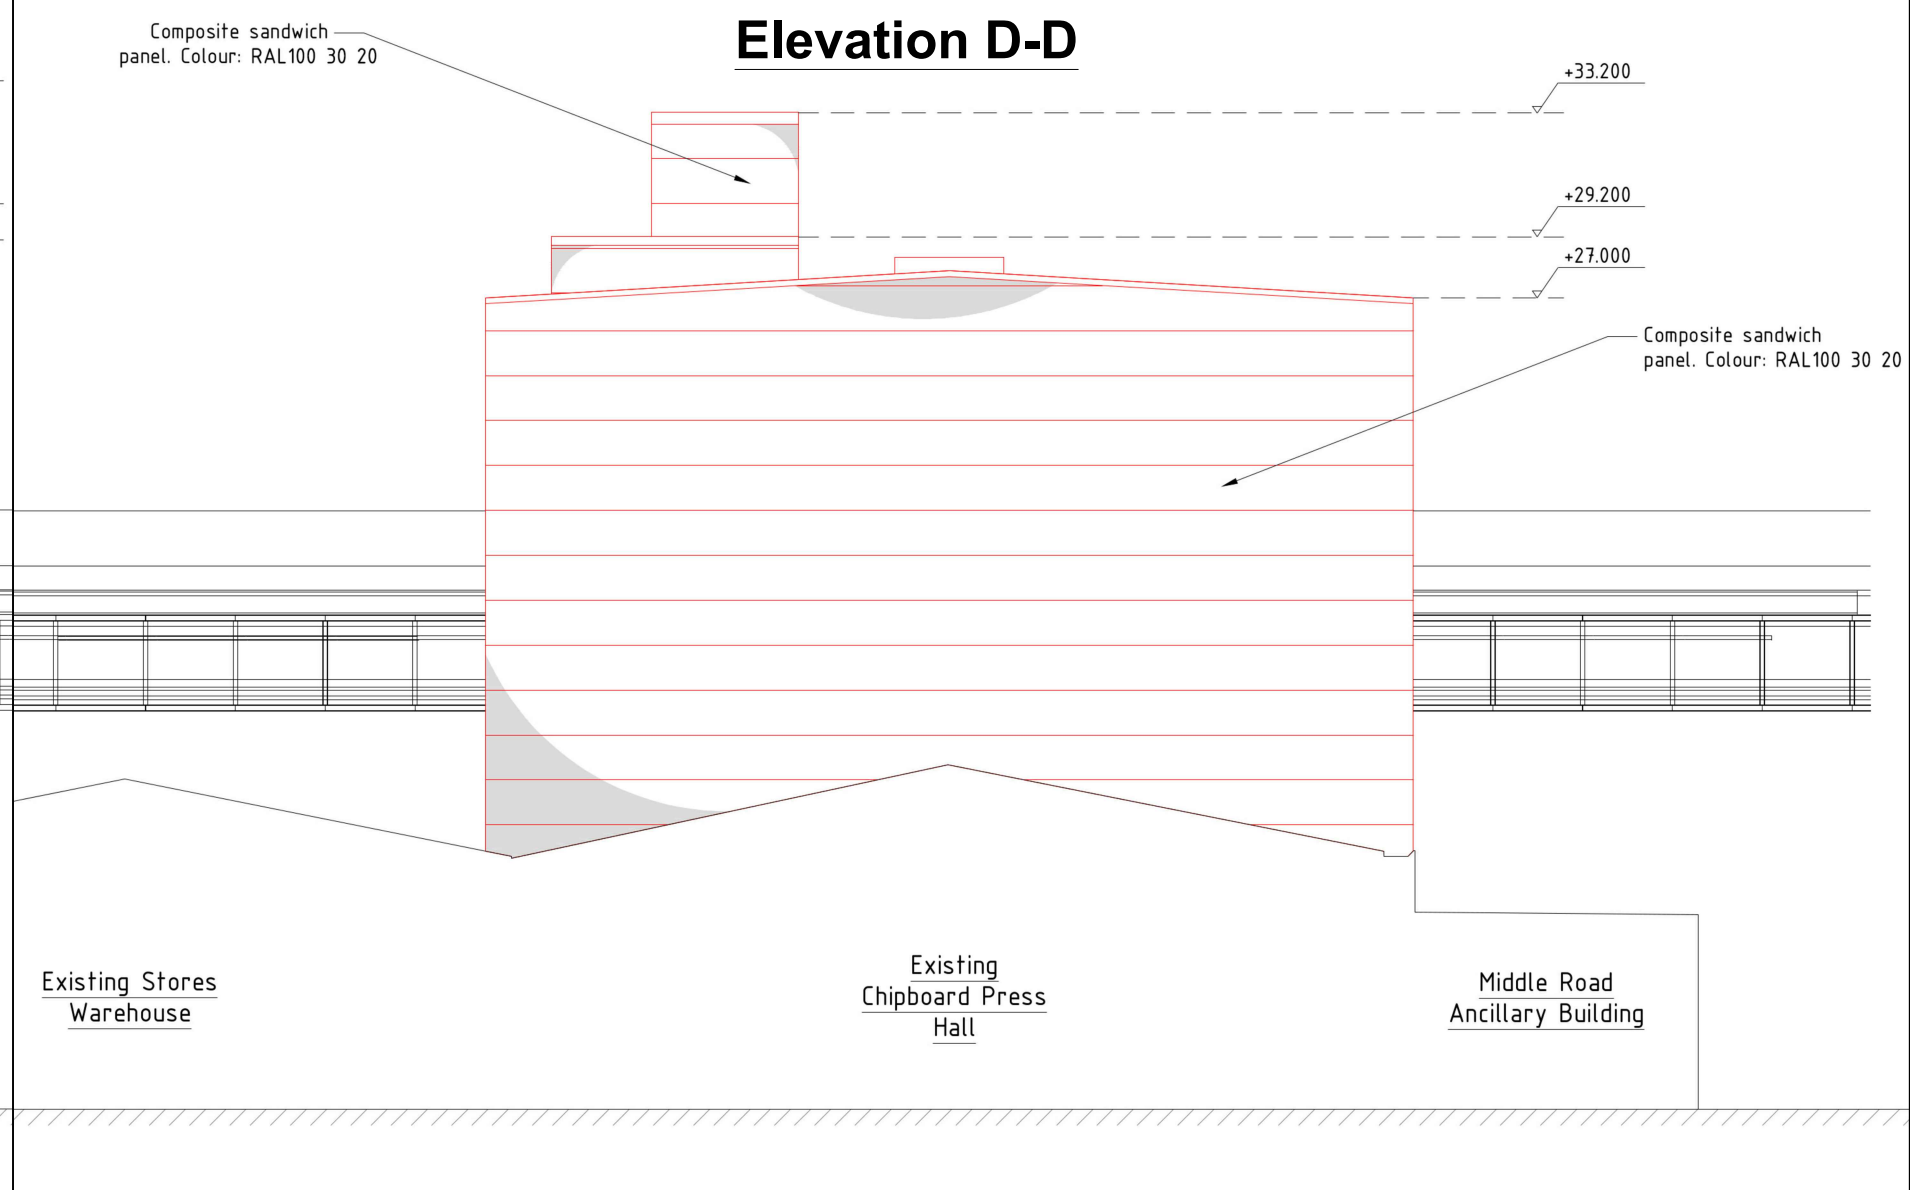

This drawing is the copyright of AXIS P.E.D Limited and may not be loaned, copied or reproduced in any way -or used for any offer, quote, tender or construction purposes without written consent of the company to do so

Follow any figured dimensions - do not scale. IF IN DOUBT ASK.

Revision History		Date
A	Building layout revised	Feb 2018
B	Building layout revised	Apr 2018

NOTE:
Buildings and Roof to be clad in
Olive Green Sandwich Panel
RAL 100 30 20

Sky Light Windows

Chester Office Well House Barns Breton Chester CH4 0DH		South Manchester Office Carnegie House 76 Water Lane Wilmslow SK9 5BB		axis
0844 8700 007		www.axisped.co.uk		
client: KRONOSPAN				
project: OSB FACILITY				
drawing title: SITE PLAN & ELEVATIONS				
date: October 2017		drawn by:	checked:	
drawing number: 2197-01-02		SM	AR	
		status: For Planning		
scale(s): 1:250 @ A1		rev: B		
planning environment design				