



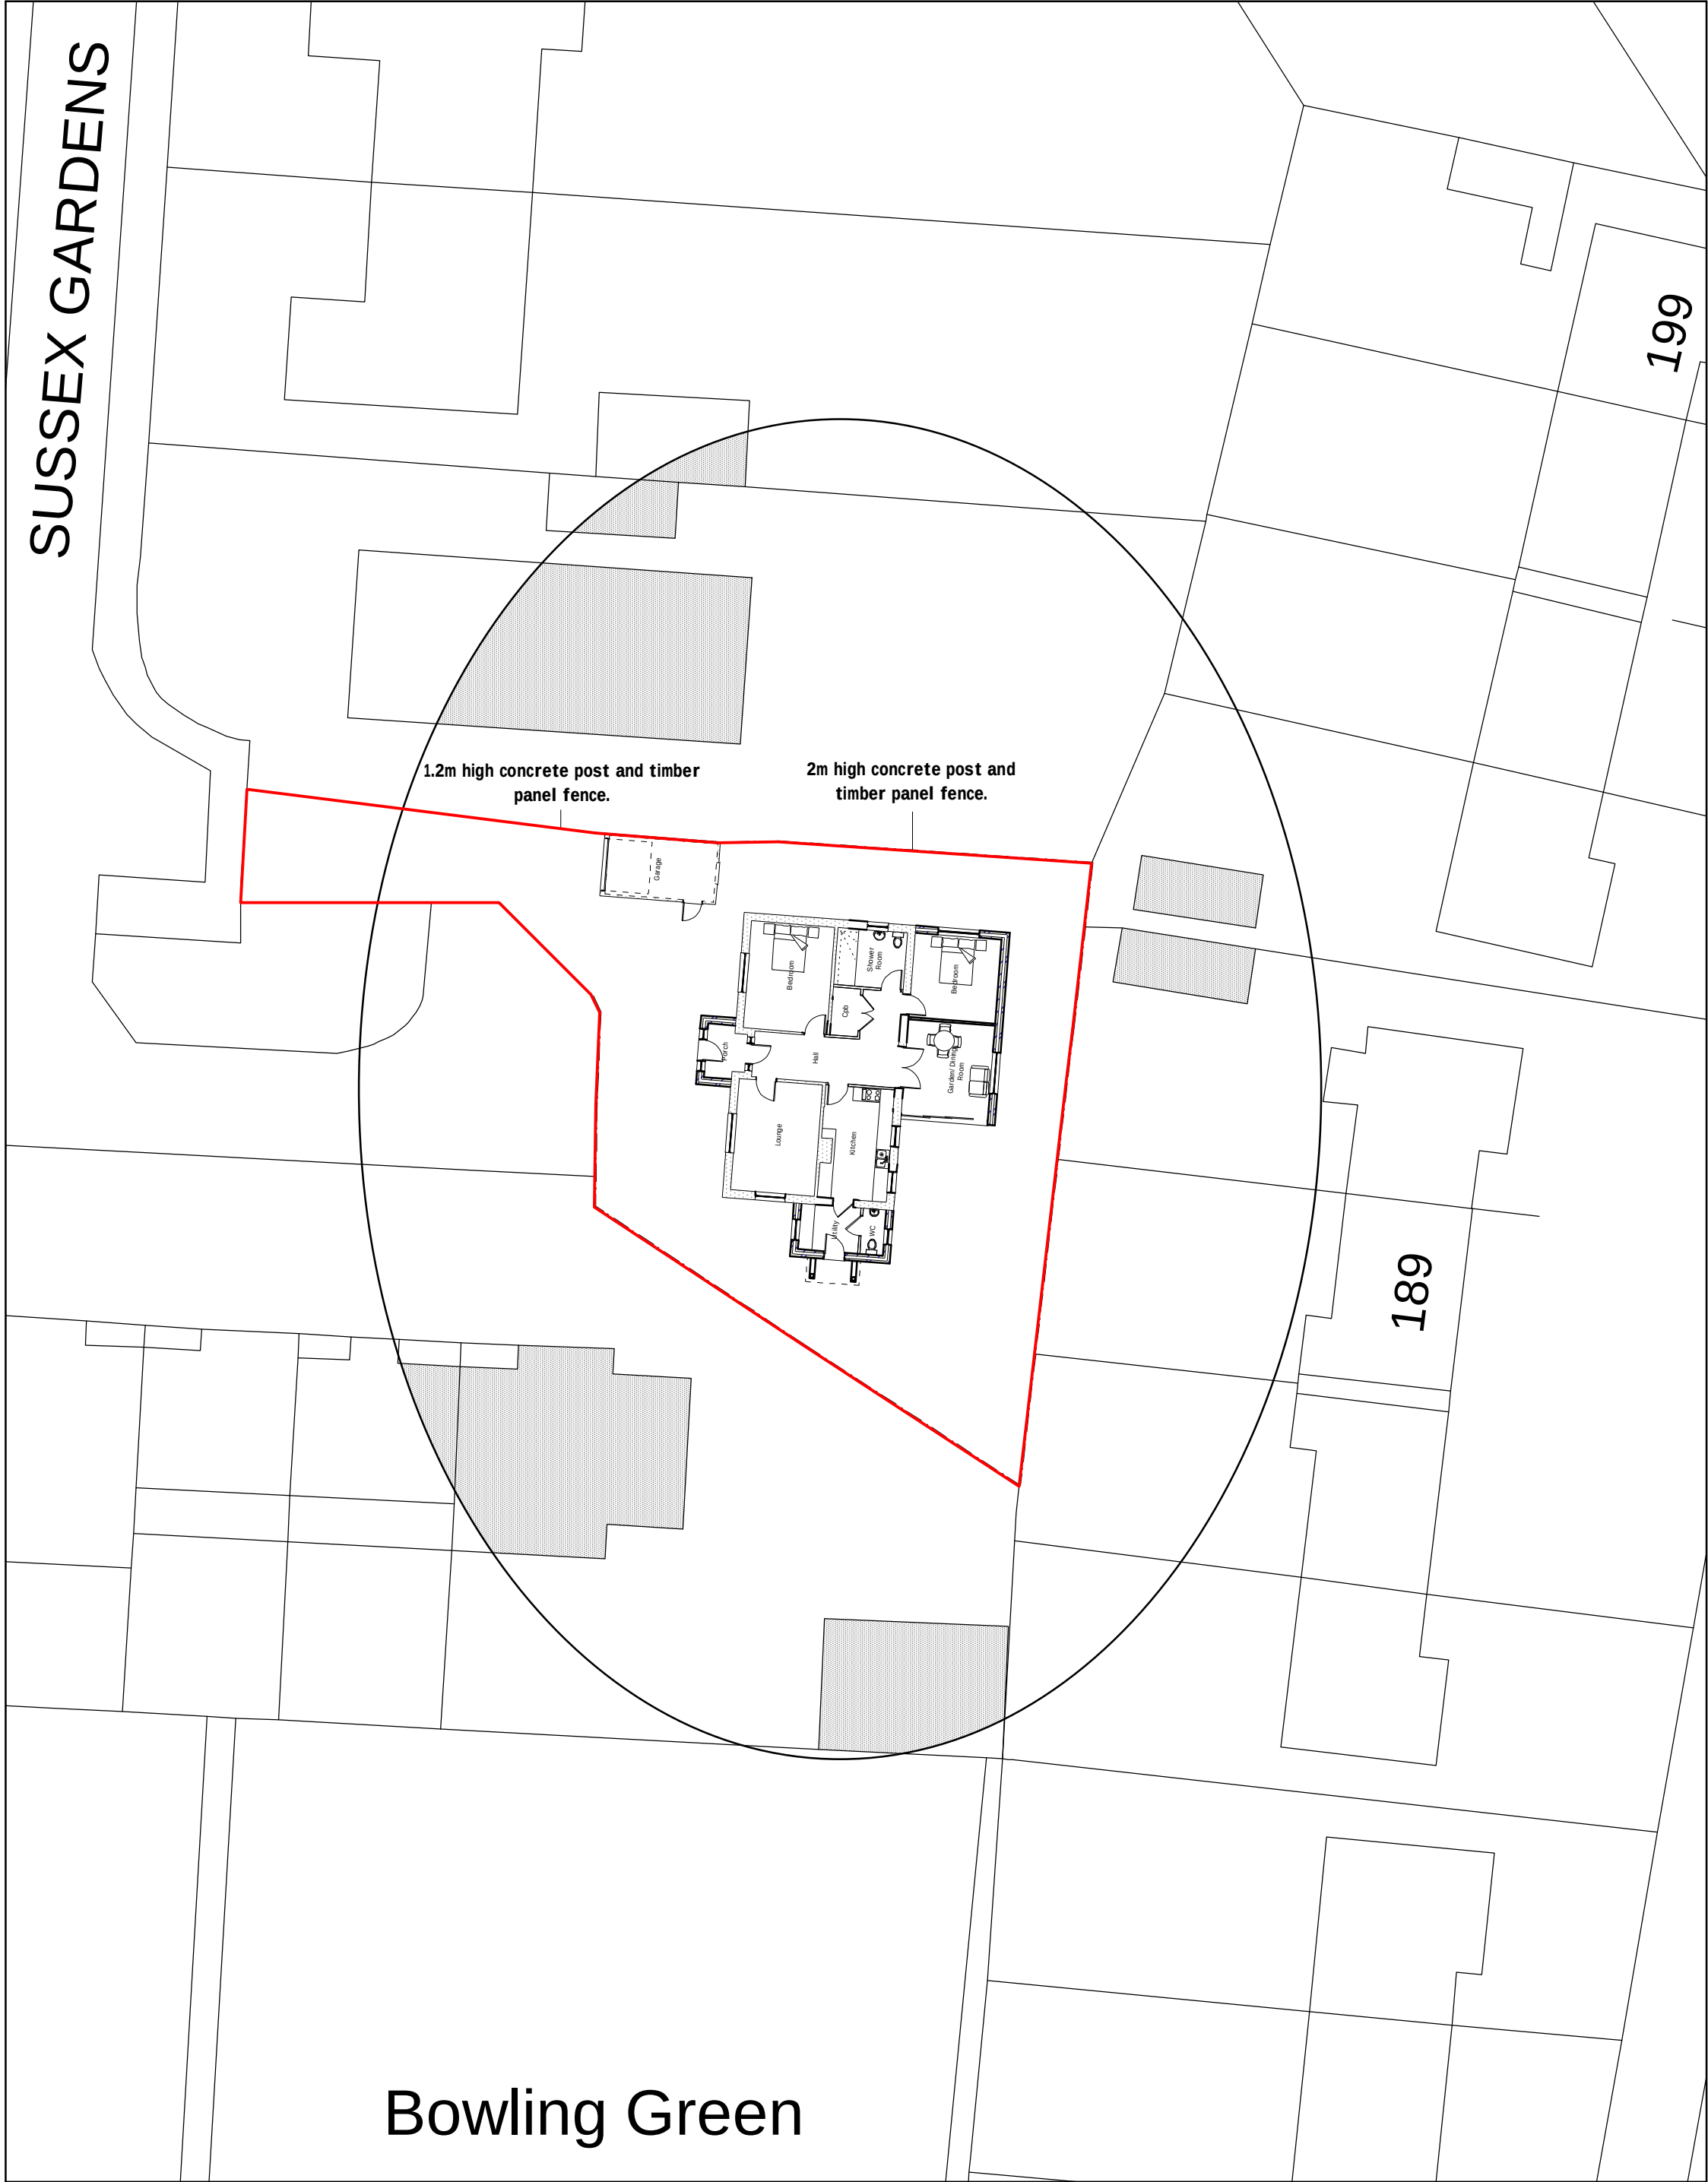



Site Plan 1:250

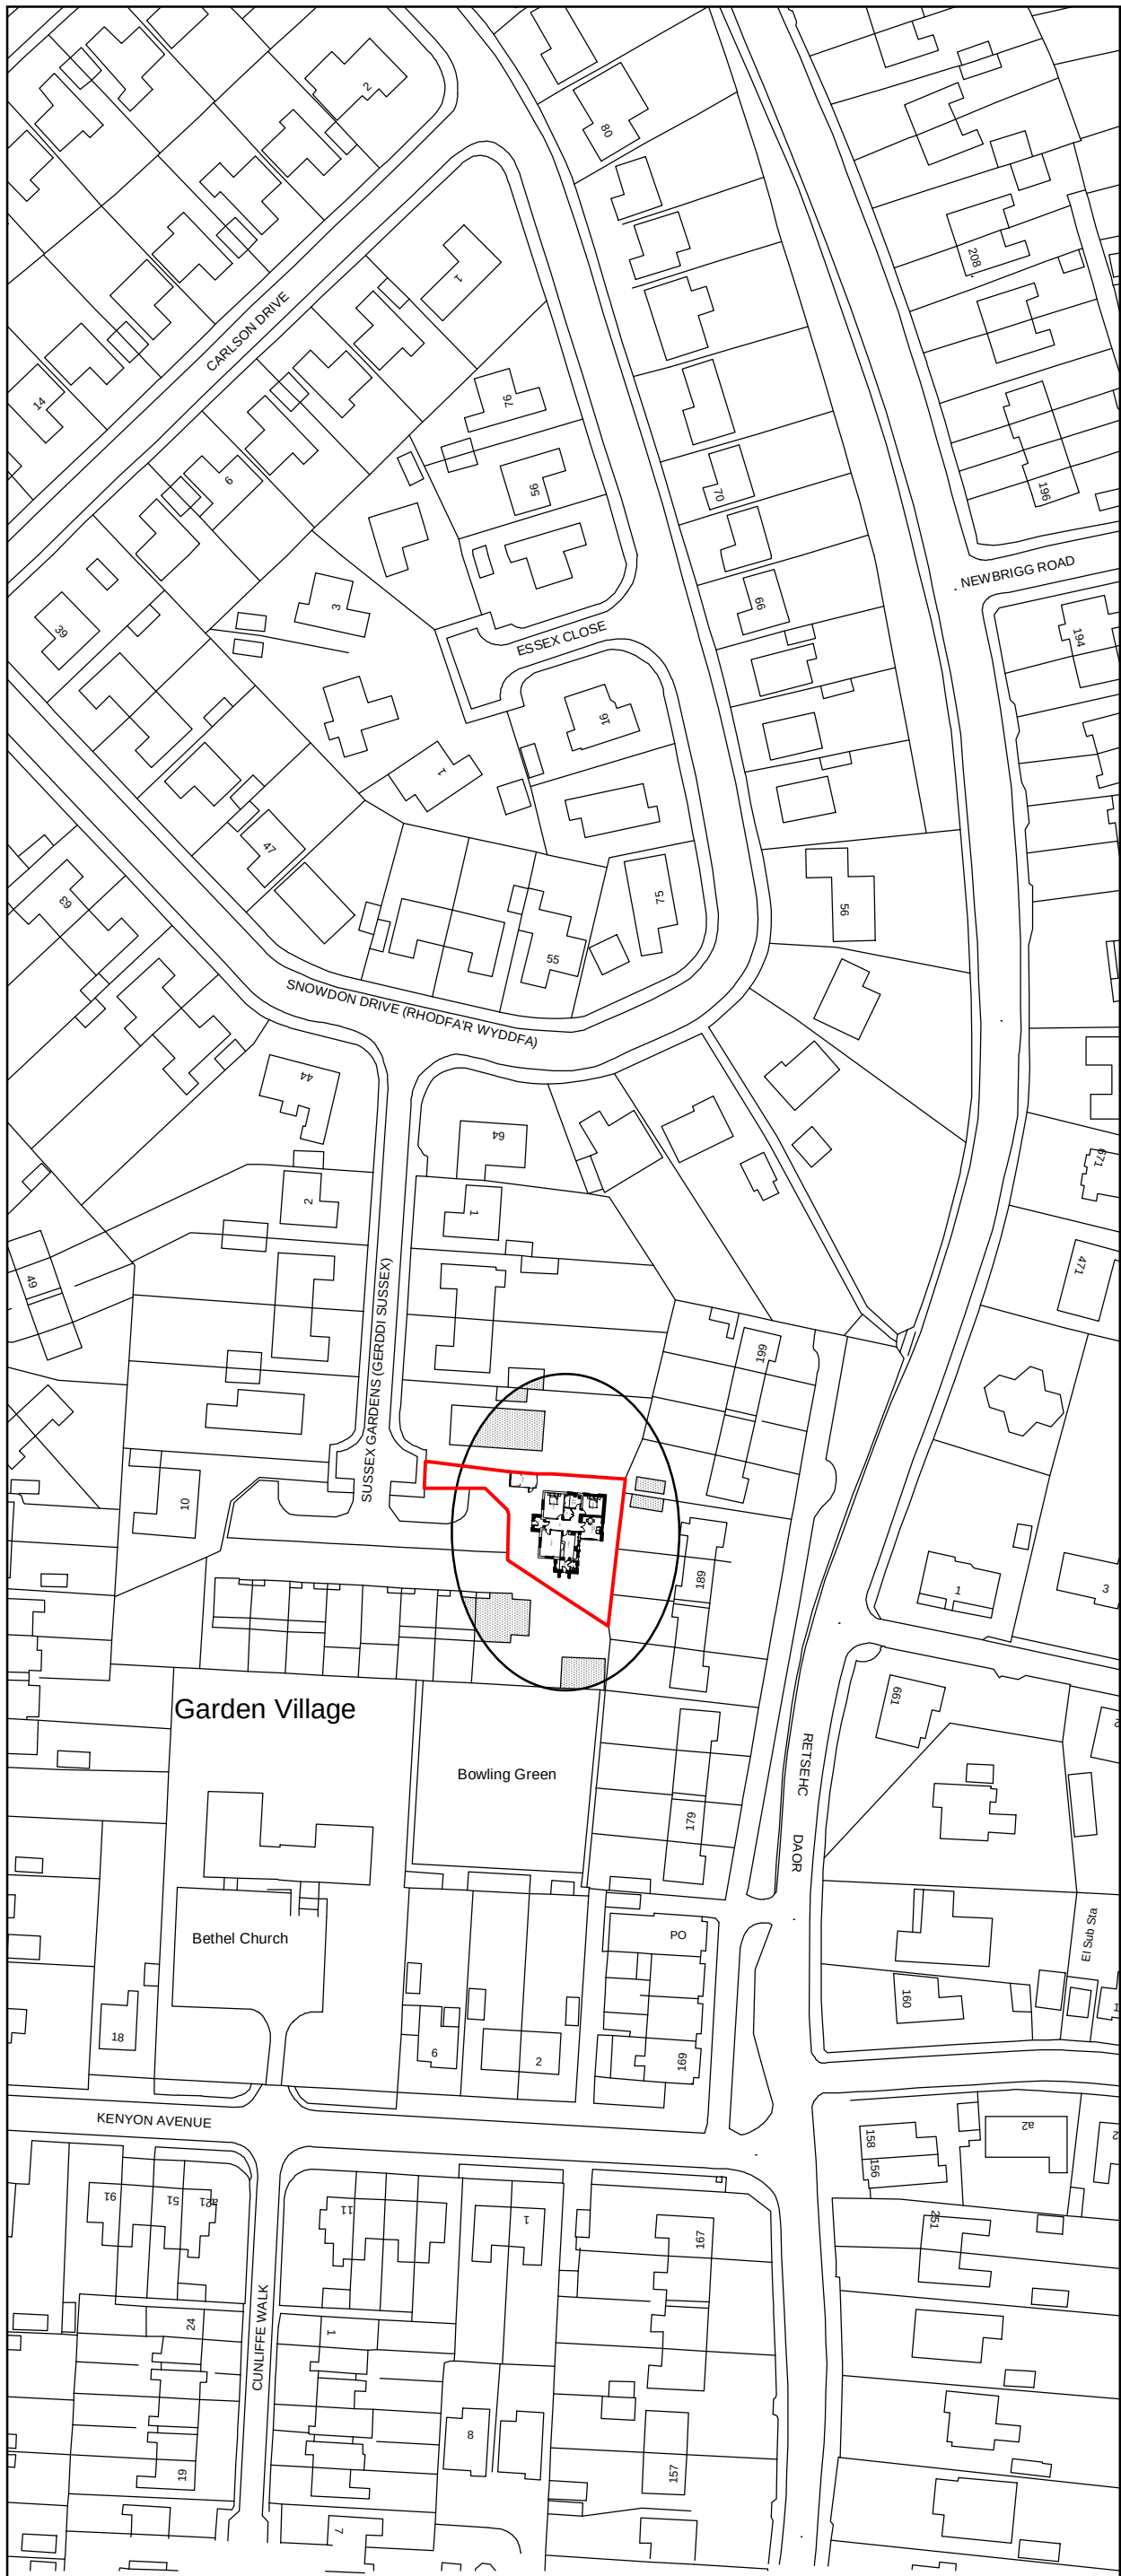

Location Plan 1:1250

Key

- Surrounding Buildings
- Proposed Site

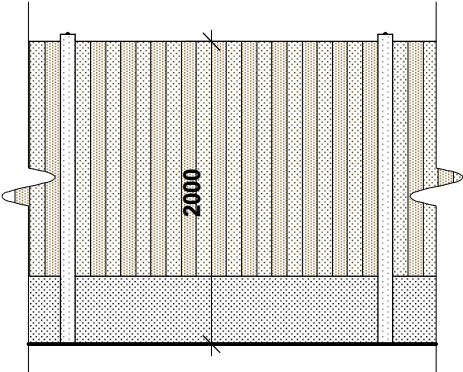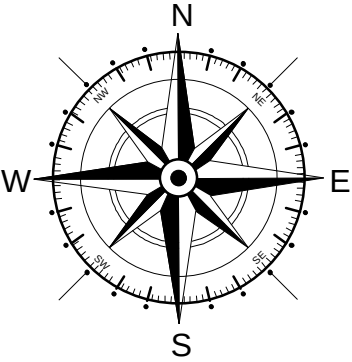

Concrete Post and Timber Panel Fence 1:50



Concrete Post and Timber Panel Fence 1:50

Rev	Date	Detail	Initial
B	09/18	Design Amends	E.J.
A	08/18	Design Amends	D.J.F.

Project:
Proposed Replacement Dwelling
at 9 Sussex Gardens,
Garden Village,
Wrexham.

Title: Planning: Site & Location Plan	Scale: (A2) 1:250 & 1:1250&1:50
---	---------------------------------------

Drawn By: J Felgate	Date: July 2018
------------------------	--------------------

Drawing No: P108/005	Sheet: 1 of 1
-------------------------	------------------

blueprint
architectural services

LABC **partner**
Office 3K4,
Redwither Business Tower,
Wrexham. LL13 9XT
Tel: 01978 356500
www.blueprintarchitectural.com
© copyright all rights reserved