


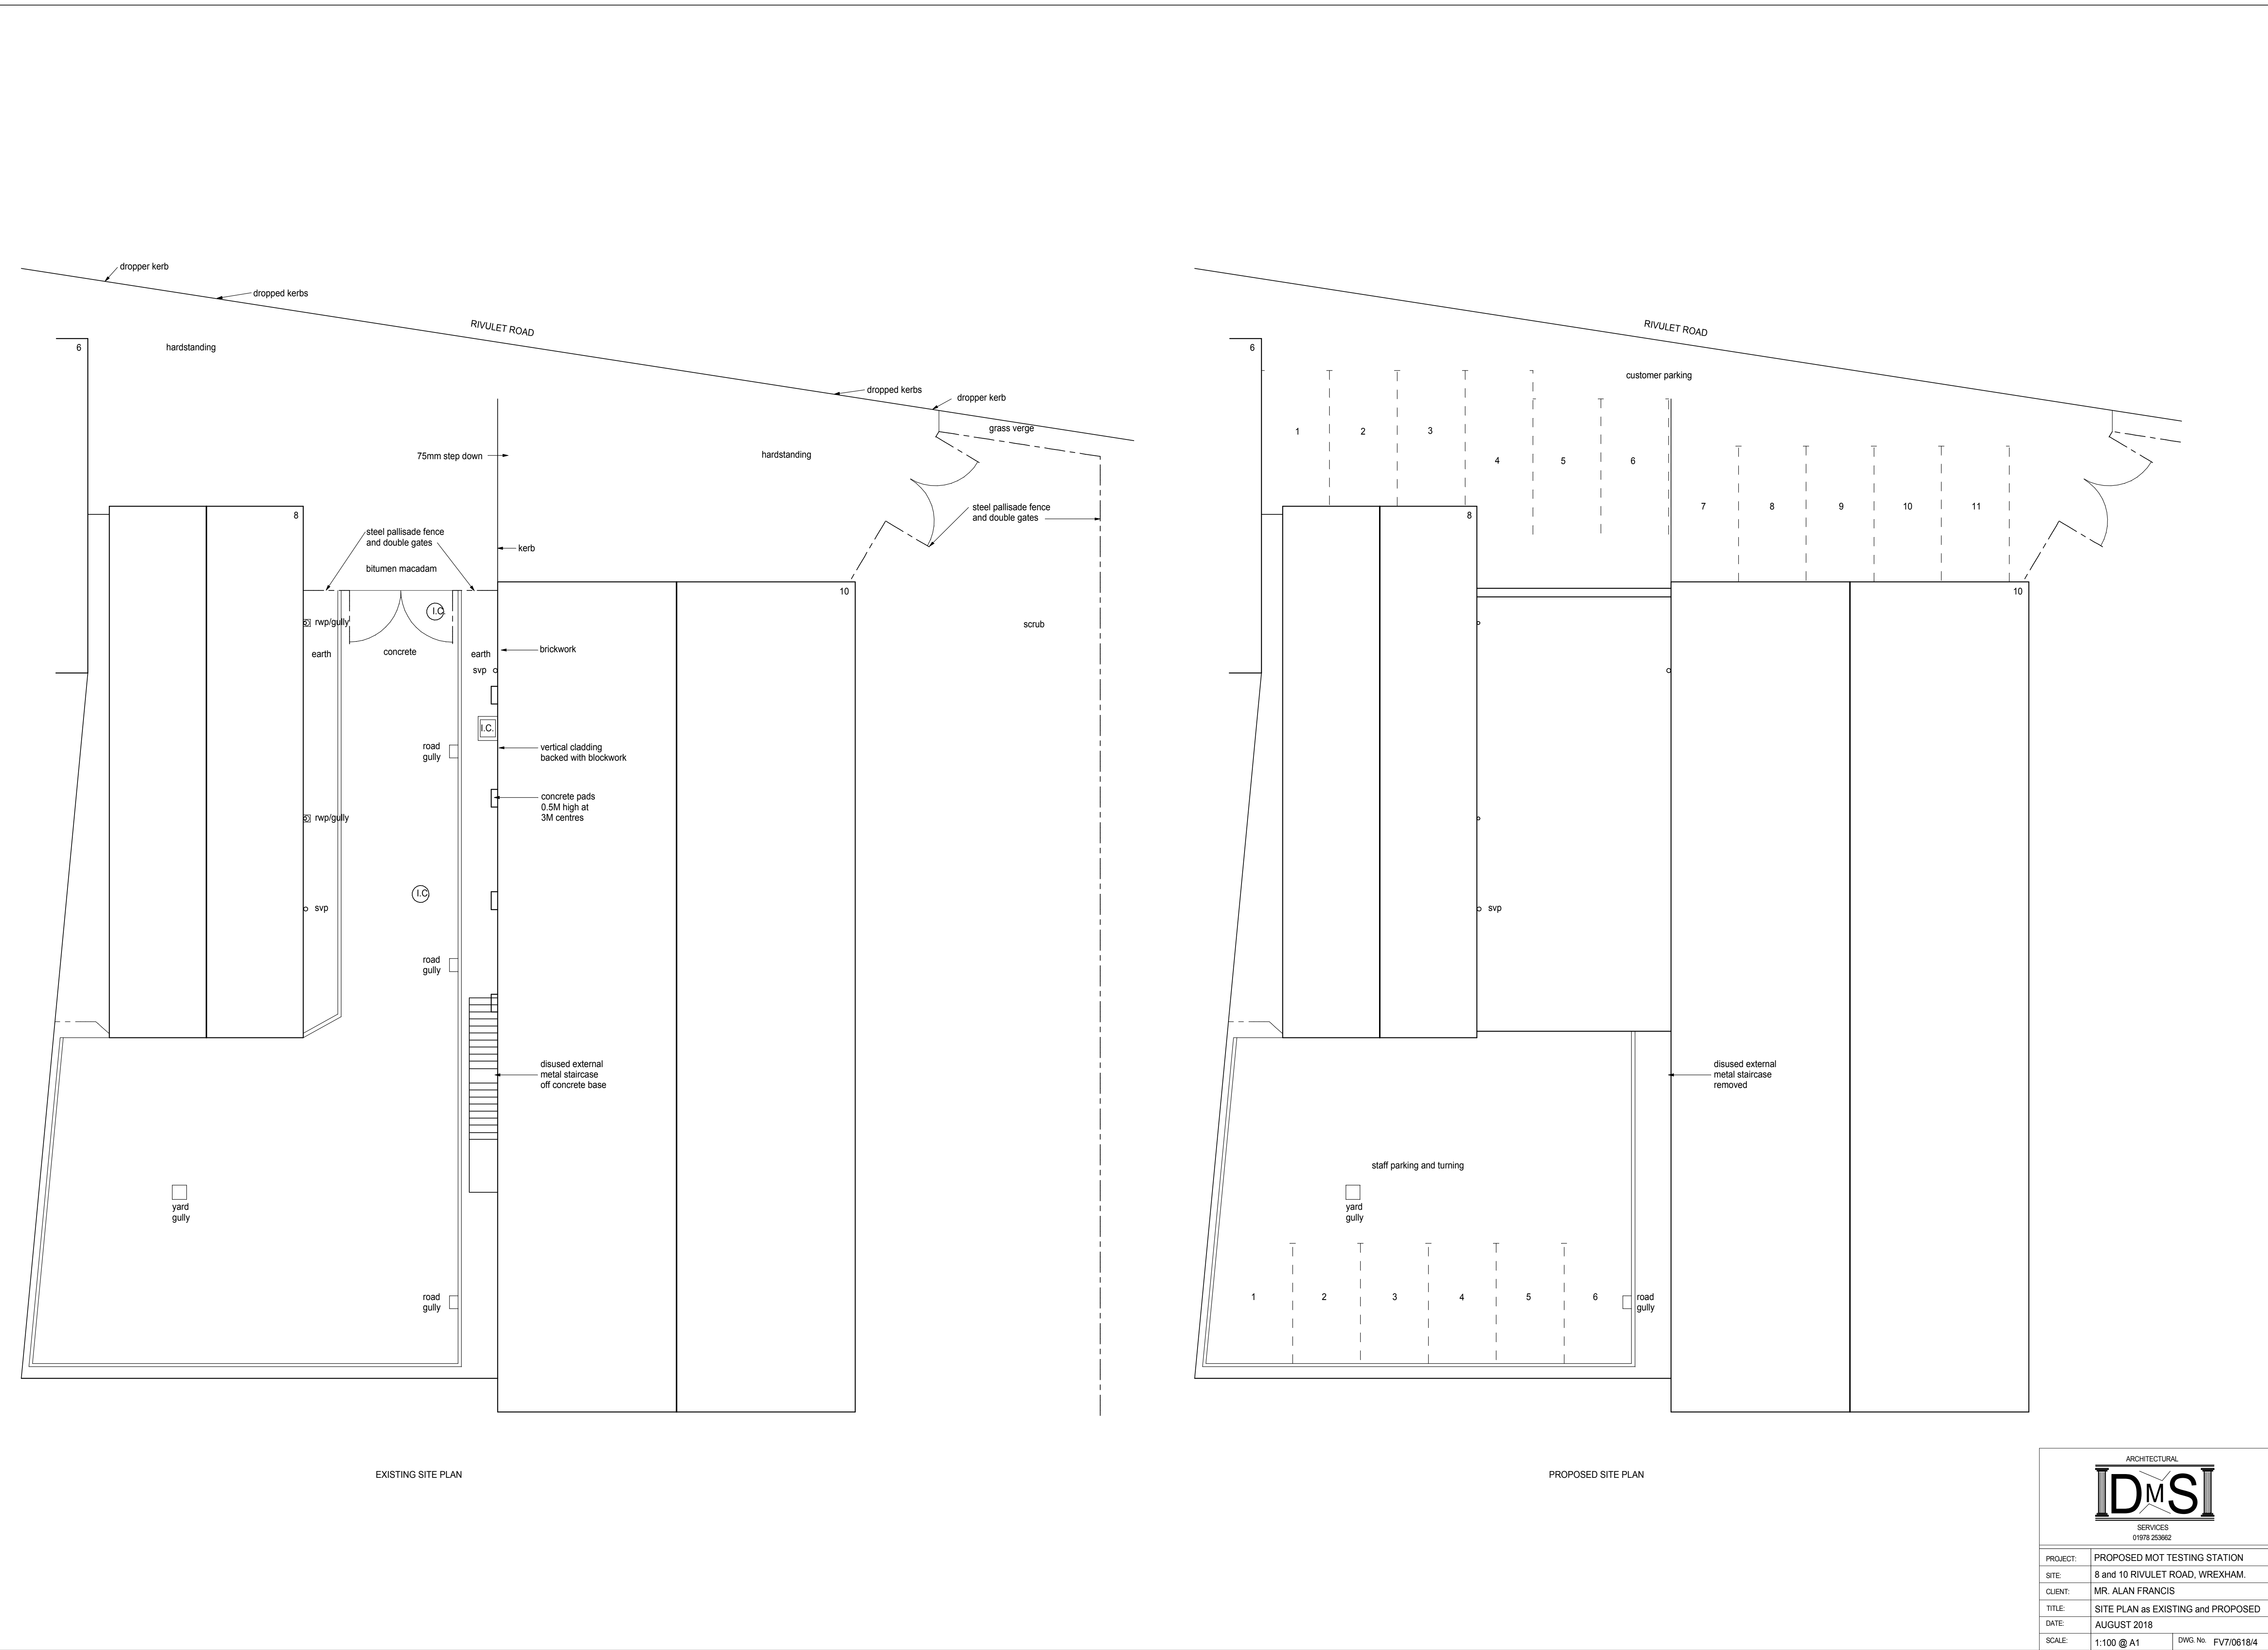

ARCHITECTURAL	
IDMSI	
SURVICES 0978 25362	
PROJECT:	PROPOSED MOT TESTING STATION
SITE:	8 and 10 RIVULET ROAD, WREXHAM.
CLIENT:	MR. ALAN FRANCIS
TITLE:	SITE PLAN as EXISTING and PROPOSED
DATE:	AUGUST 2018
SCALE:	1:100 @ A1
DWG. No:	FV7/0618/4