

DO NOT SCALE THIS DRAWING

IMPORTANT
DRAWING TO BE READ IN
CONJUNCTION WITH STRUCTURAL
ENGINEERS DRAWINGS &
INFORMATION





PLEASE NOTE
Due to the age, materials, construction & layout of existing buildings dimensions and levels may vary, accordingly, local dimensions sometimes differ according to height & width of existing buildings. All dimensions and levels depicted are to be immediately notified to CPA, Figured walls which are not straight & may 'bow' mid-run. Also due to slightly differing callings, clear heights may differ dependent on where existing measurements are taken.

The drawing and the works depicted are the copyright of Design and Planning Associates Ltd. All dimensions and levels depicted are to be immediately notified to CPA, Figured alteration to the design or specification in part or whole to be made without the written approval of CPA.

The information contained in this drawing must only be used at the named location. The information is not to be used for any other purpose. Any discrepancies are to be immediately notified to CPA, Figured checked on site by the main contractor before commencing work.

Client/Contractor is to be responsible for locating any underground services.
CPA Regulations - Where applicable the designers hazard identification sheets to be associated with the project from the information above, and take the necessary CPMA - for the avoidance of doubt the Principal Contractor is awarded that he is fully and safely responsible for the day-to-day management of site safety.

Compliance with the construction design and management regulations(CDM) is the sole responsibility of the client unless we are otherwise instructed in writing.
CONSTRUCTION NOTES GENERALLY:
Notwithstanding anything contained in this document or any other document during the construction of the works, the contractor shall be responsible for ensuring that all requirements and all recommendations of all relevant Associations, Manufacturers, BPE, Diapers, British Standards, Codes of Practice, Building Regulations, Bye-Laws, Authorities, Water Authorities, Gas Authority, Electricity Authority, Institute of Heating and Ventilation Engineers and EE Regulations.

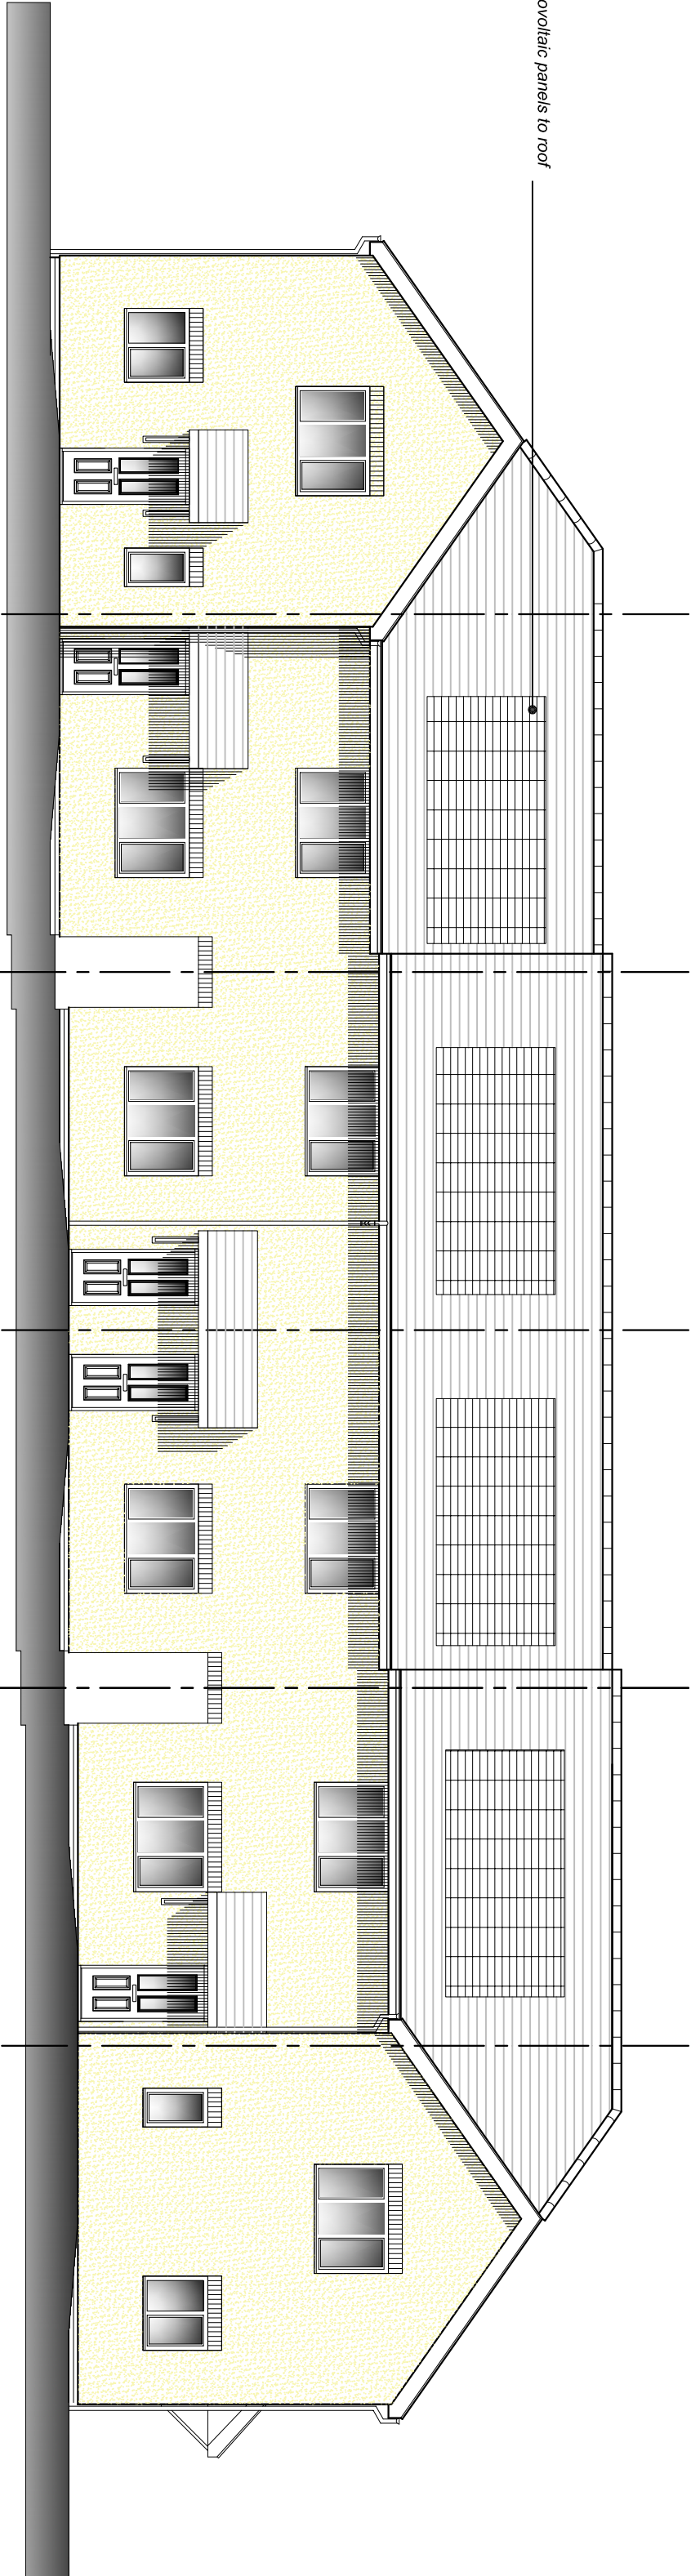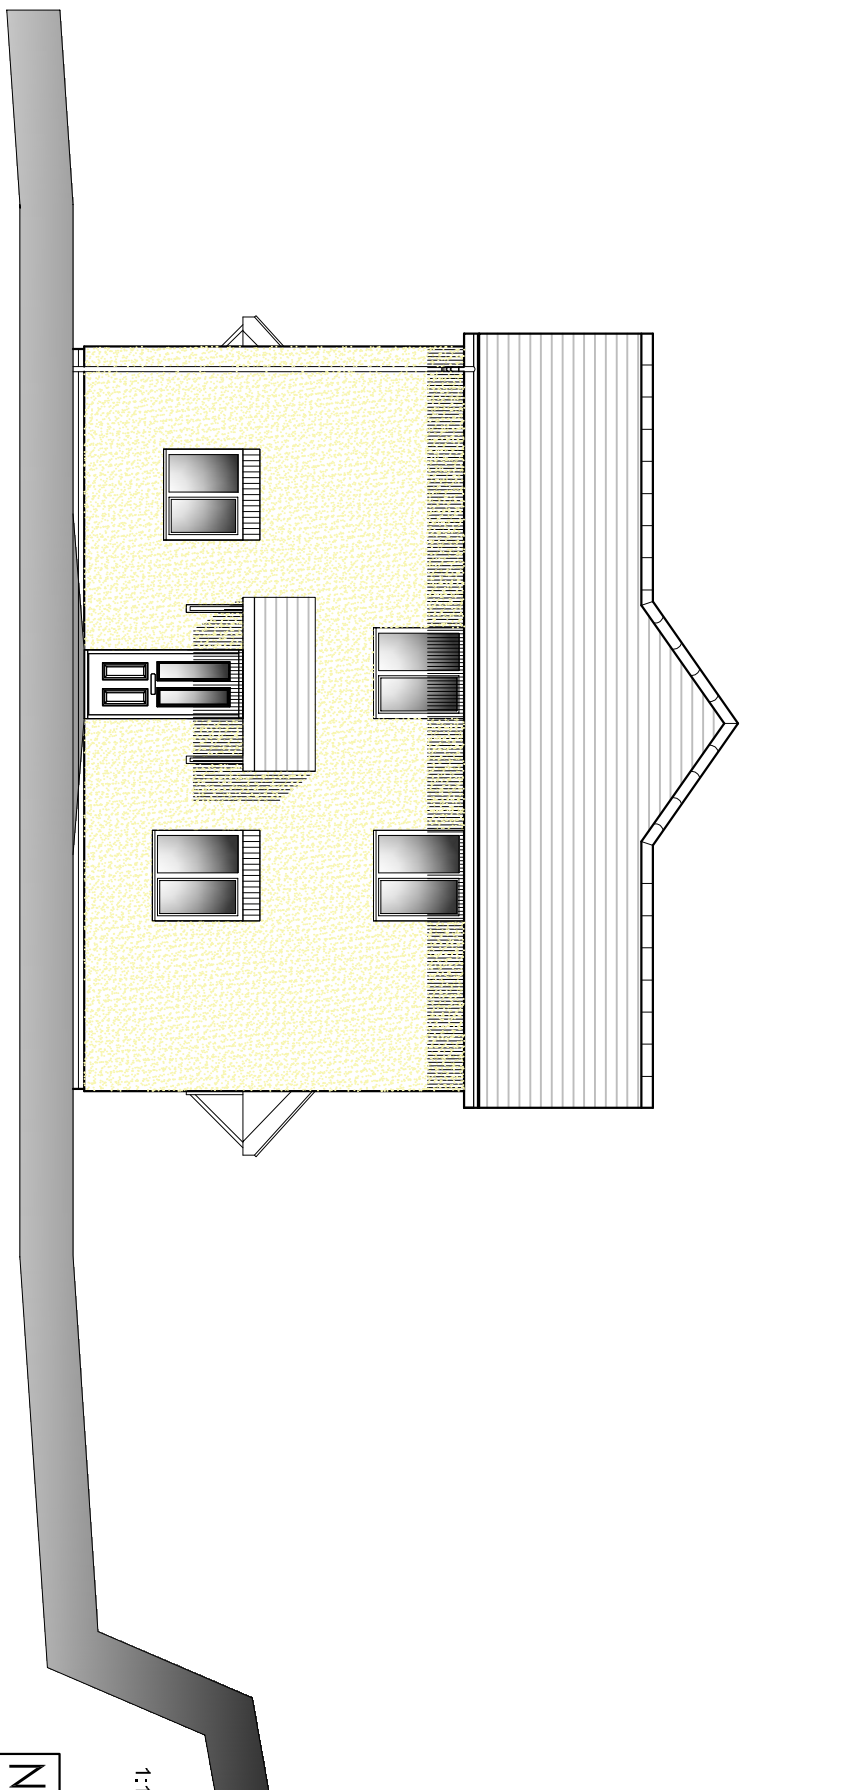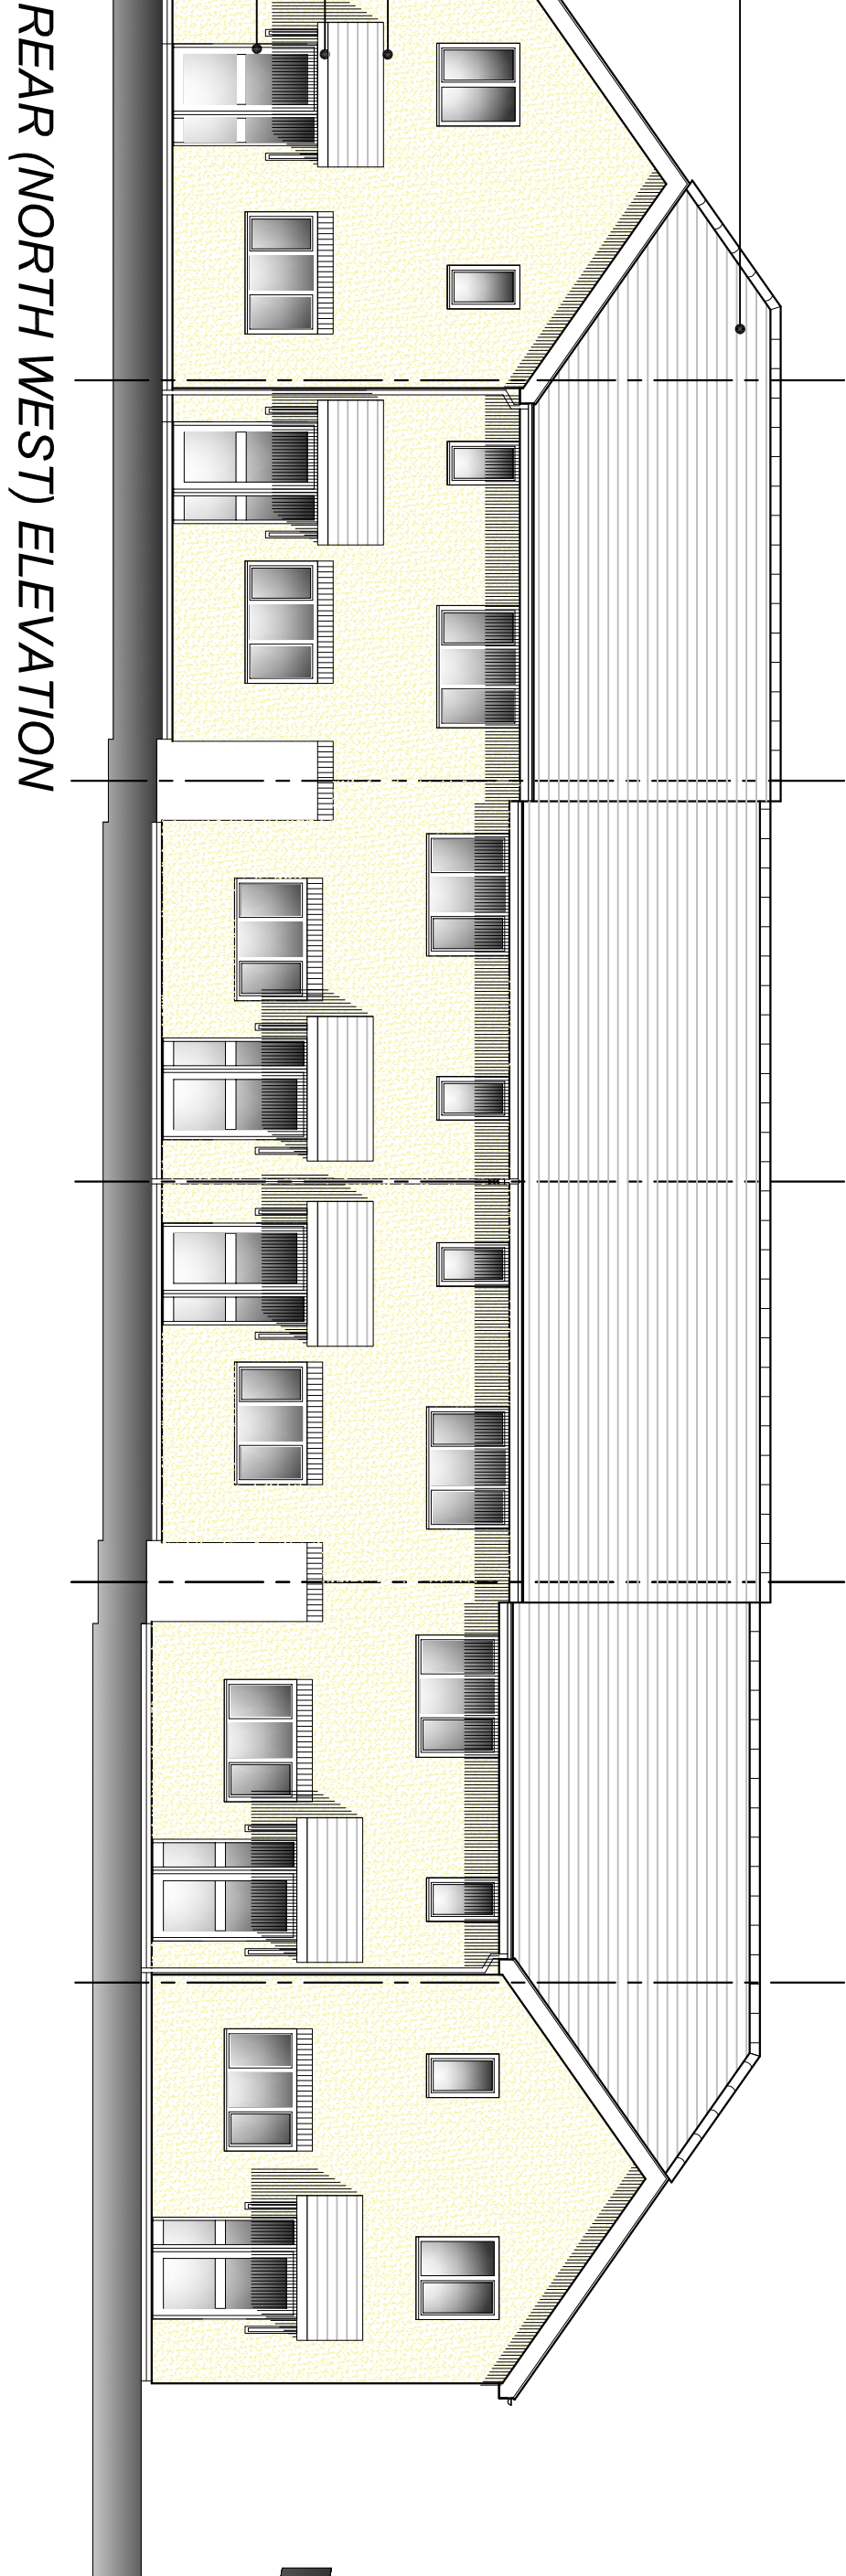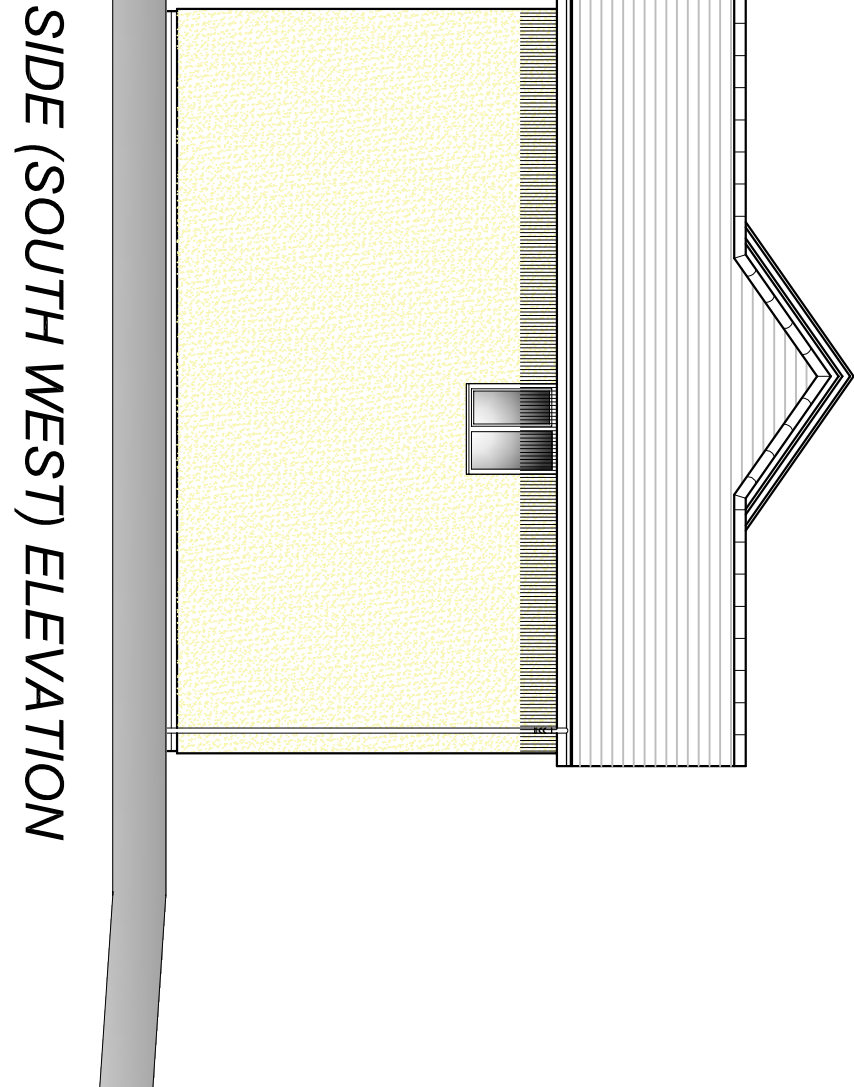

1:100
Scale bars for information only and not for construction

NOT APPROVED FOR CONSTRUCTION

REV	DESCRIPTION	DATE	QUANTITY	CHECKED
1	South West elevation roof materials	04.07.18	88	
2	South West elevation roof materials	21.06.18	88	
3	Revised for Planning Application	29.05.18	88	
4	General revision to client request	02.03.18	88	

client	GARETH MORRIS CONSTRUCTION
Project	Residential Development on land behind SEION CHAPEL Pontfadog

drawing	PROPOSED ELEVATIONS
Project no.	17101
Scale	0.1/18 1/100 @A1 1/200 @A3

drawing no.	P-20	revision	E
Project no.	17101	Scale	0.1/18 1/100 @A1 1/200 @A3

PROPOSED ELEVATIONS