


DO NOT SCALE

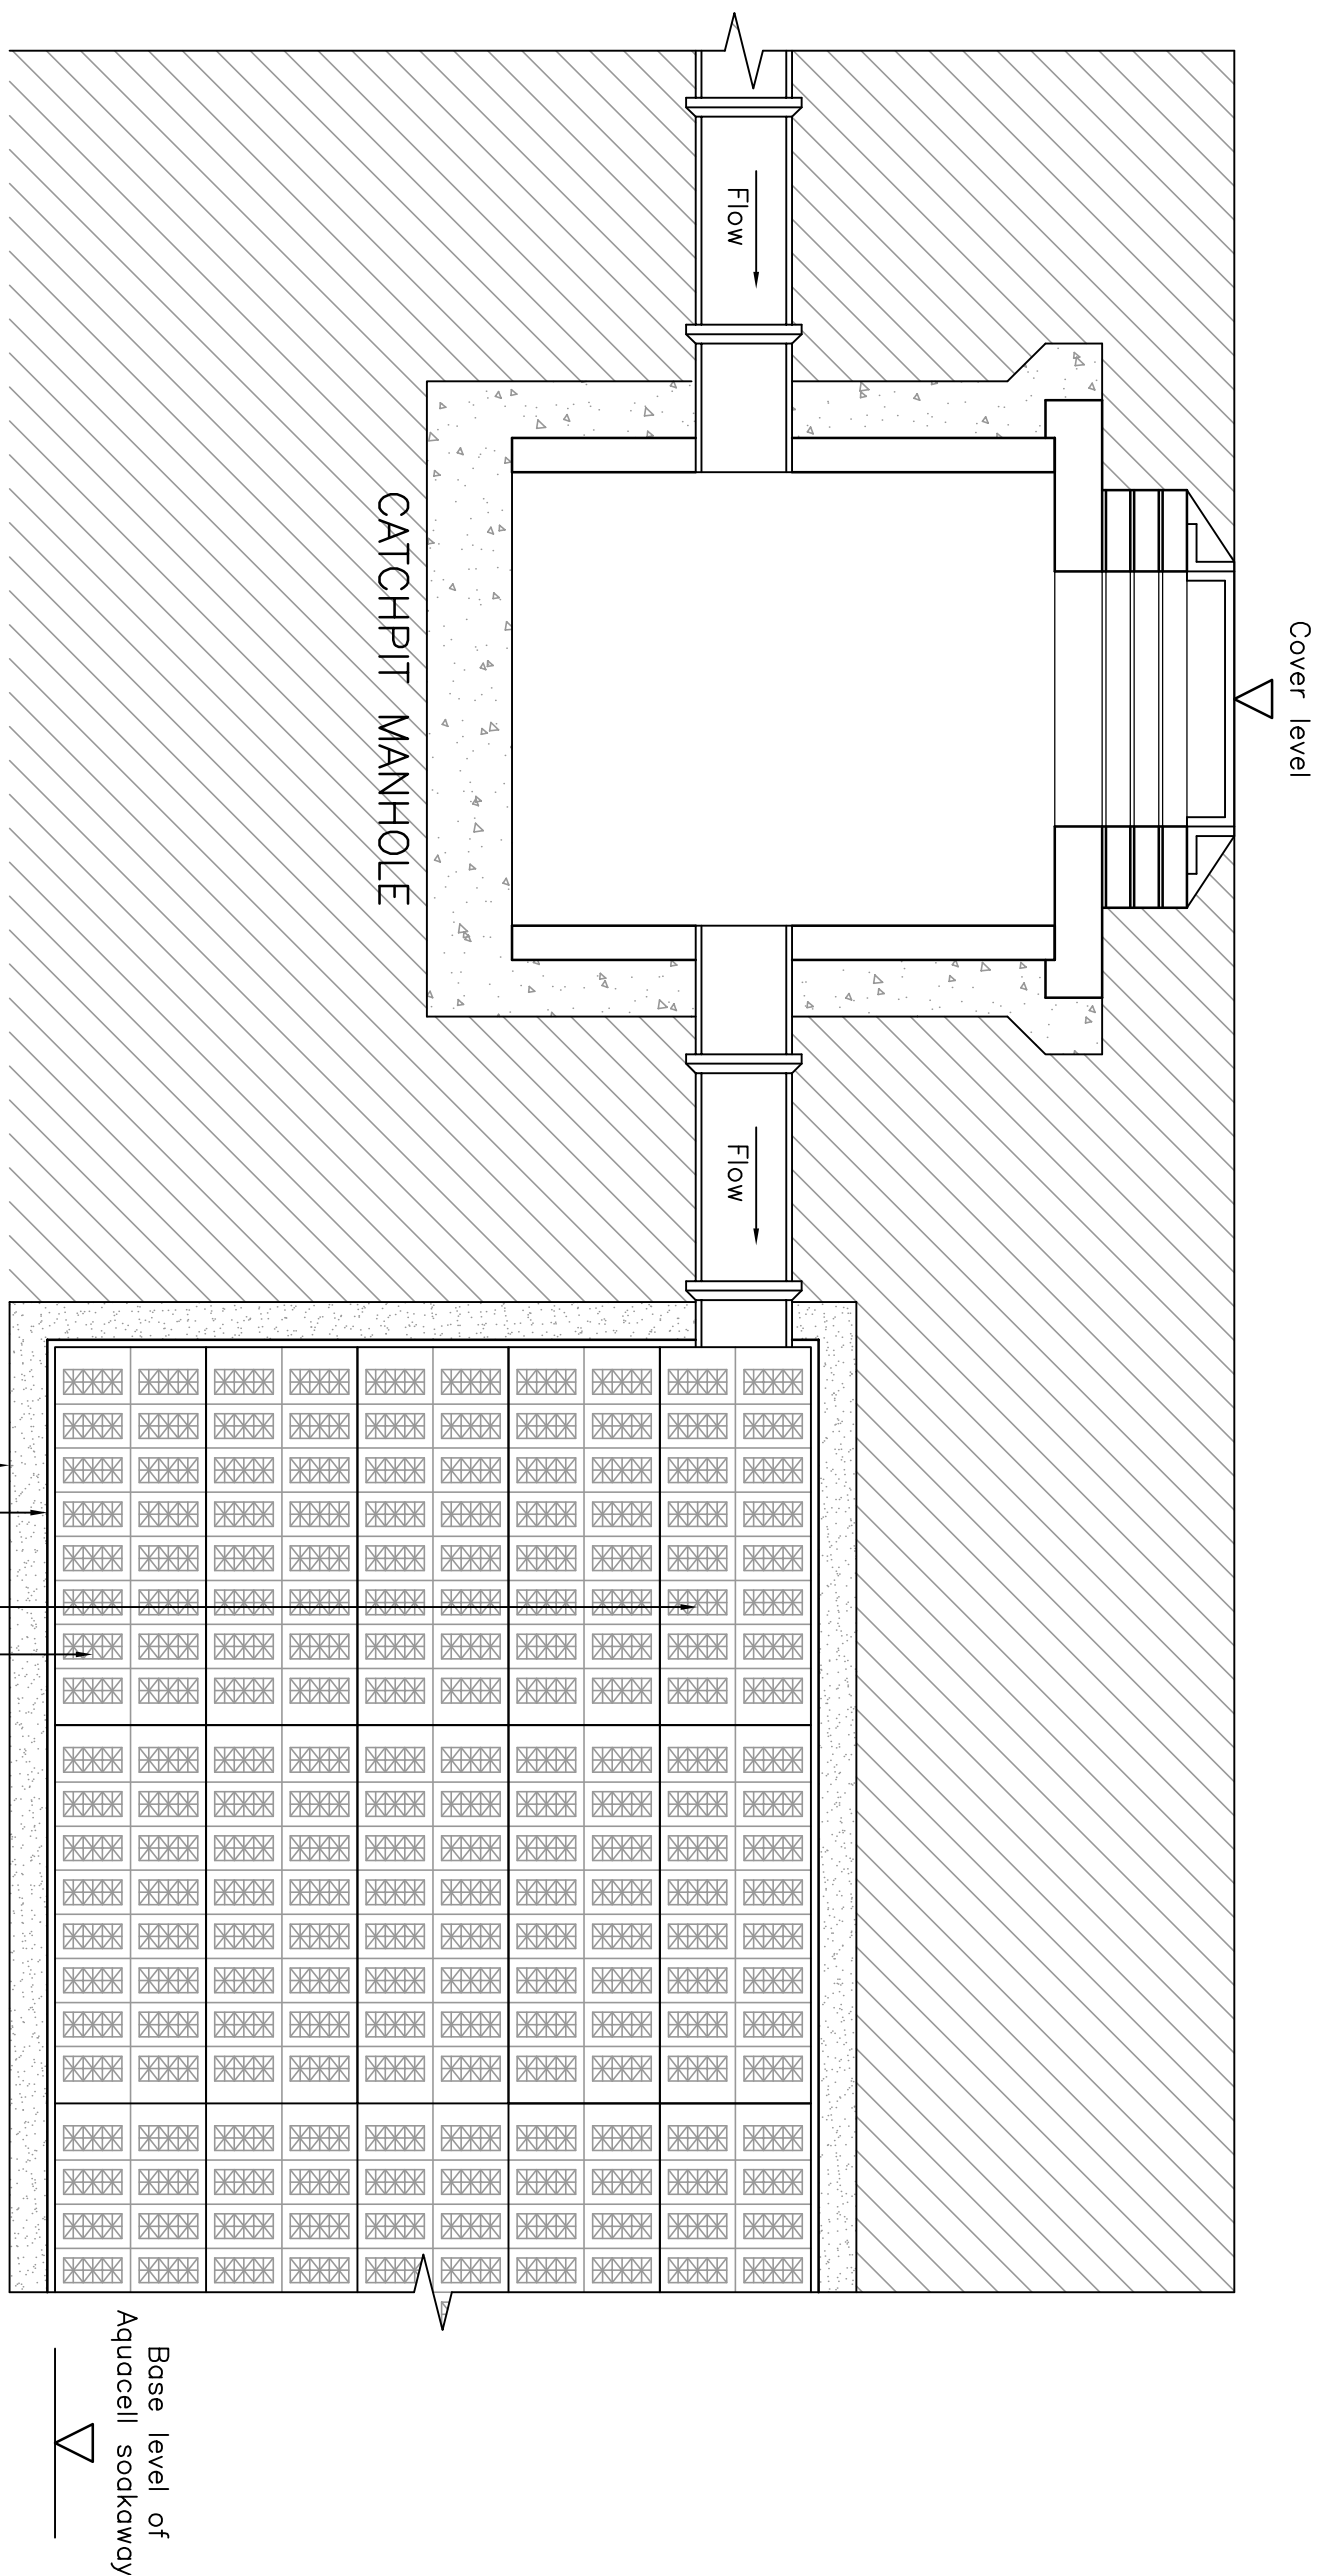

LEGEND

- Proposed finished floor level
- Proposed level
- Existing level
- Proposed gradient
- Proposed bank
- Denotes extent of retaining wall with max. retaining height shown
- Tree root protection zone
- 5m tree clearance zone
- Exceedance flood route
- Topped road gully
- Channel drain and trapped outlet unit
- Surface water drain
- Surface water filter drain
- Foul water drain
- SW Drain to be removed
- Surface water inspection chamber
- Foul water inspection chamber
- Surface water catchpit manhole
- Surface water manhole
- Site Boundary

AQUACELL SOAKAWAY DETAIL

5 layers of 1m x 0.5m x 0.4m deep Aquacell Core units.
(Each unit being 1m x 0.5m x 0.4m deep.)
Terram 1000 geotextile filter fabric
Minimum 100mm of coarse sand base and surround suitably compacted.



REVISION	BY	DATE
1	DATE	

Carter
Lauren

DRAWING STATUS
NOT FOR CONSTRUCTION

DRAWING TITLE
FINISHED LEVEL AND DRAINAGE LAYOUT

PROJECT
MARSTON'S LODGE PLAS COCH WREXHAM

Project Number
14998



8 Friday Street
Oxfordshire RG2 1AH
100481 012621



London, Henley-on-Thames, Gloucester and Exeter

Drawn: G.S.C. Scales: 1:200 Date: 14/07/18

Checked: G.S.C. Scales: 1:200 Date: 14/07/18

Project: 14998-SK02 Revision: B