


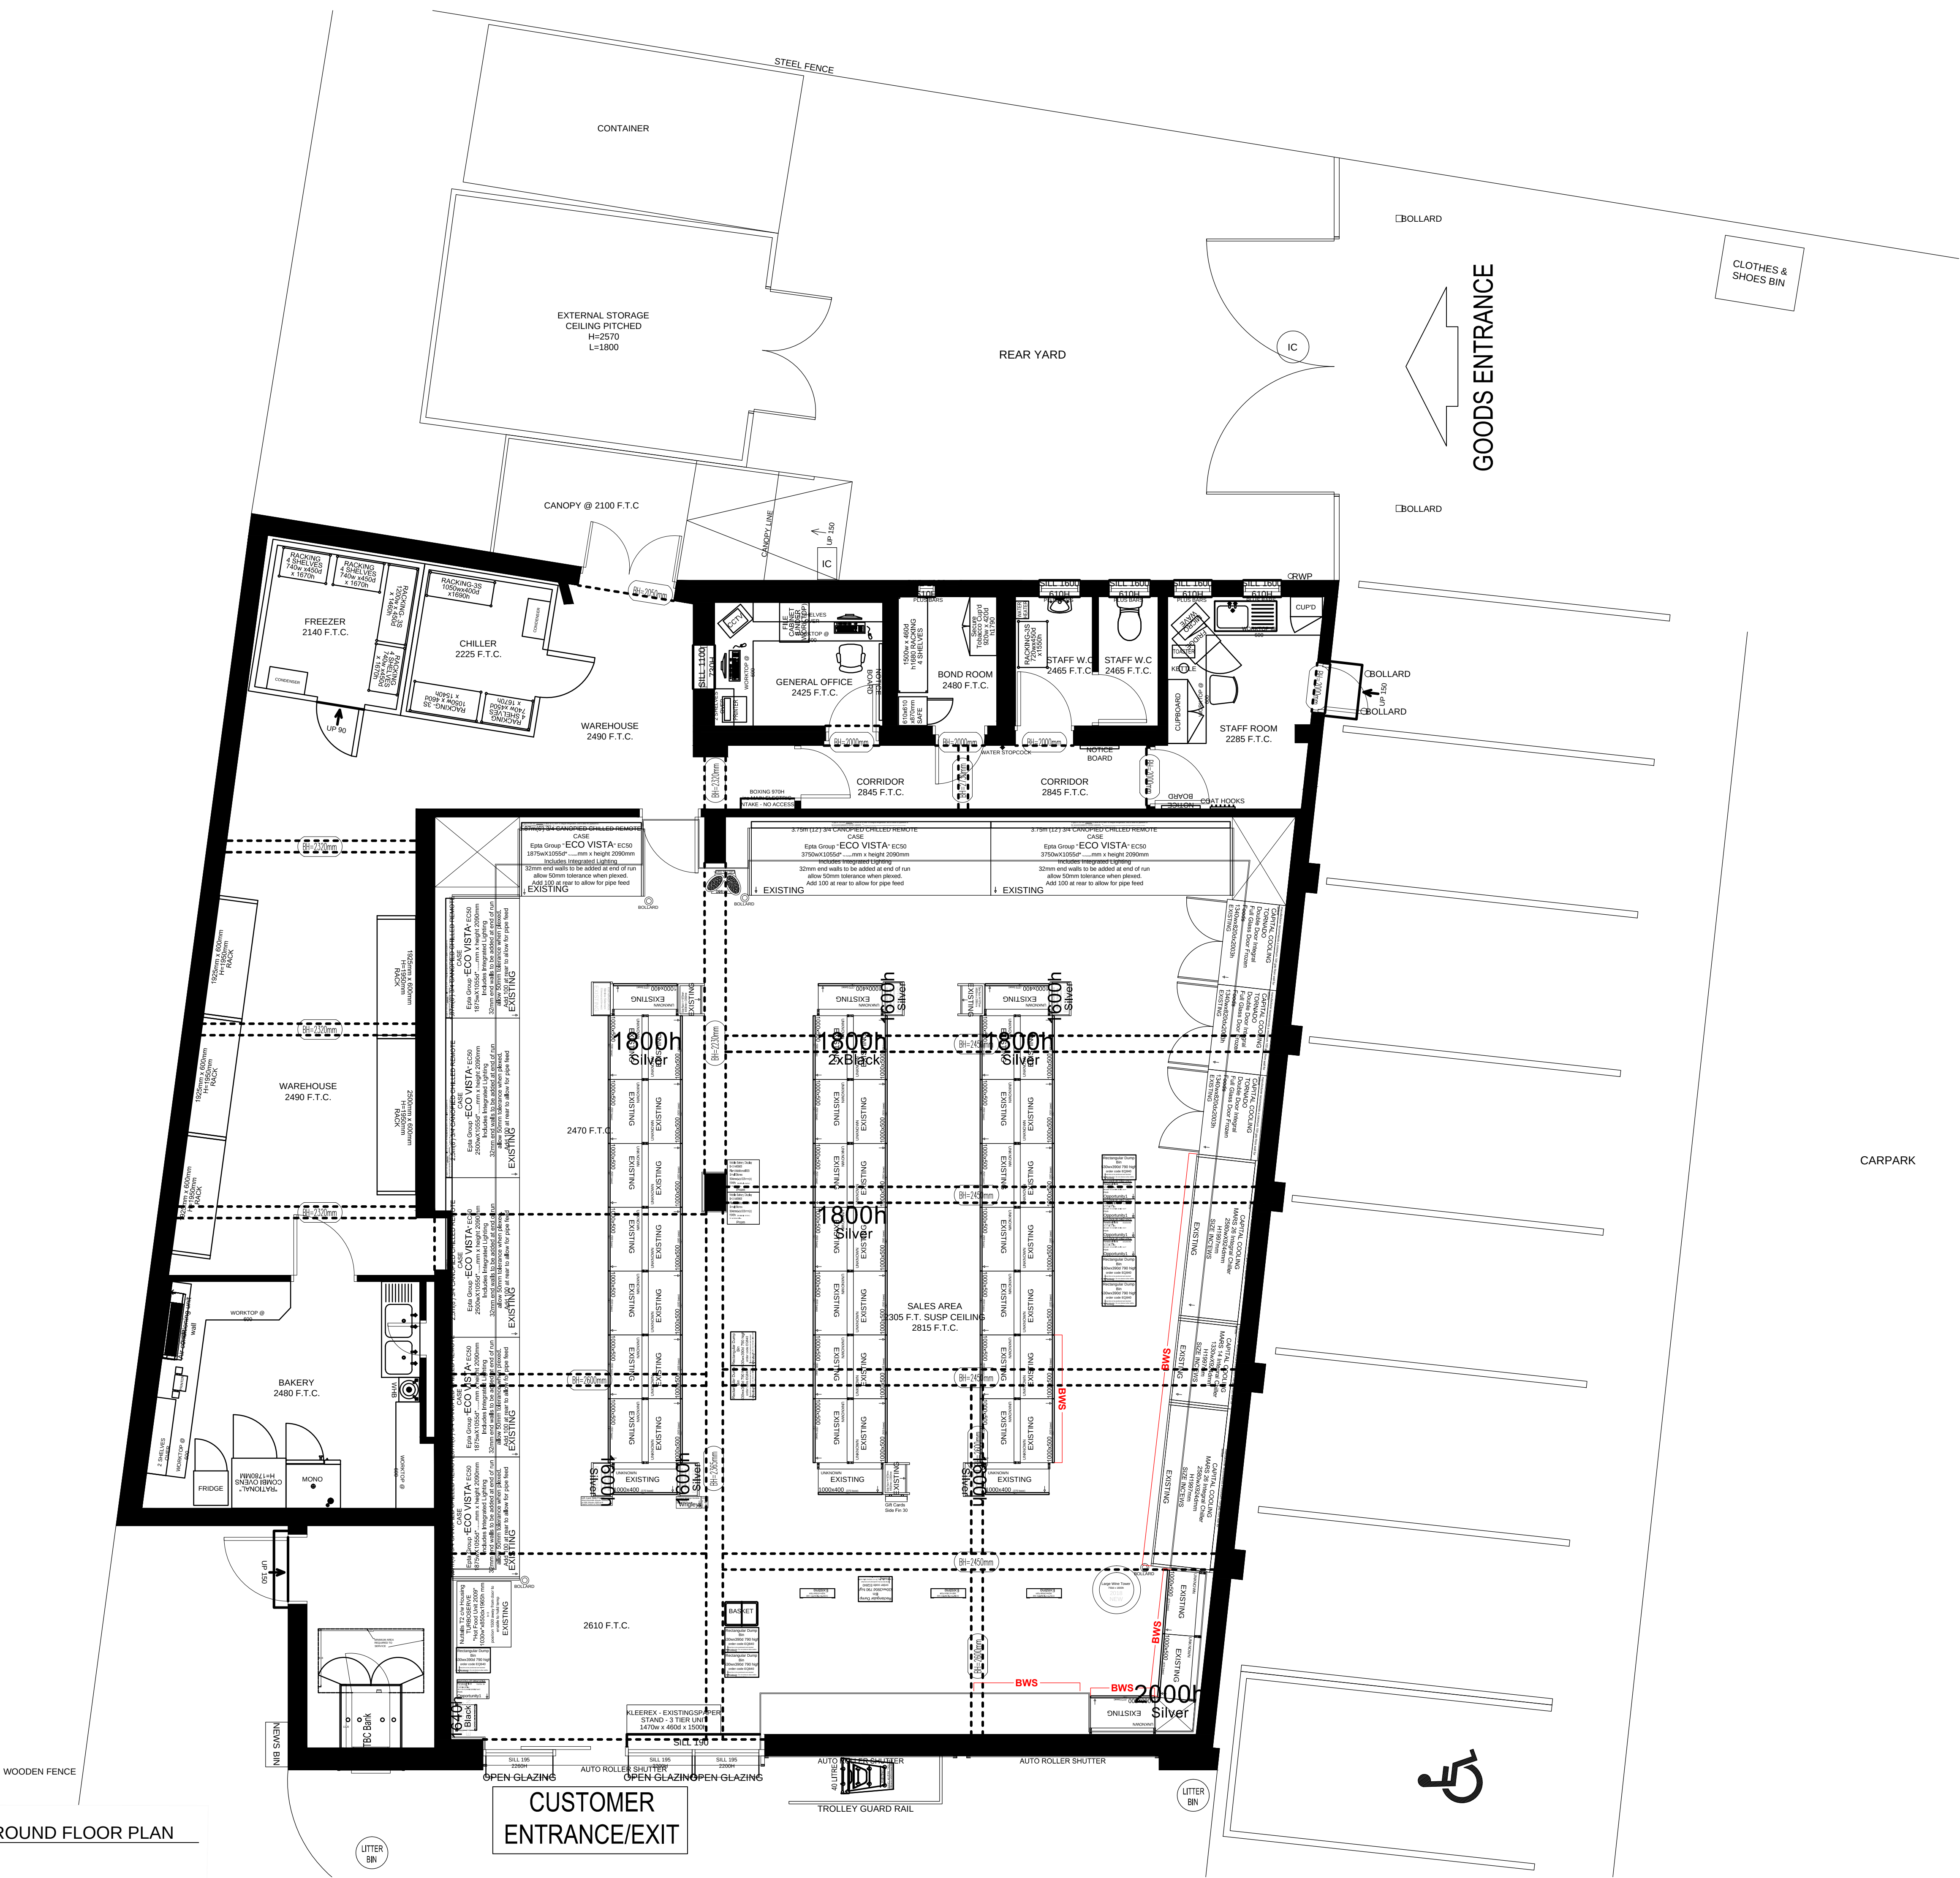

1 EXISTING GROUND FLOOR PLAN
1:50

REV	DATE	DESCRIPTION	DR	CHK

PLANNING ISSUE

darntonB3

ARCHITECTURE

LEEDS

The Coach House, Monk Frysion Hall, Monk Frysion, Leeds, LS25 5DU.
T: 01977 681 001 www.darntonb3.com

CLIENT	TCG		
PROJECT	Co operative Store Refit		
DRAWING	Existing Floor Plan		
SCALE @ A1	DRAWN	CHECKED	
1:50	SN	-	
CREATION DATE	09.05.18		
DARNTONB3 DRAWING NO.	126335 - D33 - A - 20006		
PROJECT NO - COMPANY - ZONE - LEVEL - TYPE - ROLE - NUMBER			
© COPYRIGHT - ALL RIGHTS RESERVED.			
THIS DRAWING MUST BE READ IN CONJUNCTION WITH ALL OTHER RELEVANT DRAWINGS AND INFORMATION.			
DO NOT SCALE OFF DRAWINGS USE DISPLAYED DIMENSIONS ONLY.			
THE DRAWING OR INFORMATION MUST NOT BE USED FOR CONSTRUCTION UNLESS EXPRESSLY ISSUED FOR CONSTRUCTION.			
ANY DISCREPANCIES MUST BE REPORTED TO DARNTONB3 IMMEDIATELY.			
DARNTONB3 LTD WORK TO A MANAGEMENT SYSTEM WHICH IS APPROVED TO ISO 9001 BY UKAS - CERTIFICATE NUMBER 150474702			