
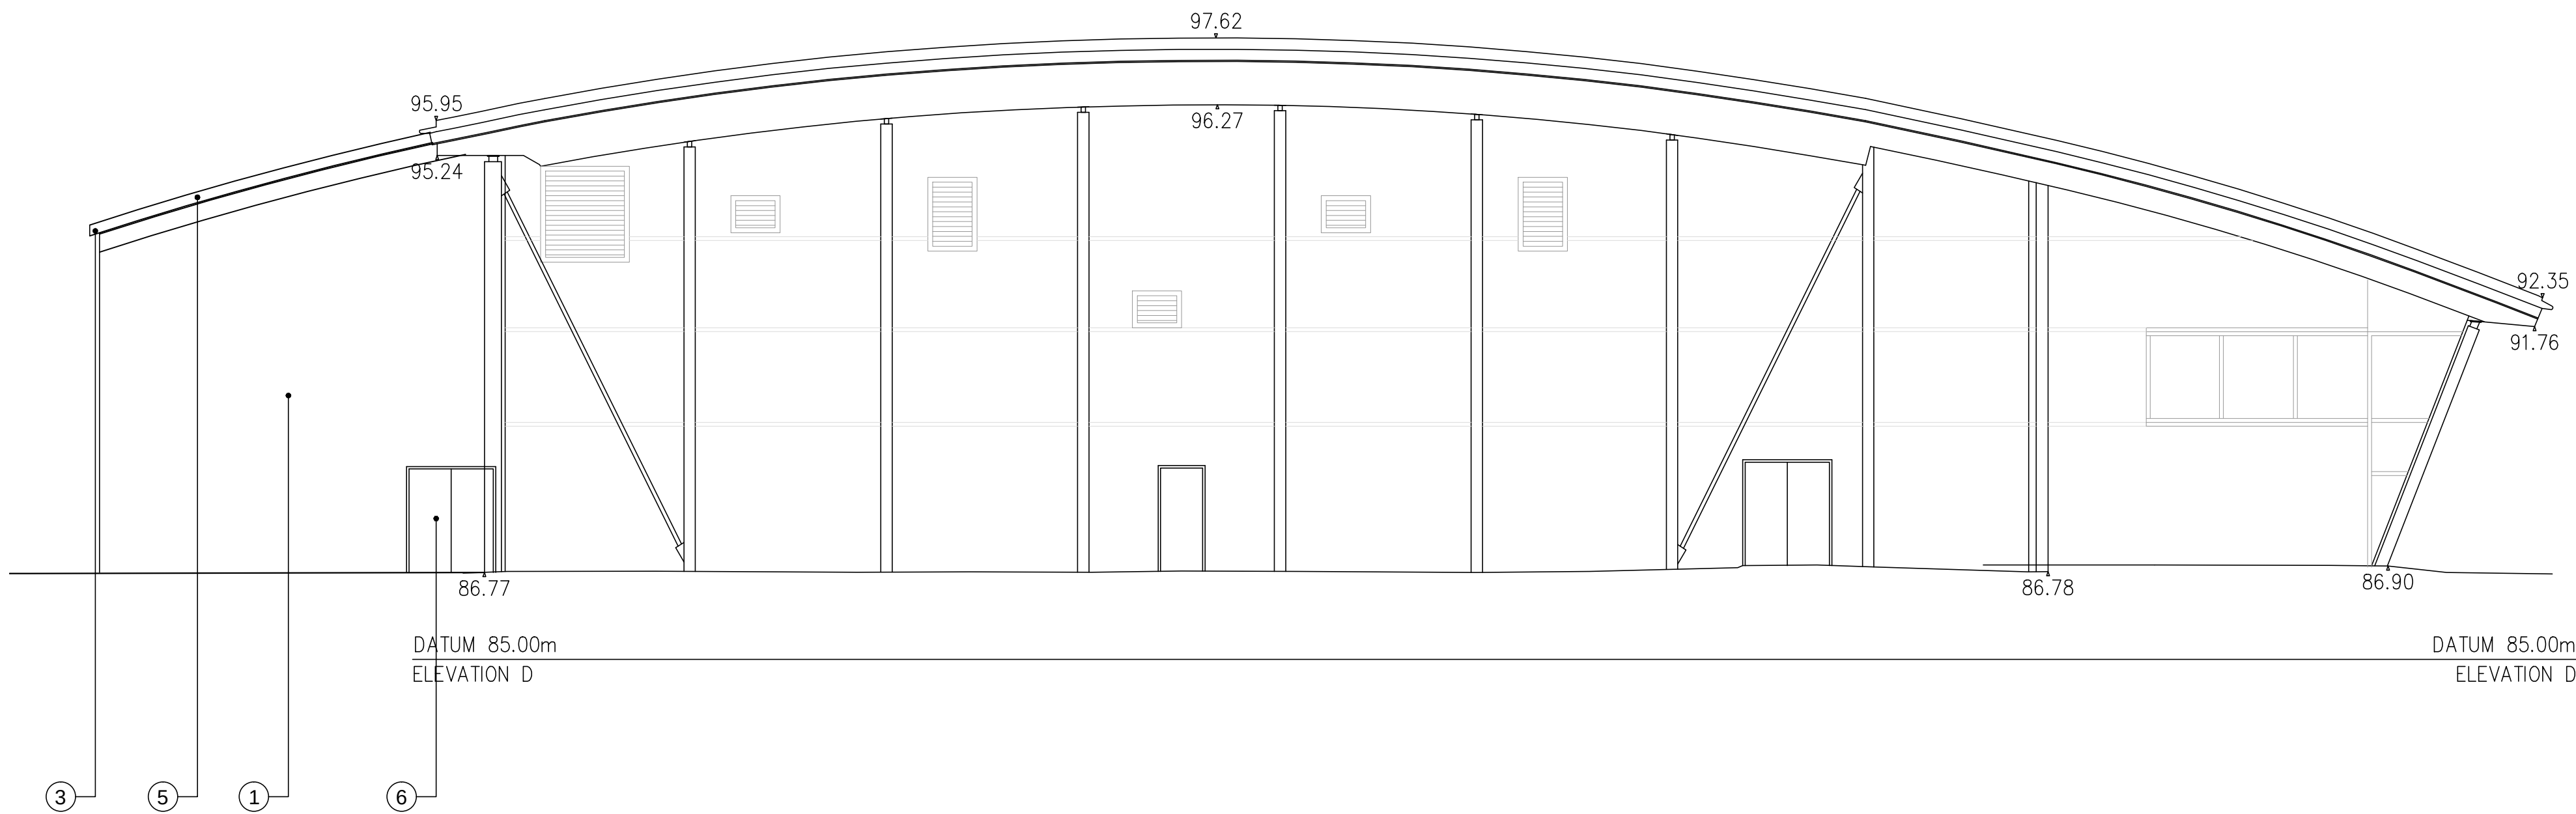
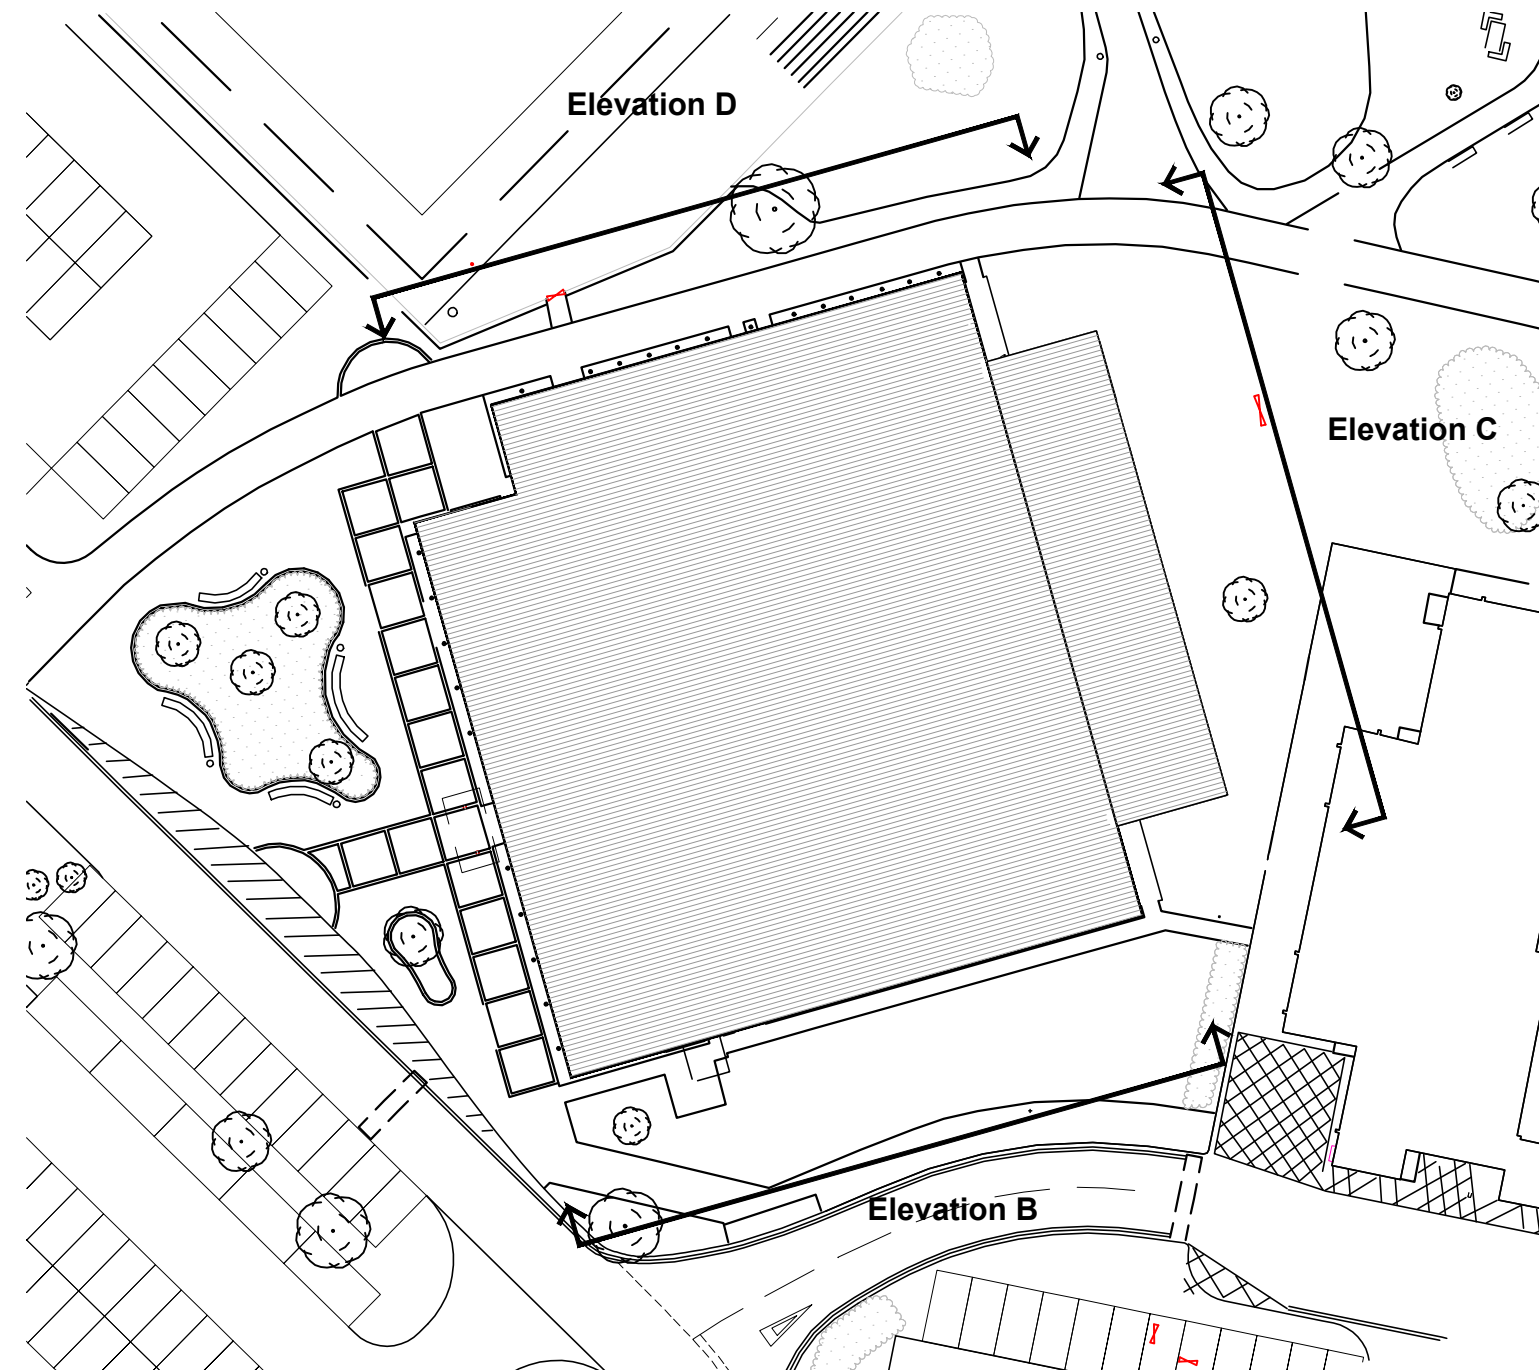


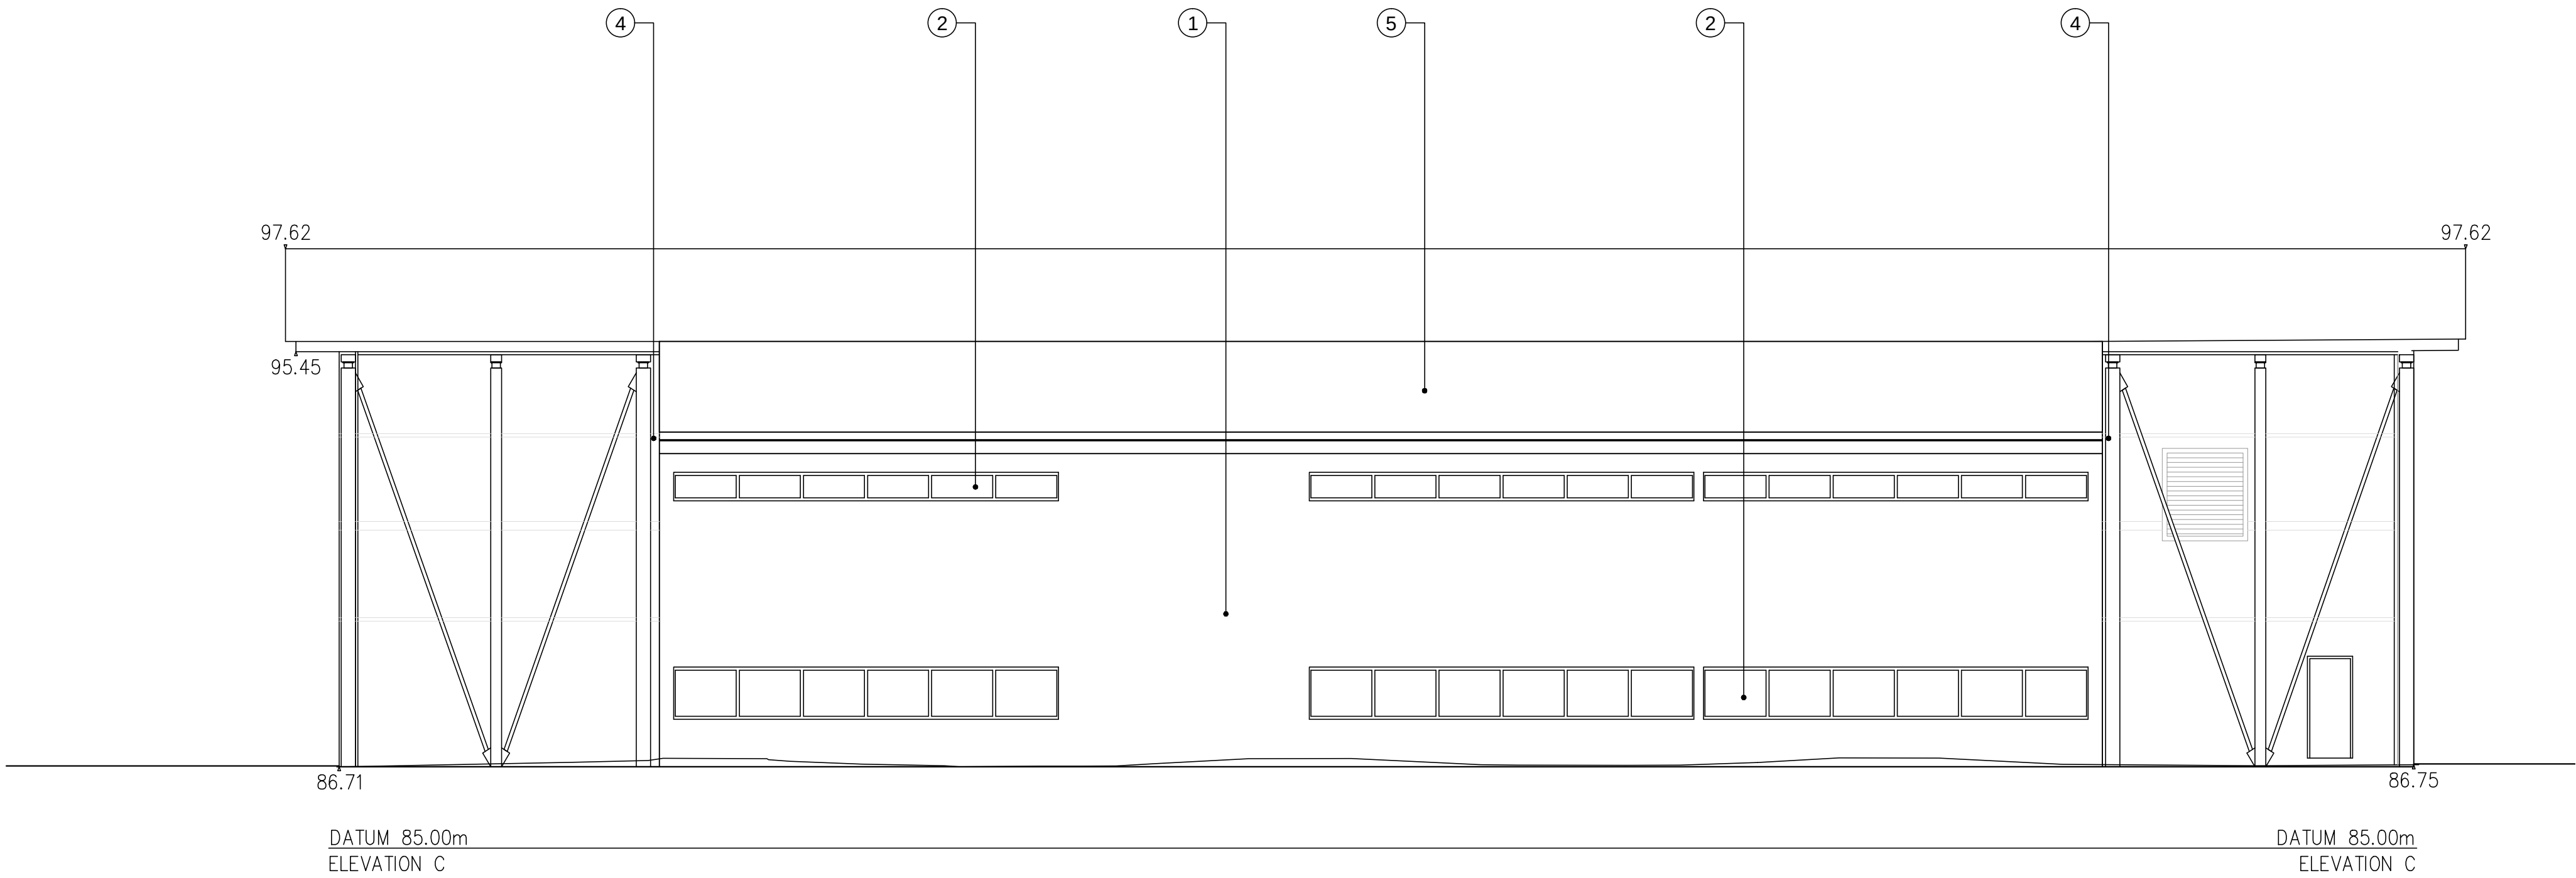

- Legend
- 1 - Colour through render to external walls - colour/texture to be confirmed.
 - 2 - Aluminium powder coated windows, colour dark grey or similar approved. Neutral tint glazing.
 - 3 - Eaves and soffit powder coated aluminium panels - profiled soffit to match existing building. Colour mid grey to match existing.
 - 4 - External rain water pipes - colour mid grey
 - 5 - Roof - profiled metal sheet, colour and profile to match existing building roof.
 - 6 - External door sets - powder coated aluminium frames with glazed panels, colour dark grey or similar approved.

GENERAL NOTES:

DAY Architectural Ltd accepts no responsibility for any costs, losses or claims whatsoever arising from these drawings, specifications and related documents unless there is full compliance with the Client or any unauthorised user of the following:

- All boundaries, dimensions and levels are to be checked on site before construction and any discrepancies reported to the Architect / Designer.
- Partial Service: Any discrepancies with site or other information is to be advised to the Architect / Designer and direction and / or approval is to be sought before the implementation of the detail.
- Block and site plans are reproduced under license from the Ordnance Survey.
- Do not scale this drawing.
- For the purpose of coordination, all relevant parties must check this information prior to implementation and report any discrepancies to the Architect / Designer.

DRAWING NOTES:

STATUS	REVISION	DATE

CLIENT	Wrexham Glyndwr University
PROJECT	Campus 2025 Sports Hall Extension- Human Performance Centre

DRAWING		Sports Hall Proposed Elevations C + D	
SCALE	1:100	PAPER SIZE	A1
DATE	15/06/2018	DRAWN BY	--
DRAWING No.	AE-00-002	REVISION	P1
		PROJECT No.	531-17-7
DRAWING STATUS		PLANNING	
Information contained on this drawing is the sole copyright of DAY Architectural Ltd. and is not to be reproduced without their permission.			

DAY

ARCHITECTURAL LTD

DAY ARCHITECTURAL LTD.
61 BURLINGTON STREET
ELDONIAN VILLAGE
LIVERPOOL
L3 6LG

LIVERPOOL
MANCHESTER

0153 203 9703, info@day-architectural.com, www.day-architectural.com