



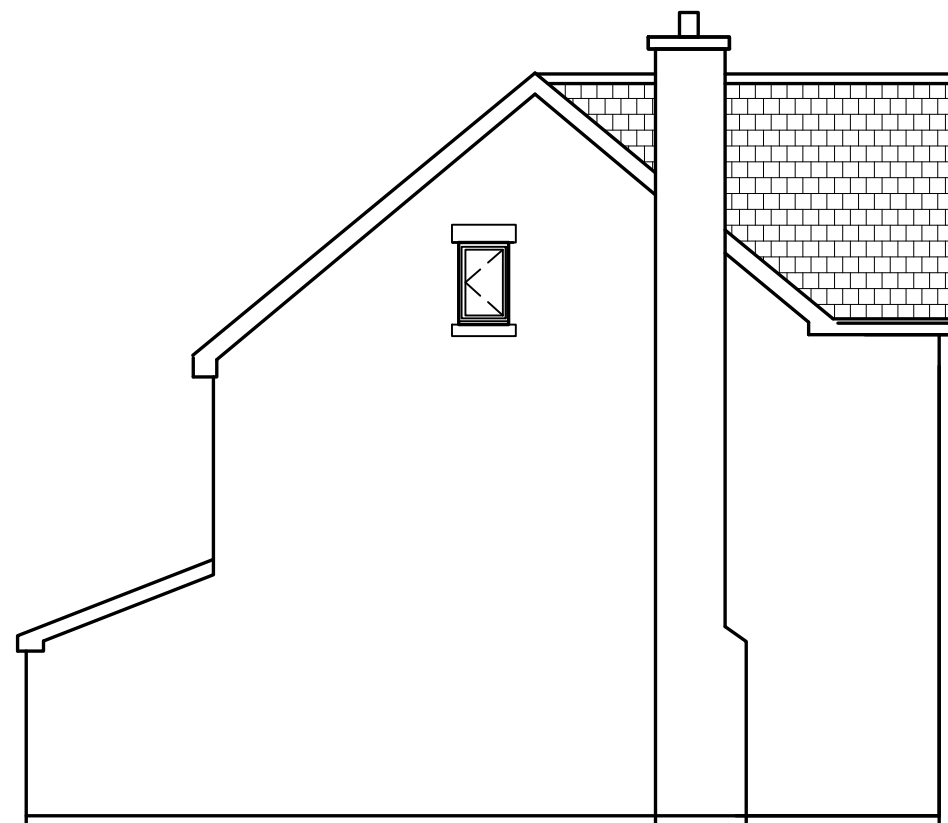

SIDE ELEVATIONS

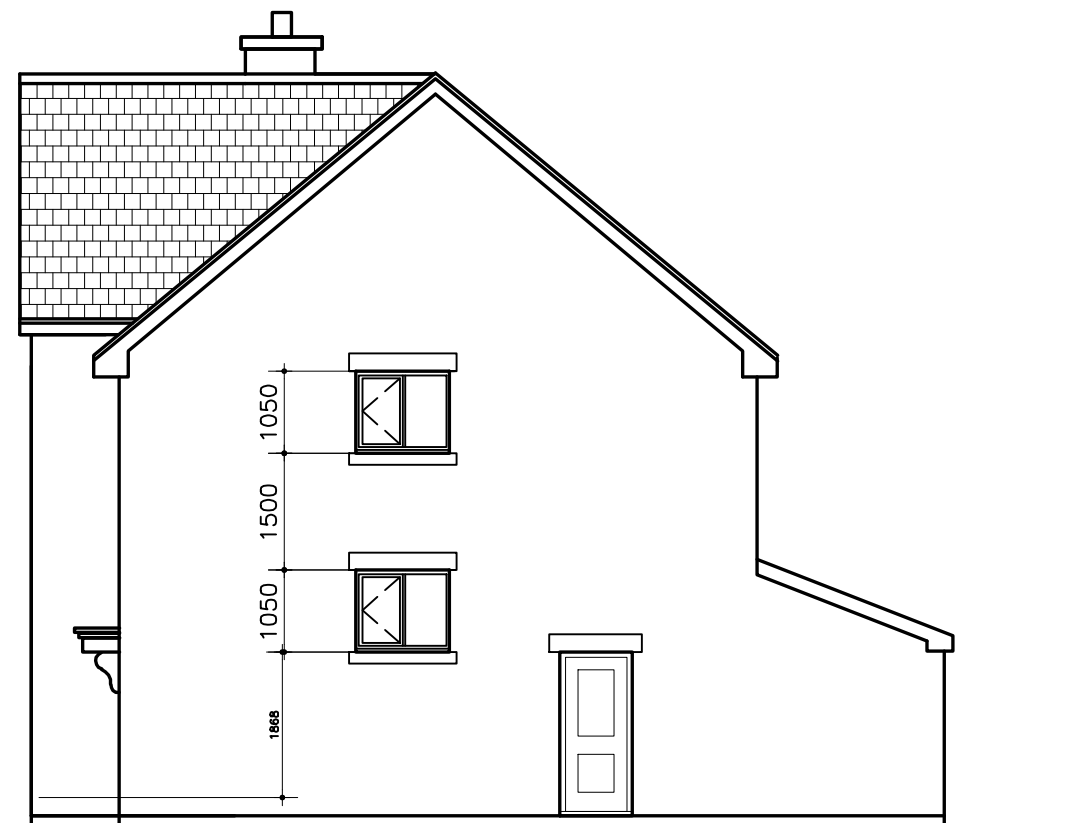

SIDE ELEVATIONS



Total Area 197.56 sqm 2126 sqft
FRONT ELEVATION



REAR ELEVATION

CARTWRIGHT ARCHITECTURAL & PLANNING SERVICES	
90 Main Road, Wybunbury, Cheshire. CW5 7LS Telephone and Fax No. 01270 368217 or 07917672498 E-mail - robert.cartwright6@btinternet.com	
CLIENT M & M JONES DEVELOPMENTS LTD.	
CONTRACT Old Wrexham Road, Gresford.	
DWG TITLE: HOUSE TYPE THE GR Working Drawing ELEVATIONS	
SCALE: 1:100	DWG No.
DATE: SEPT 2015	GRA 12B