


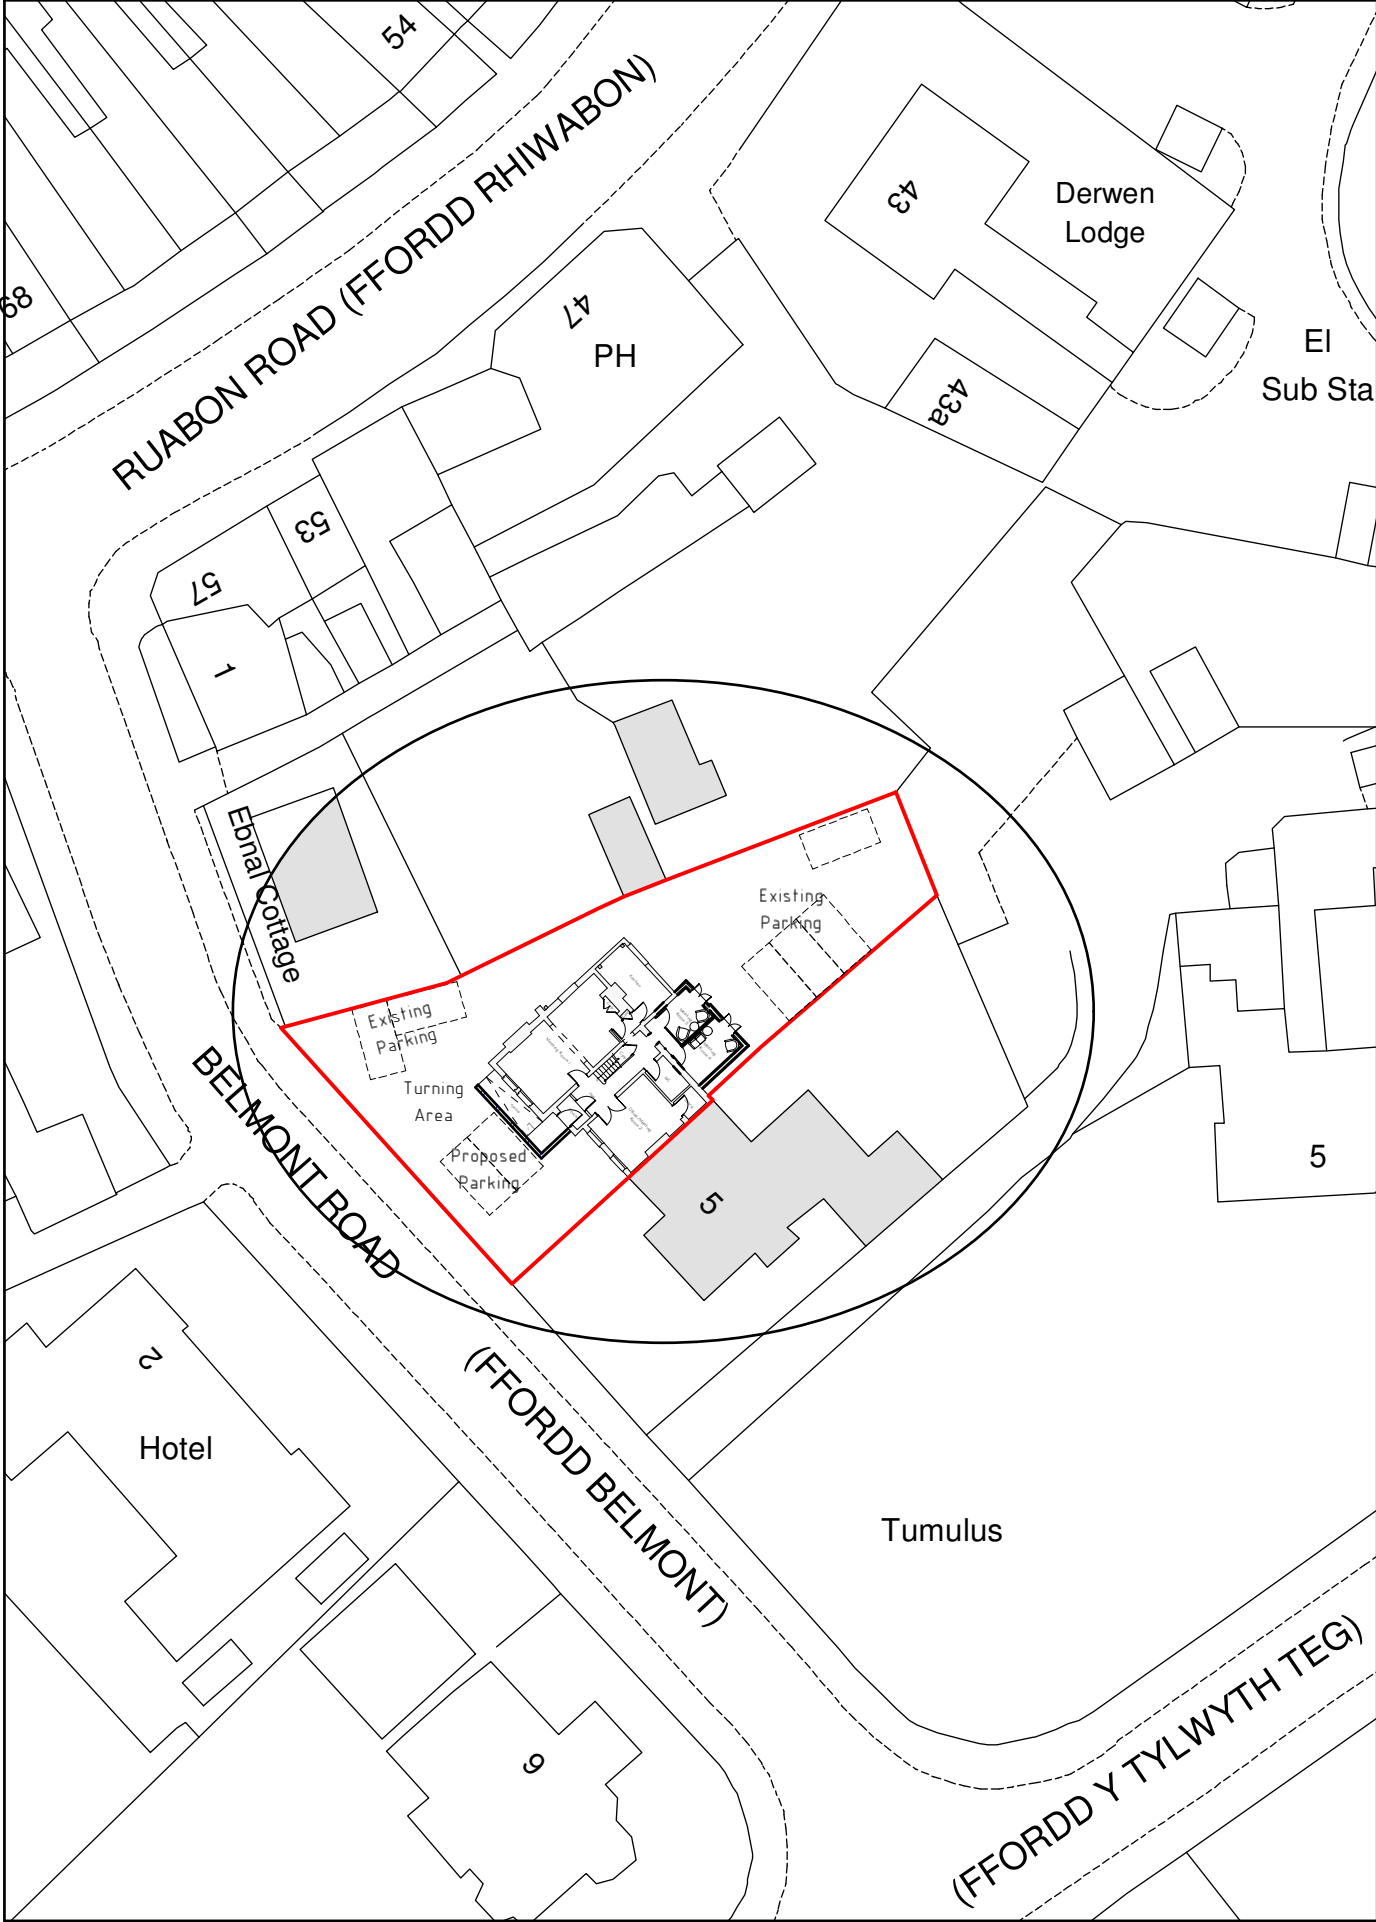


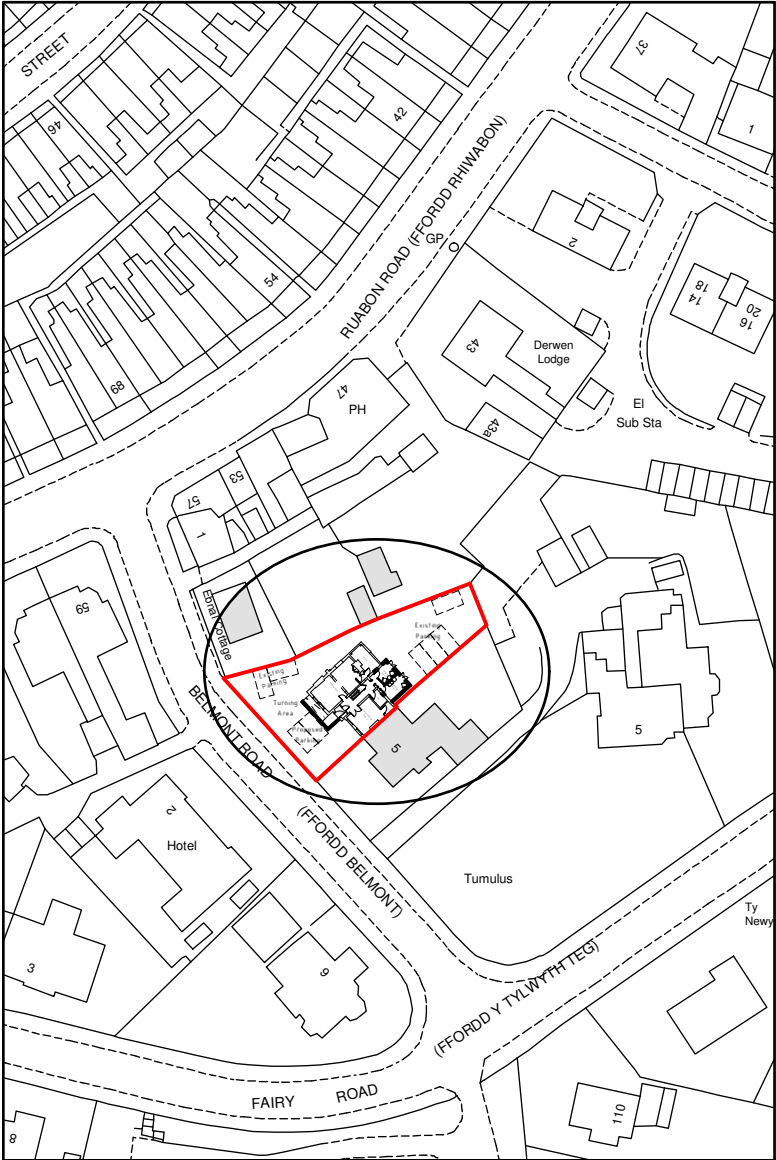

Site Plan 1:500

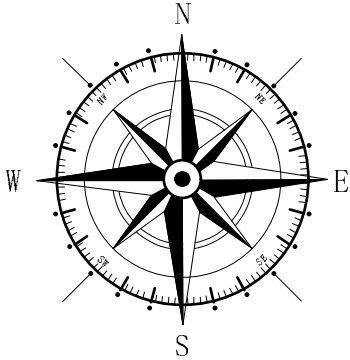

Location Plan 1:1250

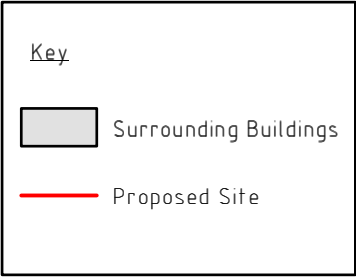

B	07/18	Planning Amends	S.M.E
A	06/18	Access Ramp Amends	D.J.F.
Rev	Date	Detail	Initial

Project:
Proposed alterations at
Advance Brighter Futures,
Belmont Road,
Wrexham, LL13 7PW

Title: Site Plan & Location Plan	Scale: (A3) 1:500 & 1:1250
--	----------------------------------

Drawn By: S M Eltham	Date: May 2018
-------------------------	-------------------

Drawing No: ACO49/004	Sheet: 1 of 1
--------------------------	------------------

blueprint
architectural services



Office 3K4,
Redwither Business Tower,
Wrexham. LL13 9XT
Tel: 01978 356500
www.blueprintarchitectural.com

© copyright all rights reserved