


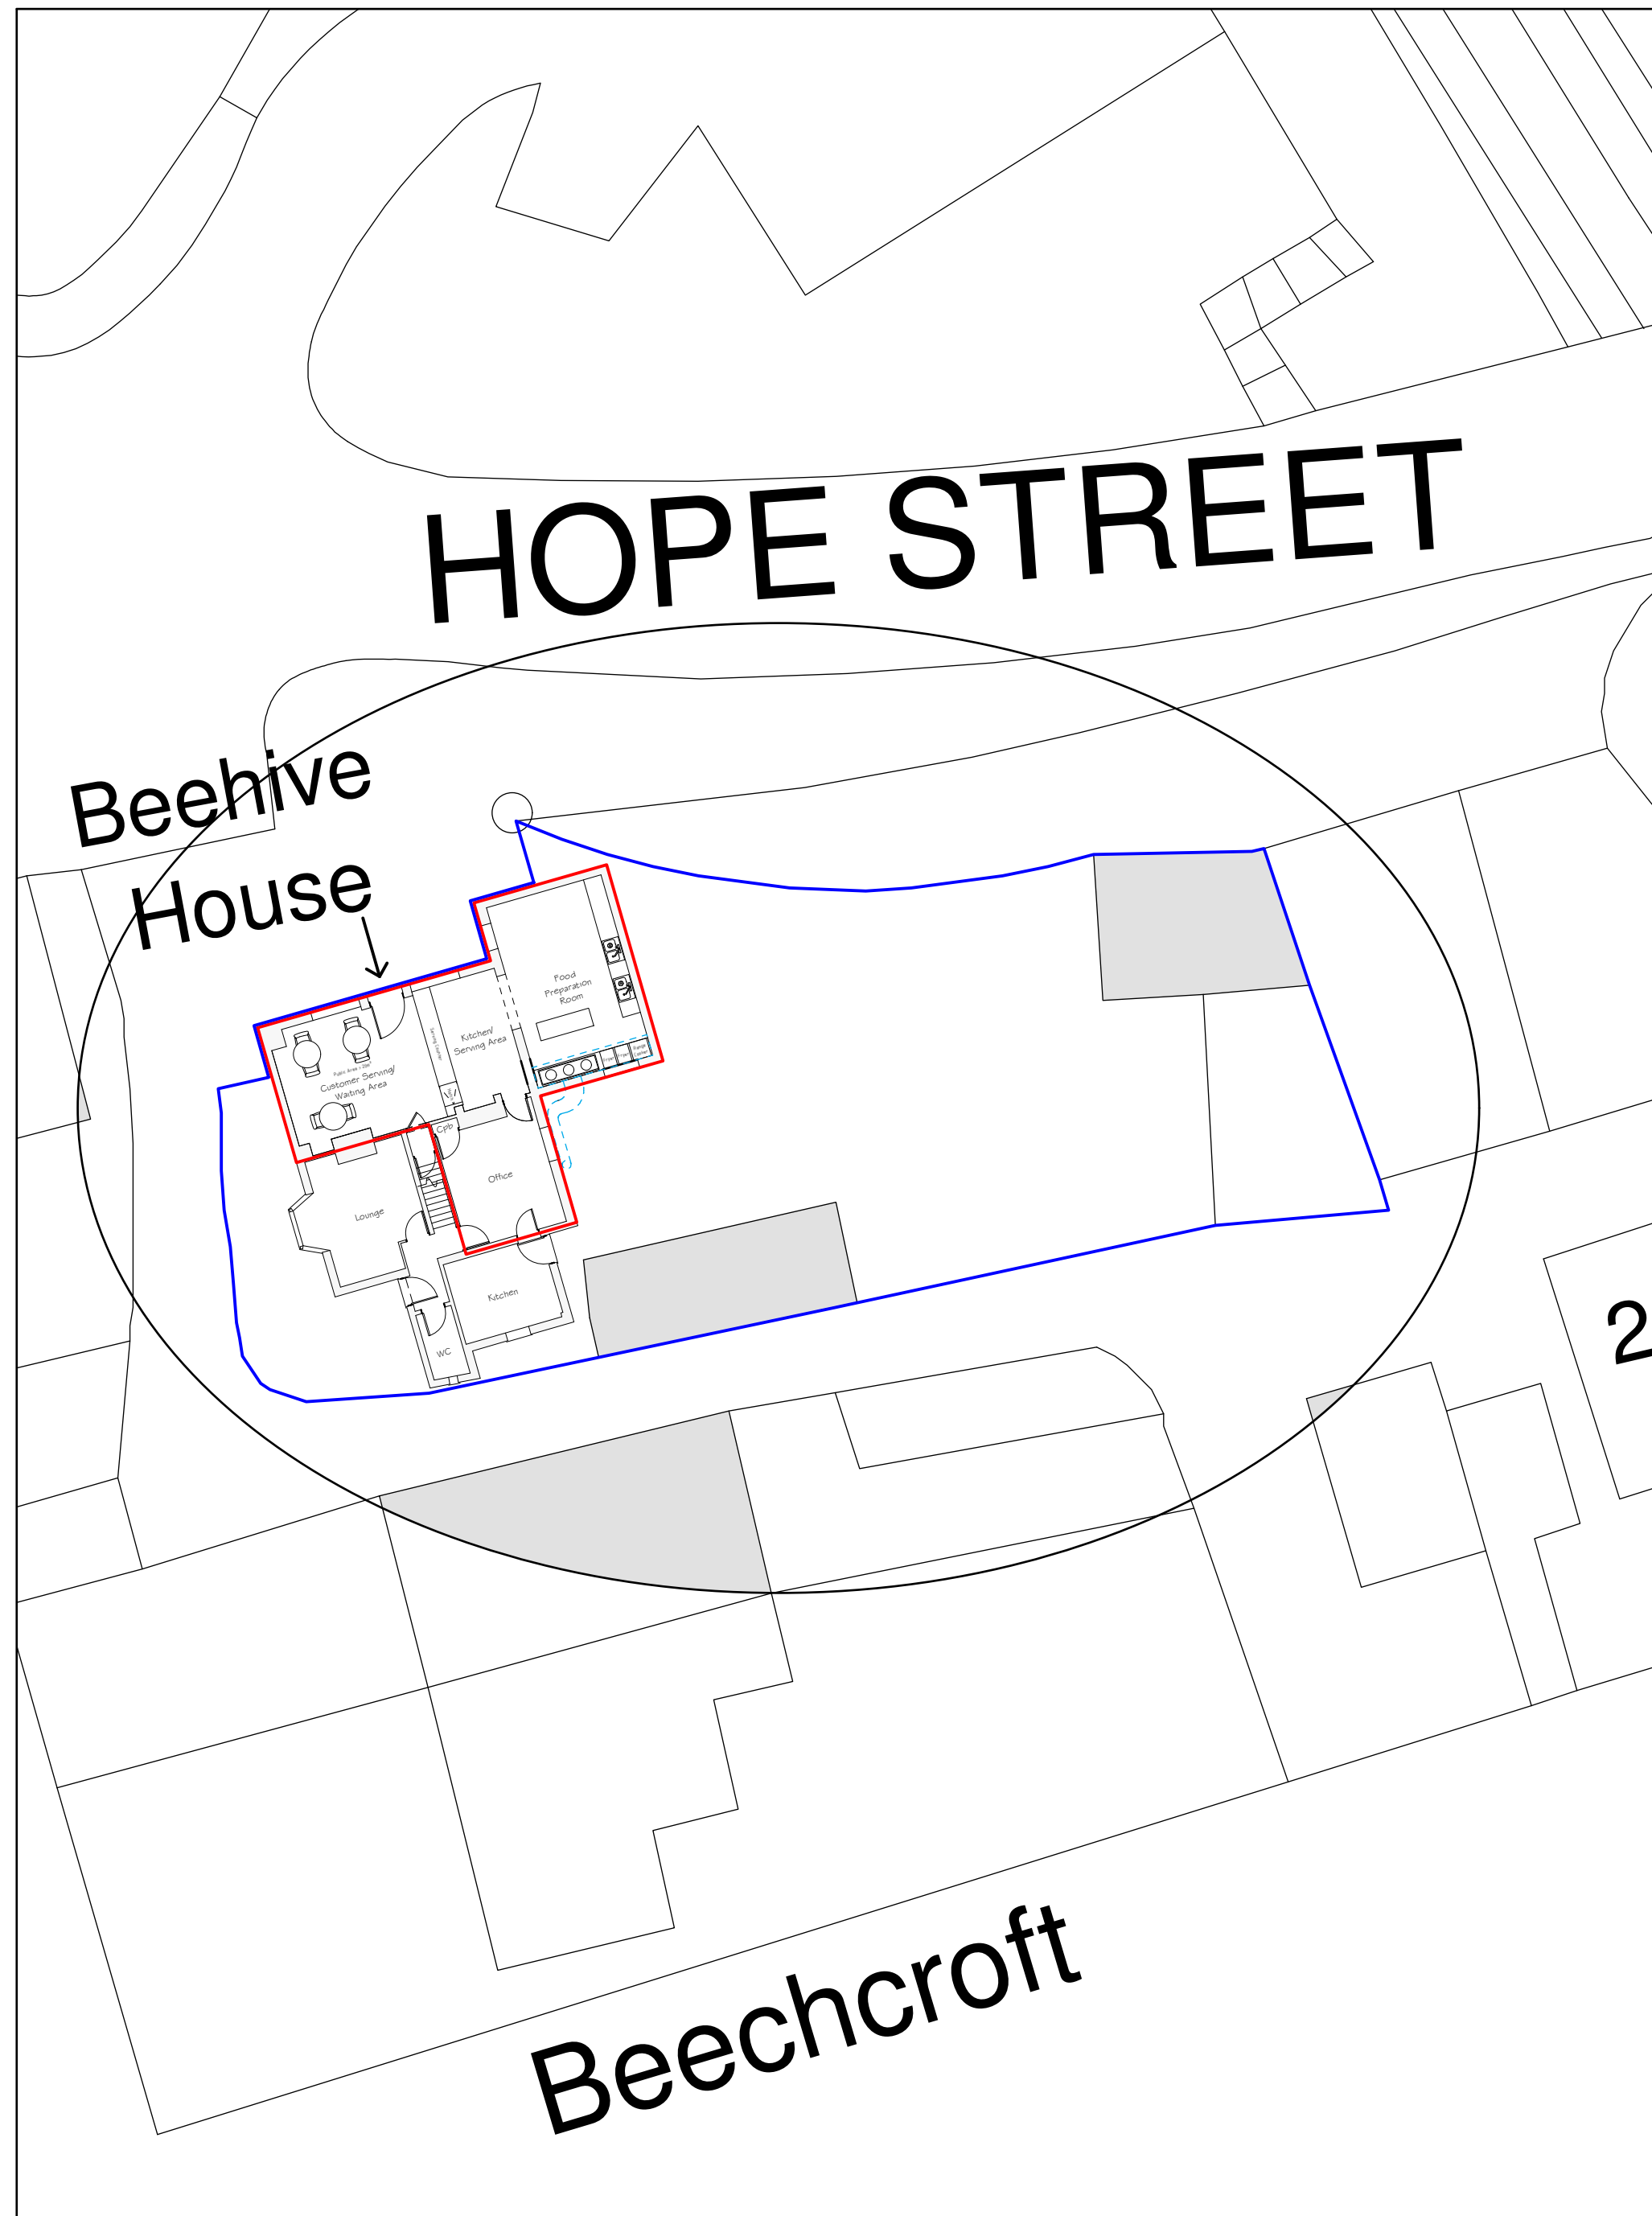


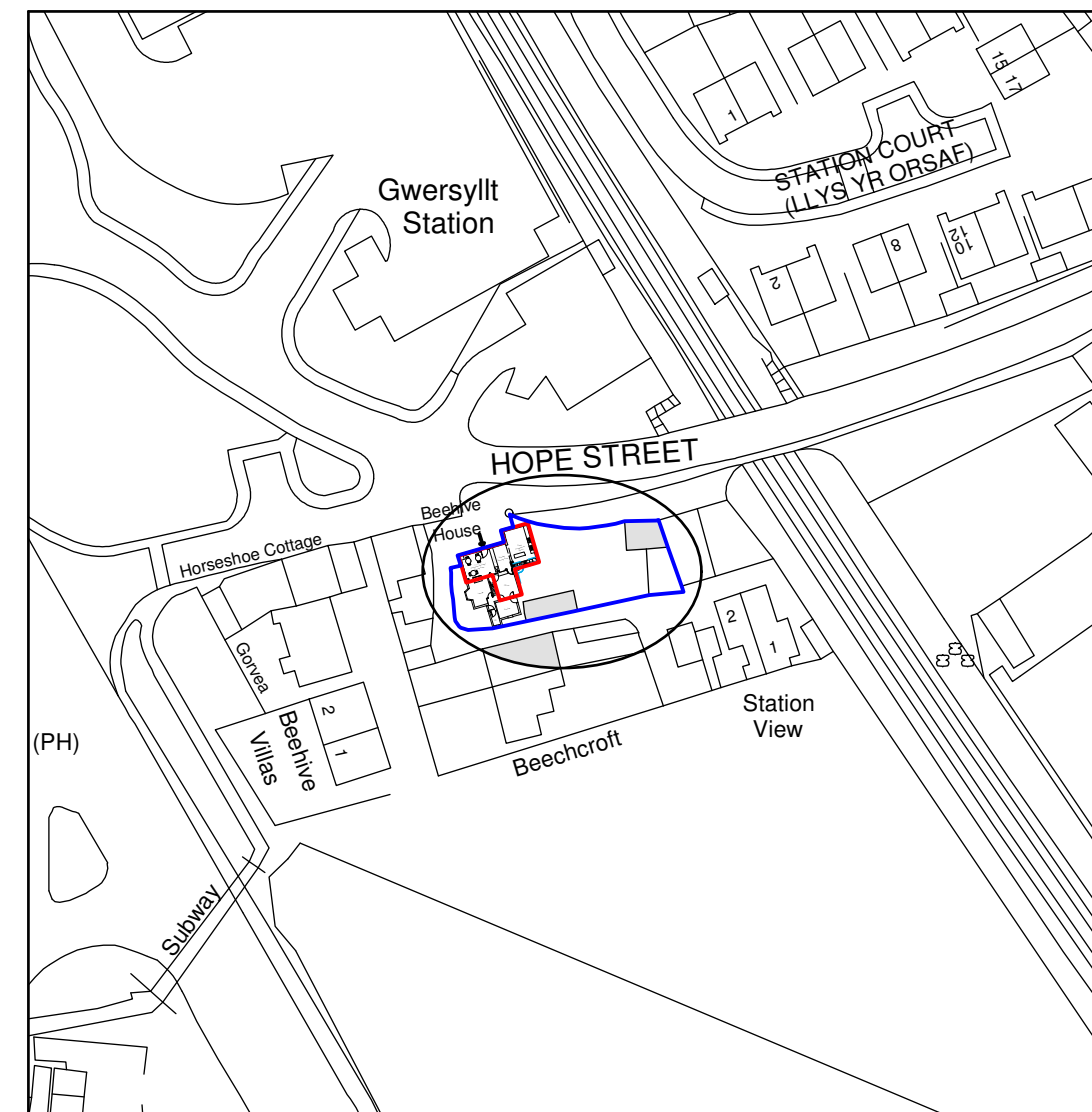

Site Plan 1:200

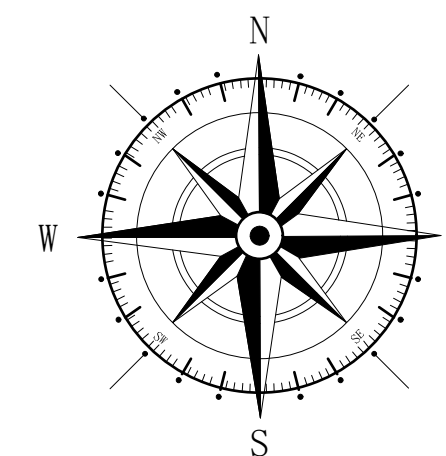

Location Plan 1:1250

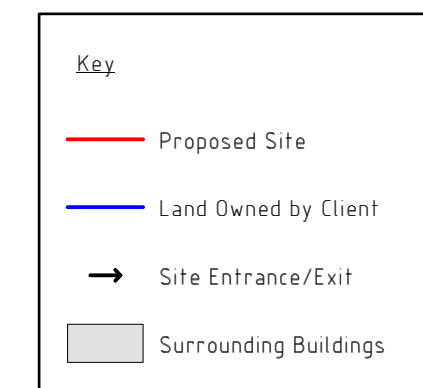

A	06/18	Planning Amends	S.M.E.
Rev	Date	Detail	Initial

Project:
Proposed Change of Use at
Post Office, Hope Street,
Gwersyllt, Wrexham,
LL11 4HT

Title:	Scale: (A2)
Site Plan &	1 : 50 &
Location Plan	1 : 100

Drawn By: S M Eltham	Date: May 2018
Drawing No: M097/003	Sheet: of

blueprint
architectural services

