




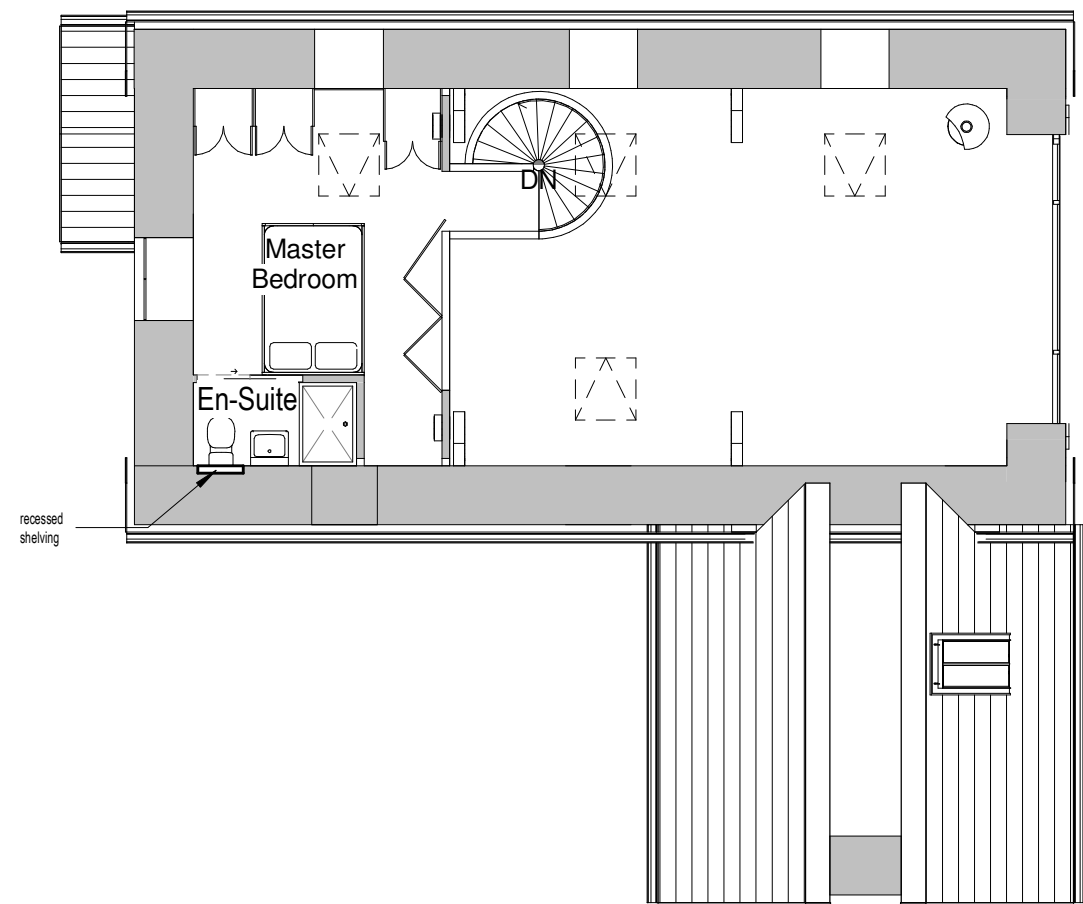


First Floor Plan
1 : 100

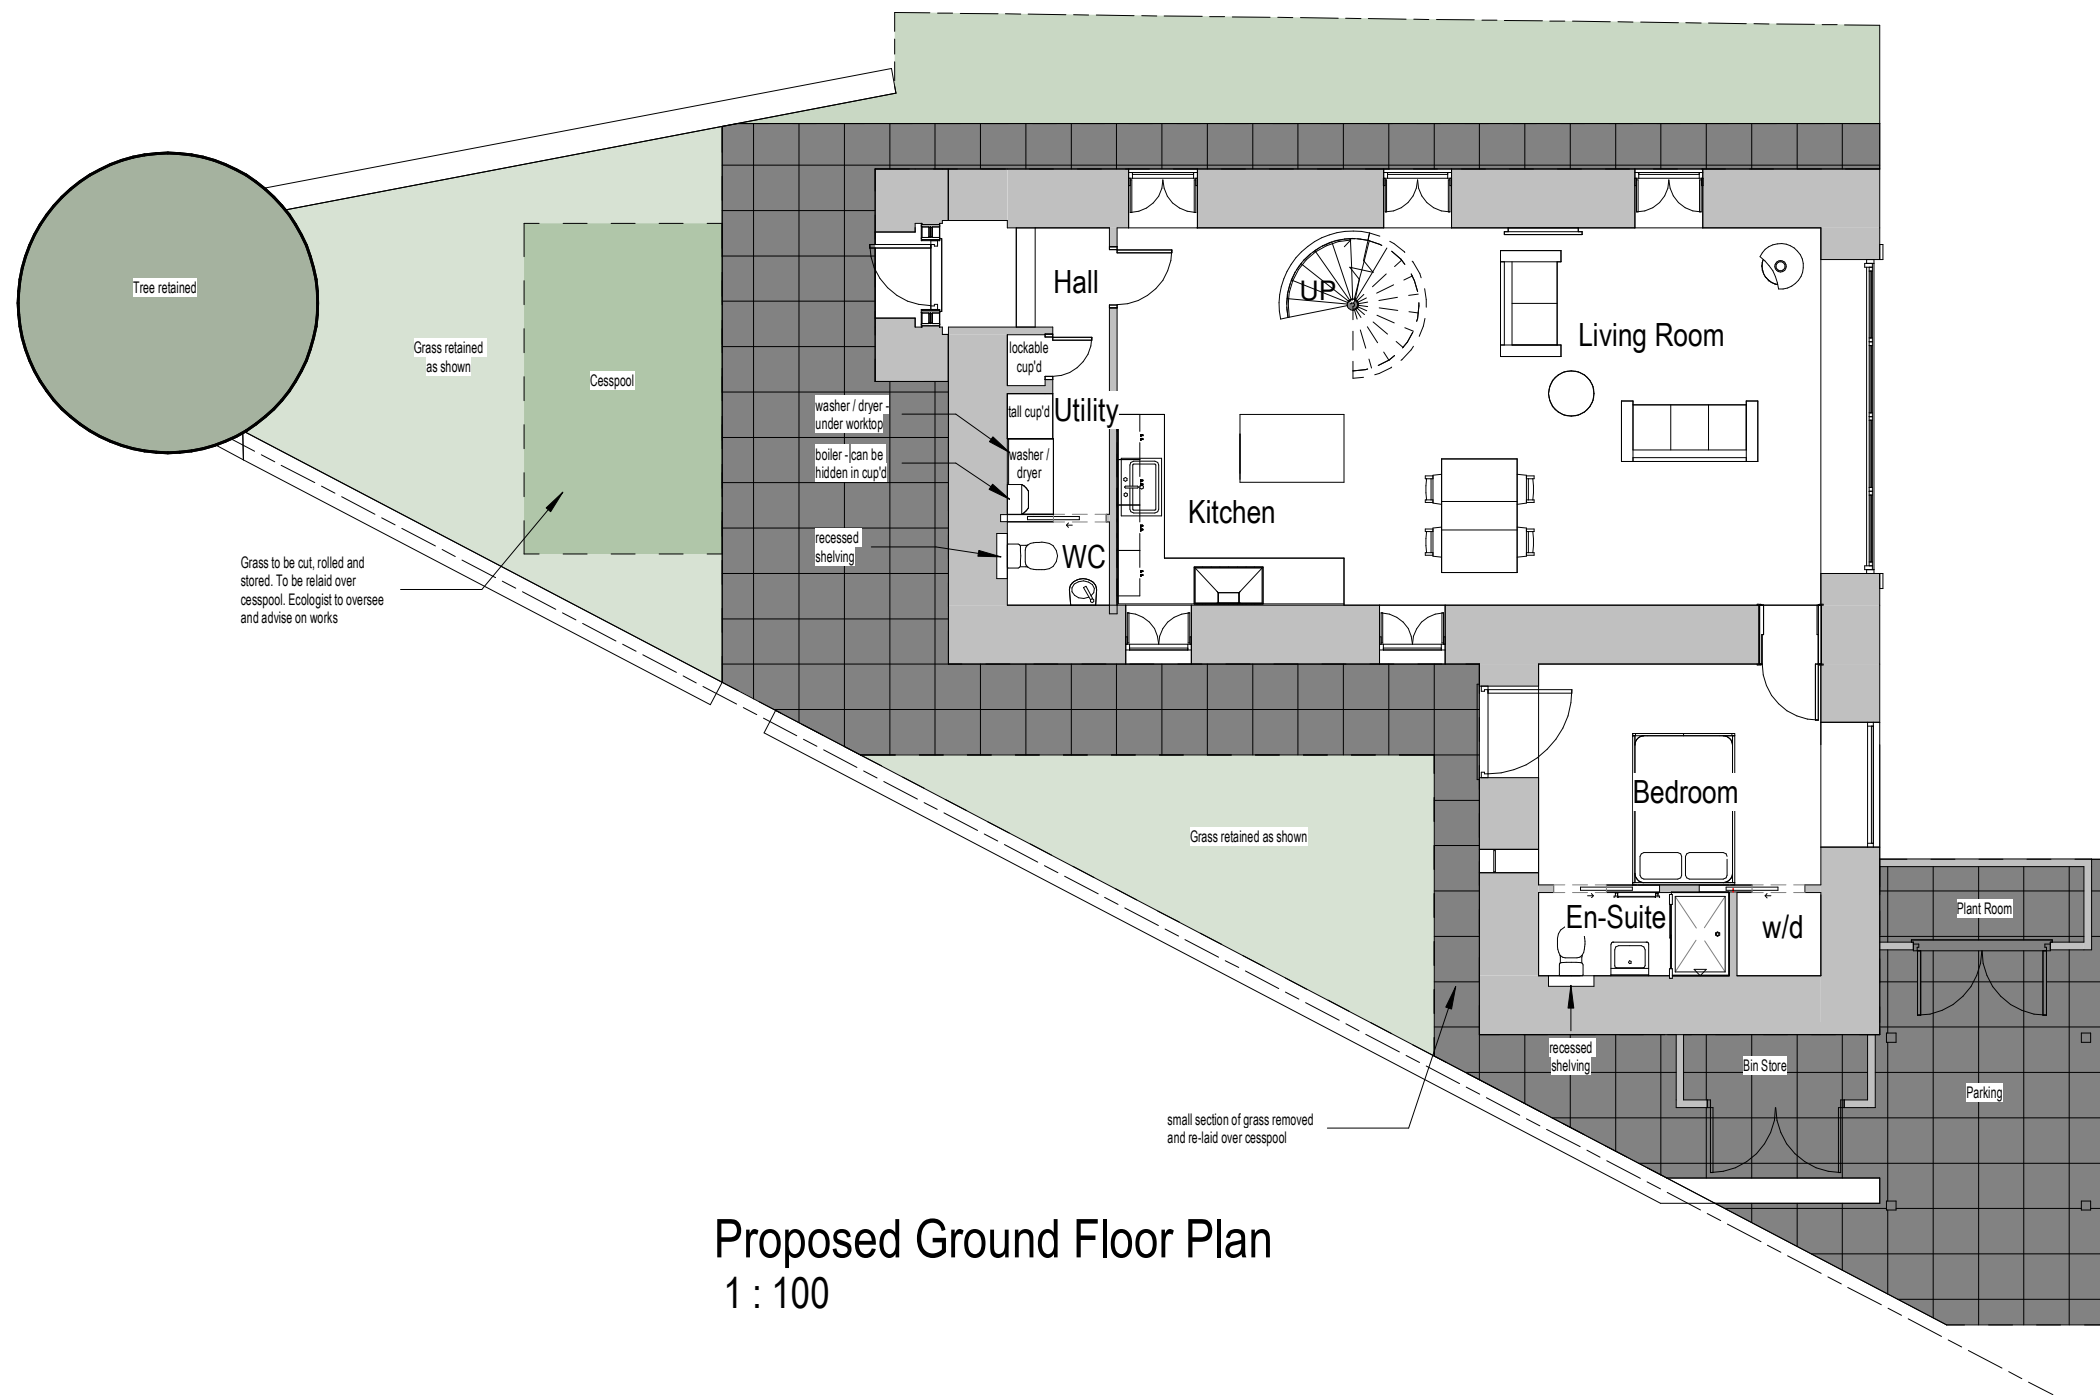


Proposed Ground Floor Plan
1 : 100

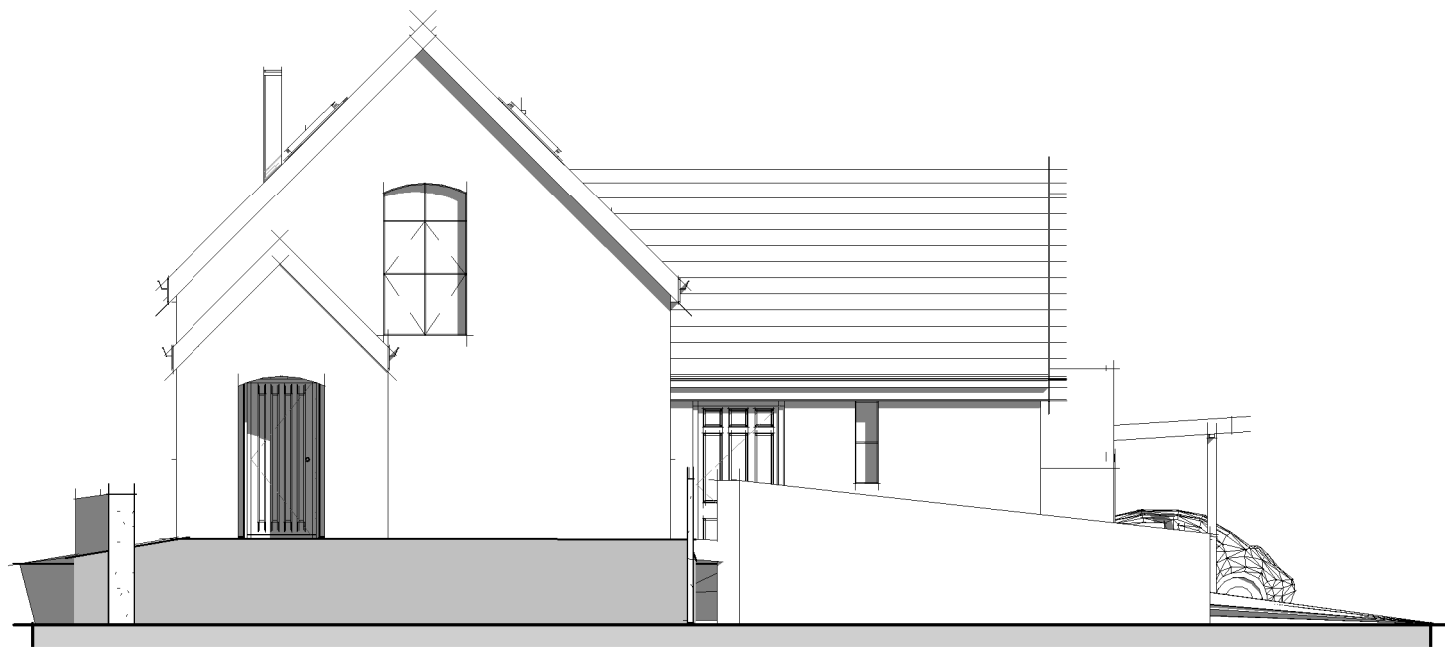

Proposed Front Elevation
1 : 100

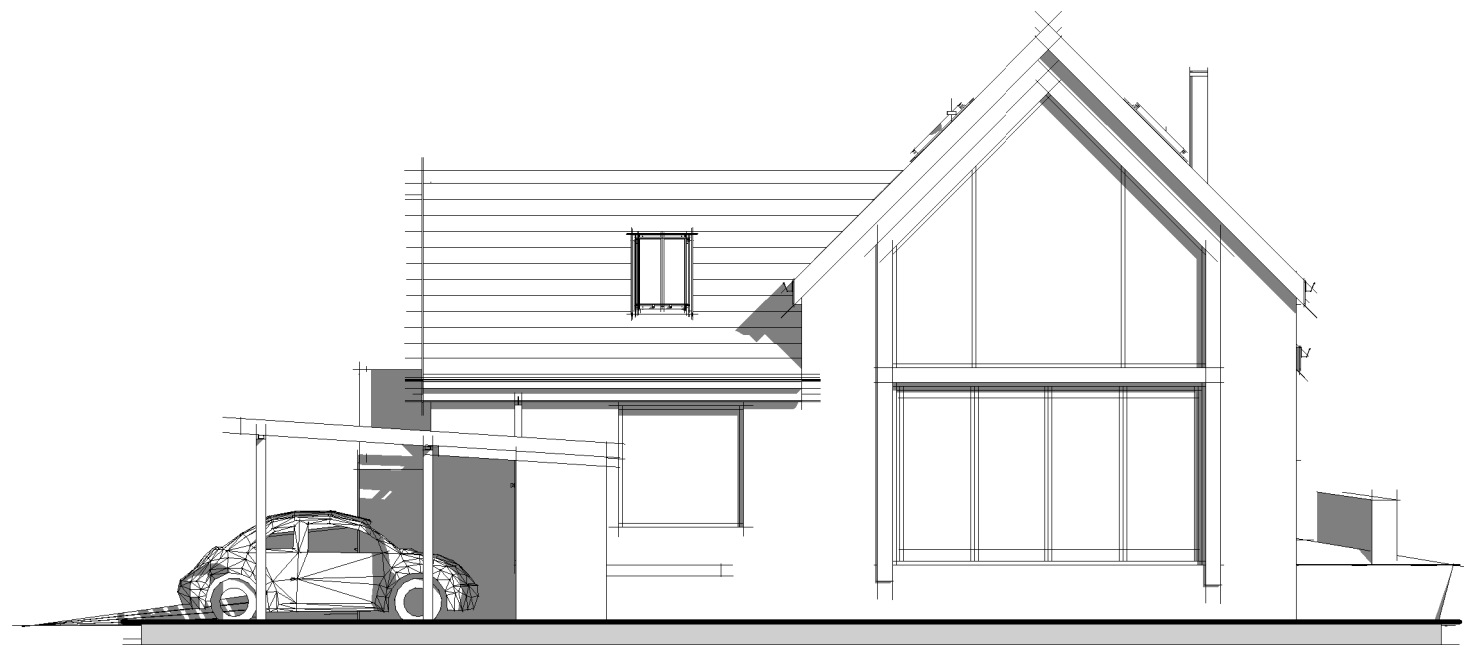

Proposed Rear Elevation
1 : 100

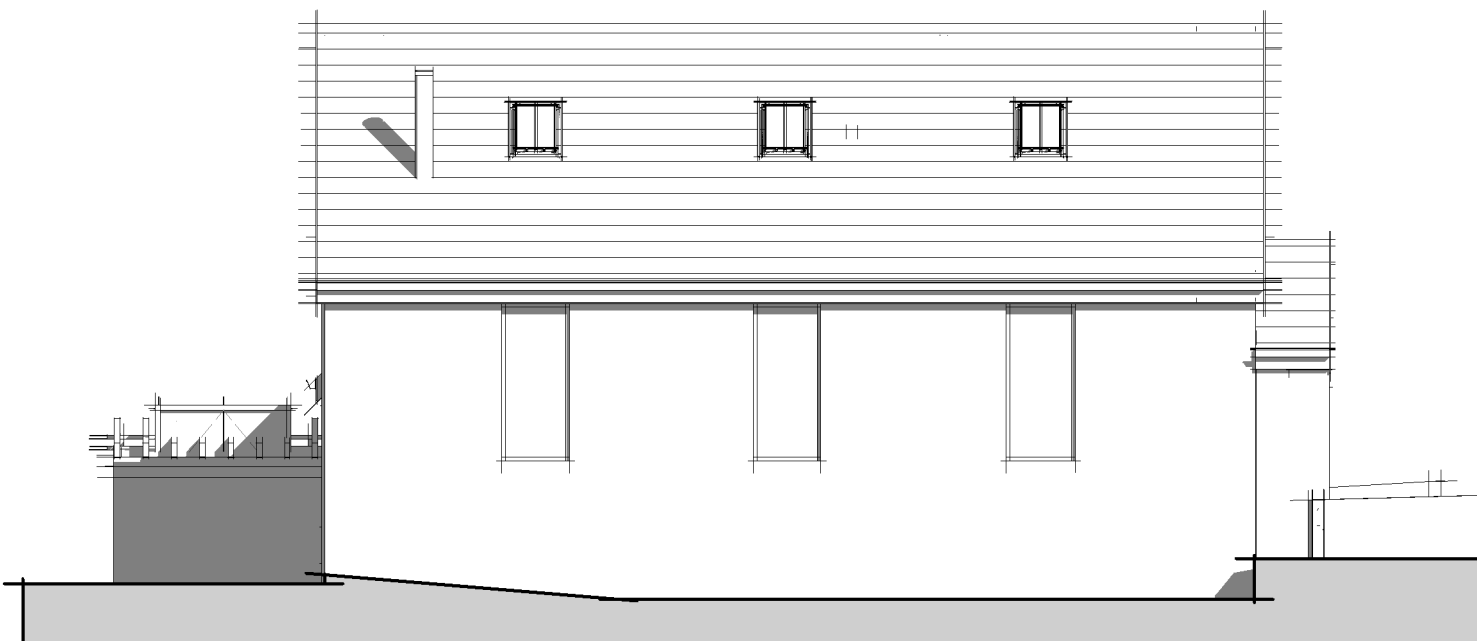


Proposed Side Elevation 1
1 : 100



Proposed Side Elevation 2
1 : 100



3D Front

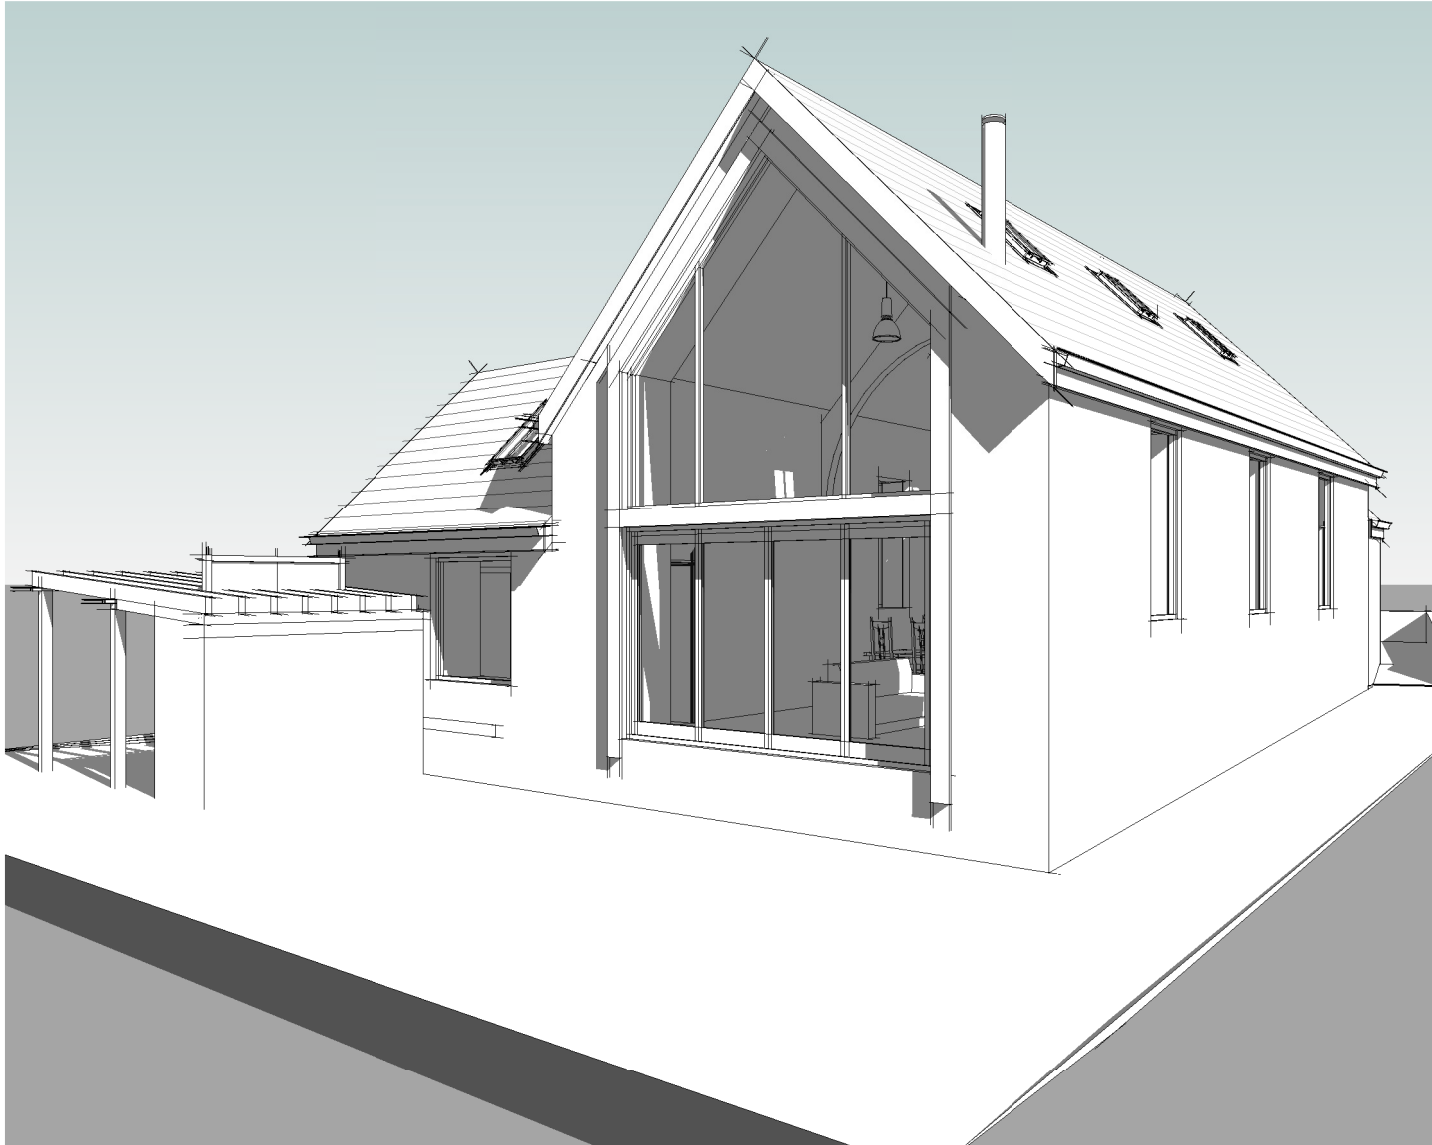

3D Rear

P6	Amendments	06/08/2018
P5	Amendments	06/08/2018
P4	Planning Application	27/07/2018
P3	Amendments	12/06/2018
P2	Planning Submission	23/04/2018
P1	Client Comments	20/04/2018

REV.	DESCRIPTION	(DRAWN BY)	CHECKED BY	APPROVED BY	DATE
RBA	PLAN OF WORK	2013	WORKSTAGE	LEVEL OF MODEL DEFINITION (LdD)	

PURPOSE OF ISSUE - SUITABLE FOR ...	BS1192 +A1 2015
Planning Submission	STATUS

lawray architects
penseiri

CARDIFF 029 2052 8140
LONDON 0207 138 3560
WREXHAM 01978 357 887

www.lawray.co.uk

CLIENT
Mr & Mrs B Magill

PROJECT TITLE
1827 Capel Saron, Nantyr

DRAWING TITLE
Proposed Plans & Elevations

PROJECT No 1837 SCALE @ A1 1 : 100

DRAWING No	PROJECT	ORIGINATOR	VOLUME	LEVEL	TYPE	ROLE	CLASSNUMBER	REVISION
1837/001	SCN-LAW-X-X-DFF-	AR-060101	P6					

DO NOT SCALE Any discrepancy or query concerning this drawing should be referred to the Architect. Copyright © LAWRA Y LIMITED. Registered Office: Greenmeadow Springs, 1 Cae Gwynedd, Tonypandy, CARDIFF CF15 7AB. Reg. Co. No. 2724178. VAT Reg. No. 134 2148 06.