


- SITE LAYOUT KEY
- APPLICATION SITE BOUNDARY
  - PROPOSED STORE
  - PROPOSED LANDSCAPED AREAS  
REFER TO DRAWING NO. 16055  
AD 116 LANDSCAPE DESIGN
  - PROPOSED DRIVERS  
ACCESS STEPS
  - FOOTPATHS
  - DISABLED PARKING
  - PARENT AND CHILD PARKING
  - CYCLE PARKING
  - ZEBRA CROSSING WITH  
TACTILE PAVING
  - HGV WHEEL GUIDES
  - TROLLEY BAY

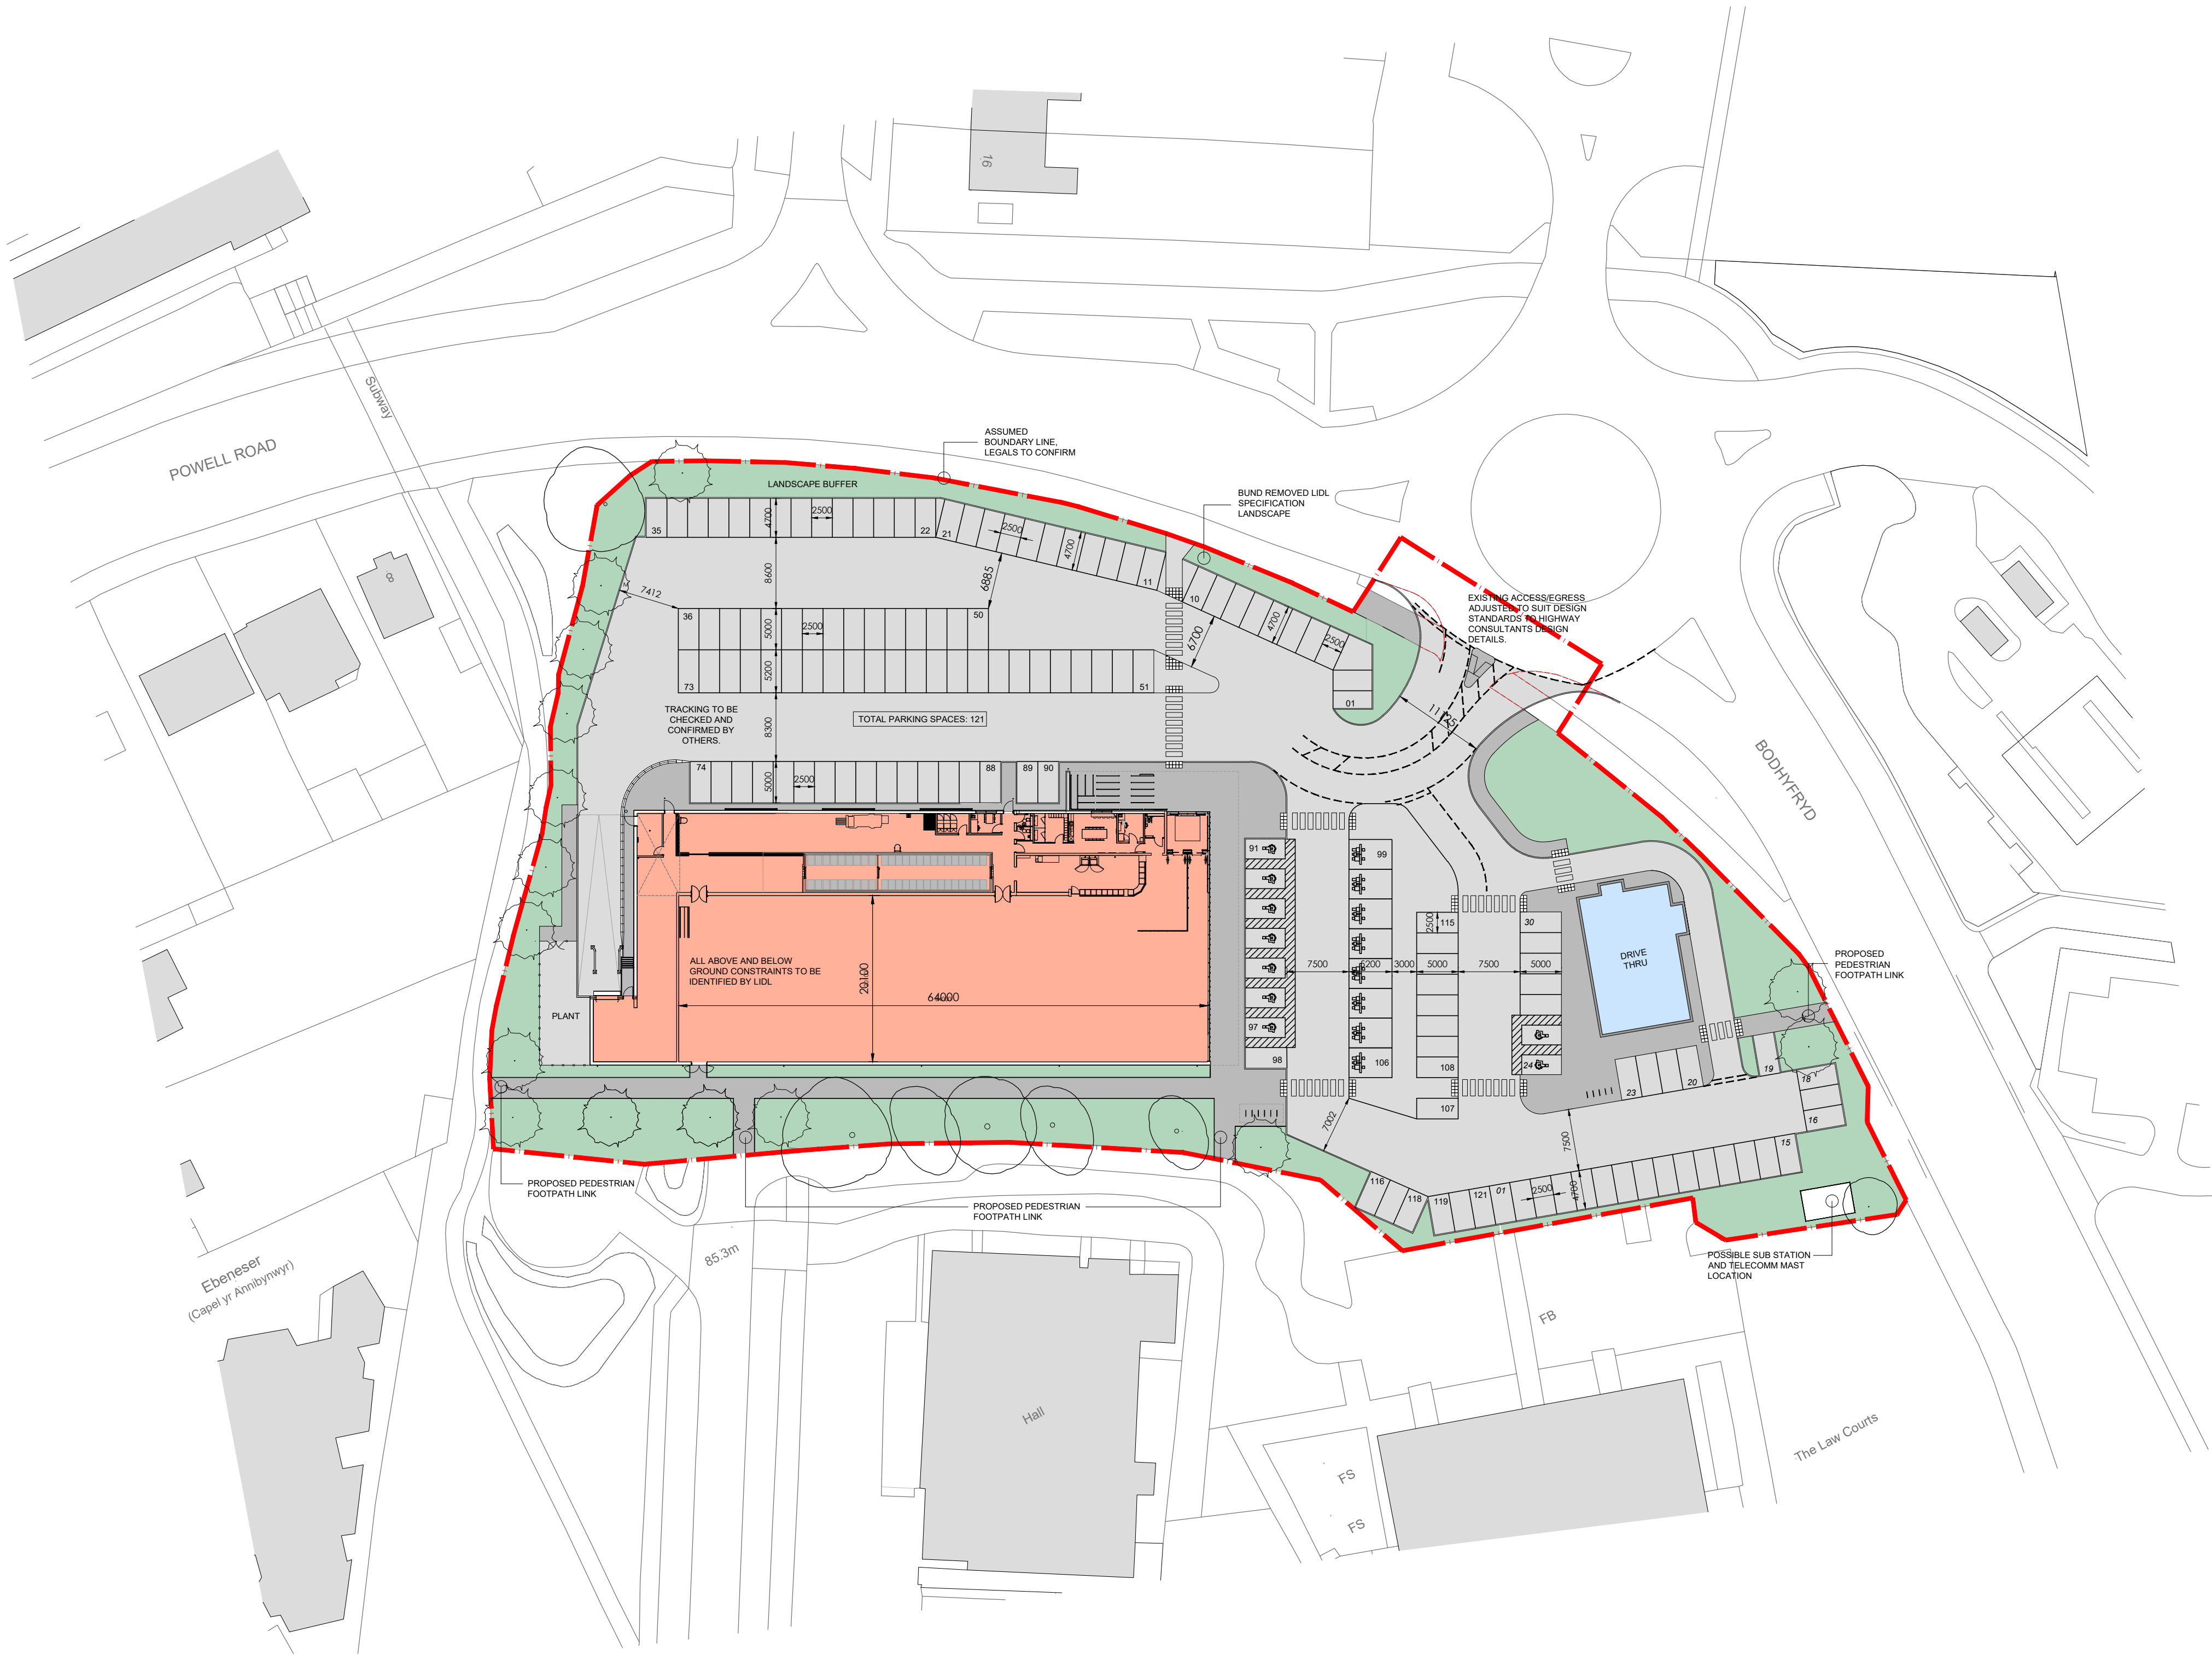

| SCHEDULE                           |                |
|------------------------------------|----------------|
| 5 Aisle Store with 90° Entrance    |                |
| Ancillary                          | 245 m²         |
| Warehouse                          | 555 m²         |
| Sales Area                         | 1325 m²        |
| GF GIA                             | 2125m²         |
| GF GEA                             | 2206 m²        |
| Total Site Area Red                | 9044 m²        |
| Total Site Area Blue               | 1930 m²        |
| Combined Site Area Red &Blue       | 10974 m²       |
|                                    |                |
| Lidl Standard Parking Spaces       | 106 no. spaces |
| Lidl Disabled Parking Spaces       | 7 no. spaces   |
| Lidl P&C Parking Spaces            | 8 no. spaces   |
| Lidl Total Parking Spaces          | 121 no. spaces |
|                                    |                |
| Drive Thru Standard Parking Spaces | 28 no. spaces  |
| Drive Thru Disabled Parking Spaces | 2 no. spaces   |
| Drive Thru Total Spaces            | 30 no. spaces  |
|                                    |                |
| Site Overall Total Spaces          | 151 no. spaces |
|                                    |                |
| Trolley Bay                        | 1 no. bay      |

| Rev        | Date | Description | Revised by | Checked by |
|------------|------|-------------|------------|------------|
| Amendments |      |             |            |            |

STATUS: PLANNING

Client  
LIDL UK GMBH - RUNCORN, WA7 1SE

Project  
BODHYFRYD, WREXHAM

Title  
PROPOSED SITE PLAN

Job No. 16055  
Drawing No. AD 110  
Drawn by SEN  
Checked by SPN  
Date JUNE 2018  
Scale 1:500  
Sheet A1



One Design Architectural Services Ltd  
Unit 1, Merchants Quay,  
Phase II, Ashley Lane, Shipley  
West Yorkshire, BD17 7DB  
01274 591188  
www.onedesignarchs.com  
mail@onedesignarchs.com

Registered in England and Wales Co No. 8355643

ONE DESIGN  
ARCHITECTURAL SERVICES