
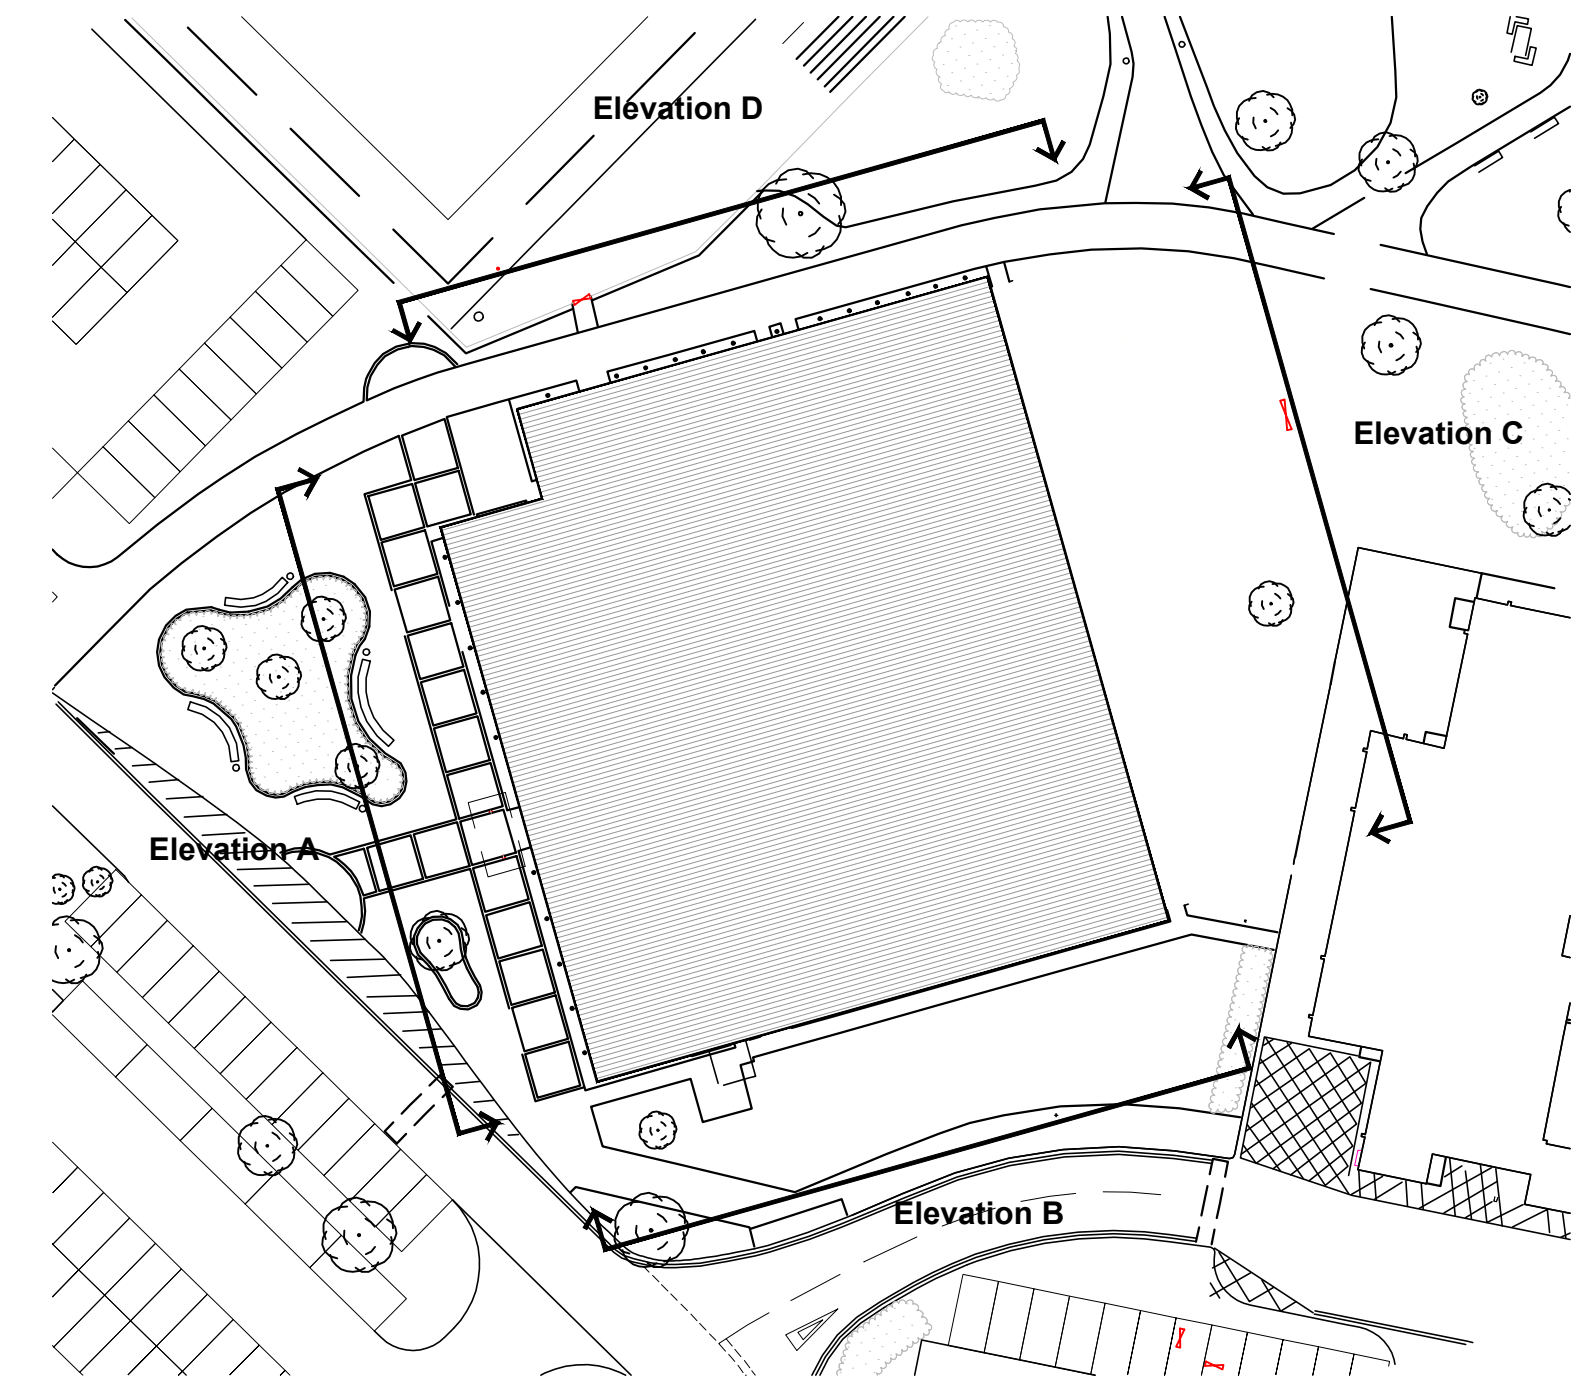
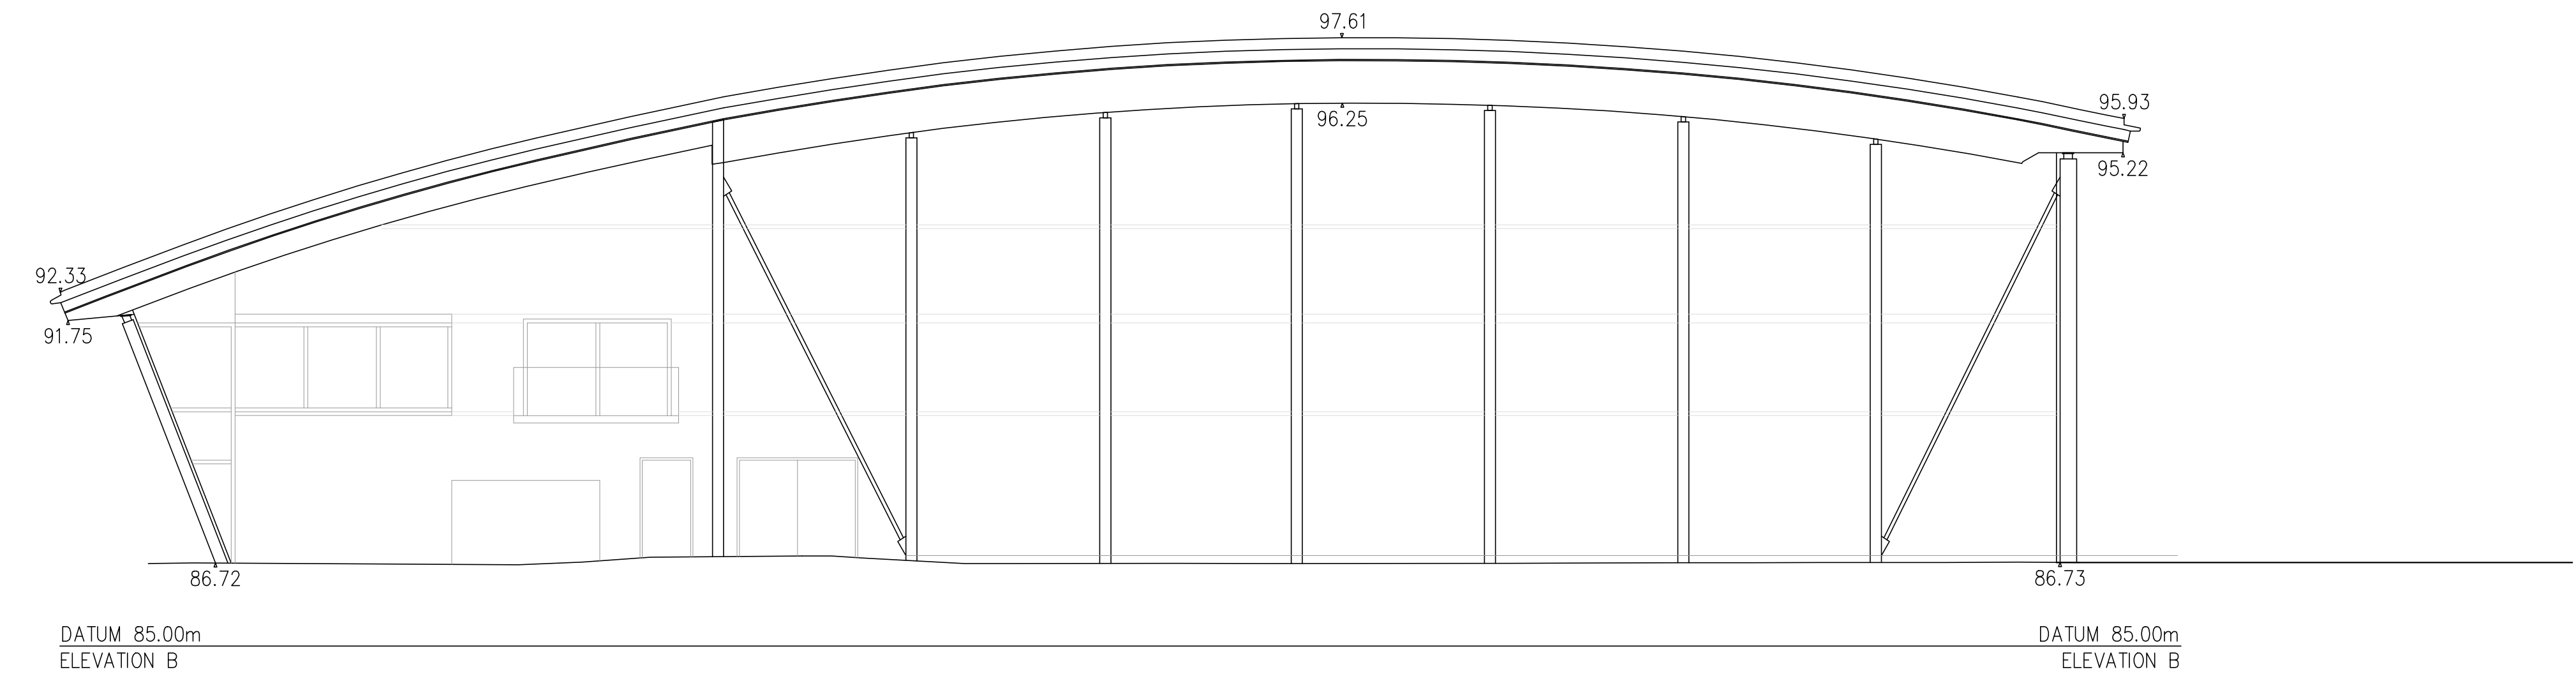


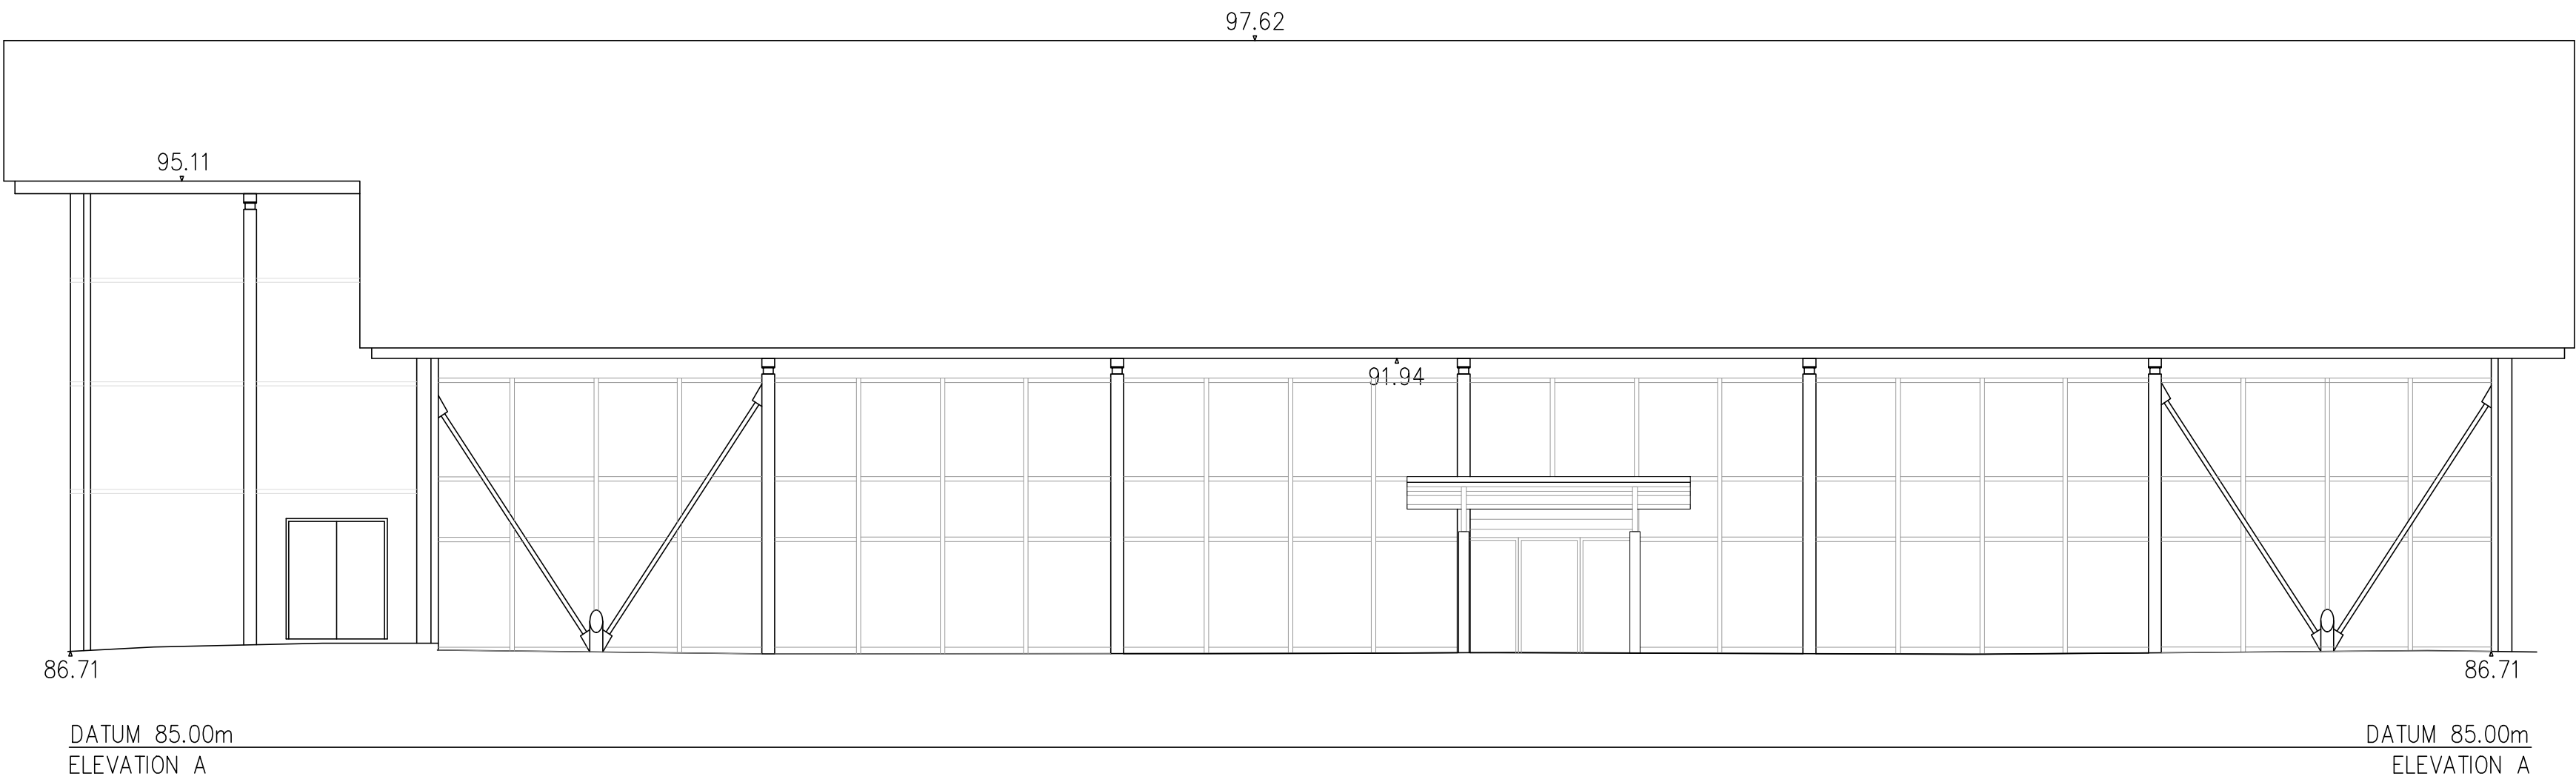

GENERAL NOTES:

DAY Architectural Ltd accepts no responsibility for any costs, losses or claims whatsoever arising from these drawings, specifications and related documents unless there is full compliance with the Client or any unauthorised user of the following:

1.

All boundaries, dimensions and levels are to be checked on site before construction and any discrepancies reported to the Architect / Designer.

2.

Partial Service: Any discrepancies with site or other information is to be advised to the Architect / Designer and direction and / or approval is to be sought before the implementation of the detail.

3.

Block and site plans are reproduced under license from the Ordnance Survey.

4.

Do not scale this drawing.

5.

For the purpose of coordination, all relevant parties must check this information prior to implementation and report any discrepancies to the Architect / Designer.

DRAWING NOTES:

STATUS

REVISION

DATE

CLIENT

Wrexham Glyndwr University

PROJECT

Campus 2025
Sports Hall Extension- Human
Performance Centre

DRAWING

Sports Hall Existing Elevations
A + B

SCALE

1:100

PAPER SIZE

A1

DATE

15/06/2018

DRAWN BY

--

DRAWING No.

AE-100-001

REVISION

P1

PROJECT No.

531-17-7

DRAWING STATUS

PLANNING

Information contained on this drawing is the sole copyright of
DAY Architectural Ltd. and is not to be reproduced without their permission.

DAY ARCHITECTURAL LTD.

61 BURLINGTON STREET

ELDONIAN VILLAGE

LIVERPOOL

L3 6LG

0151 203 9703, info@day-architectural.com, www.day-architectural.com

LIVERPOOL

MANCHESTER