




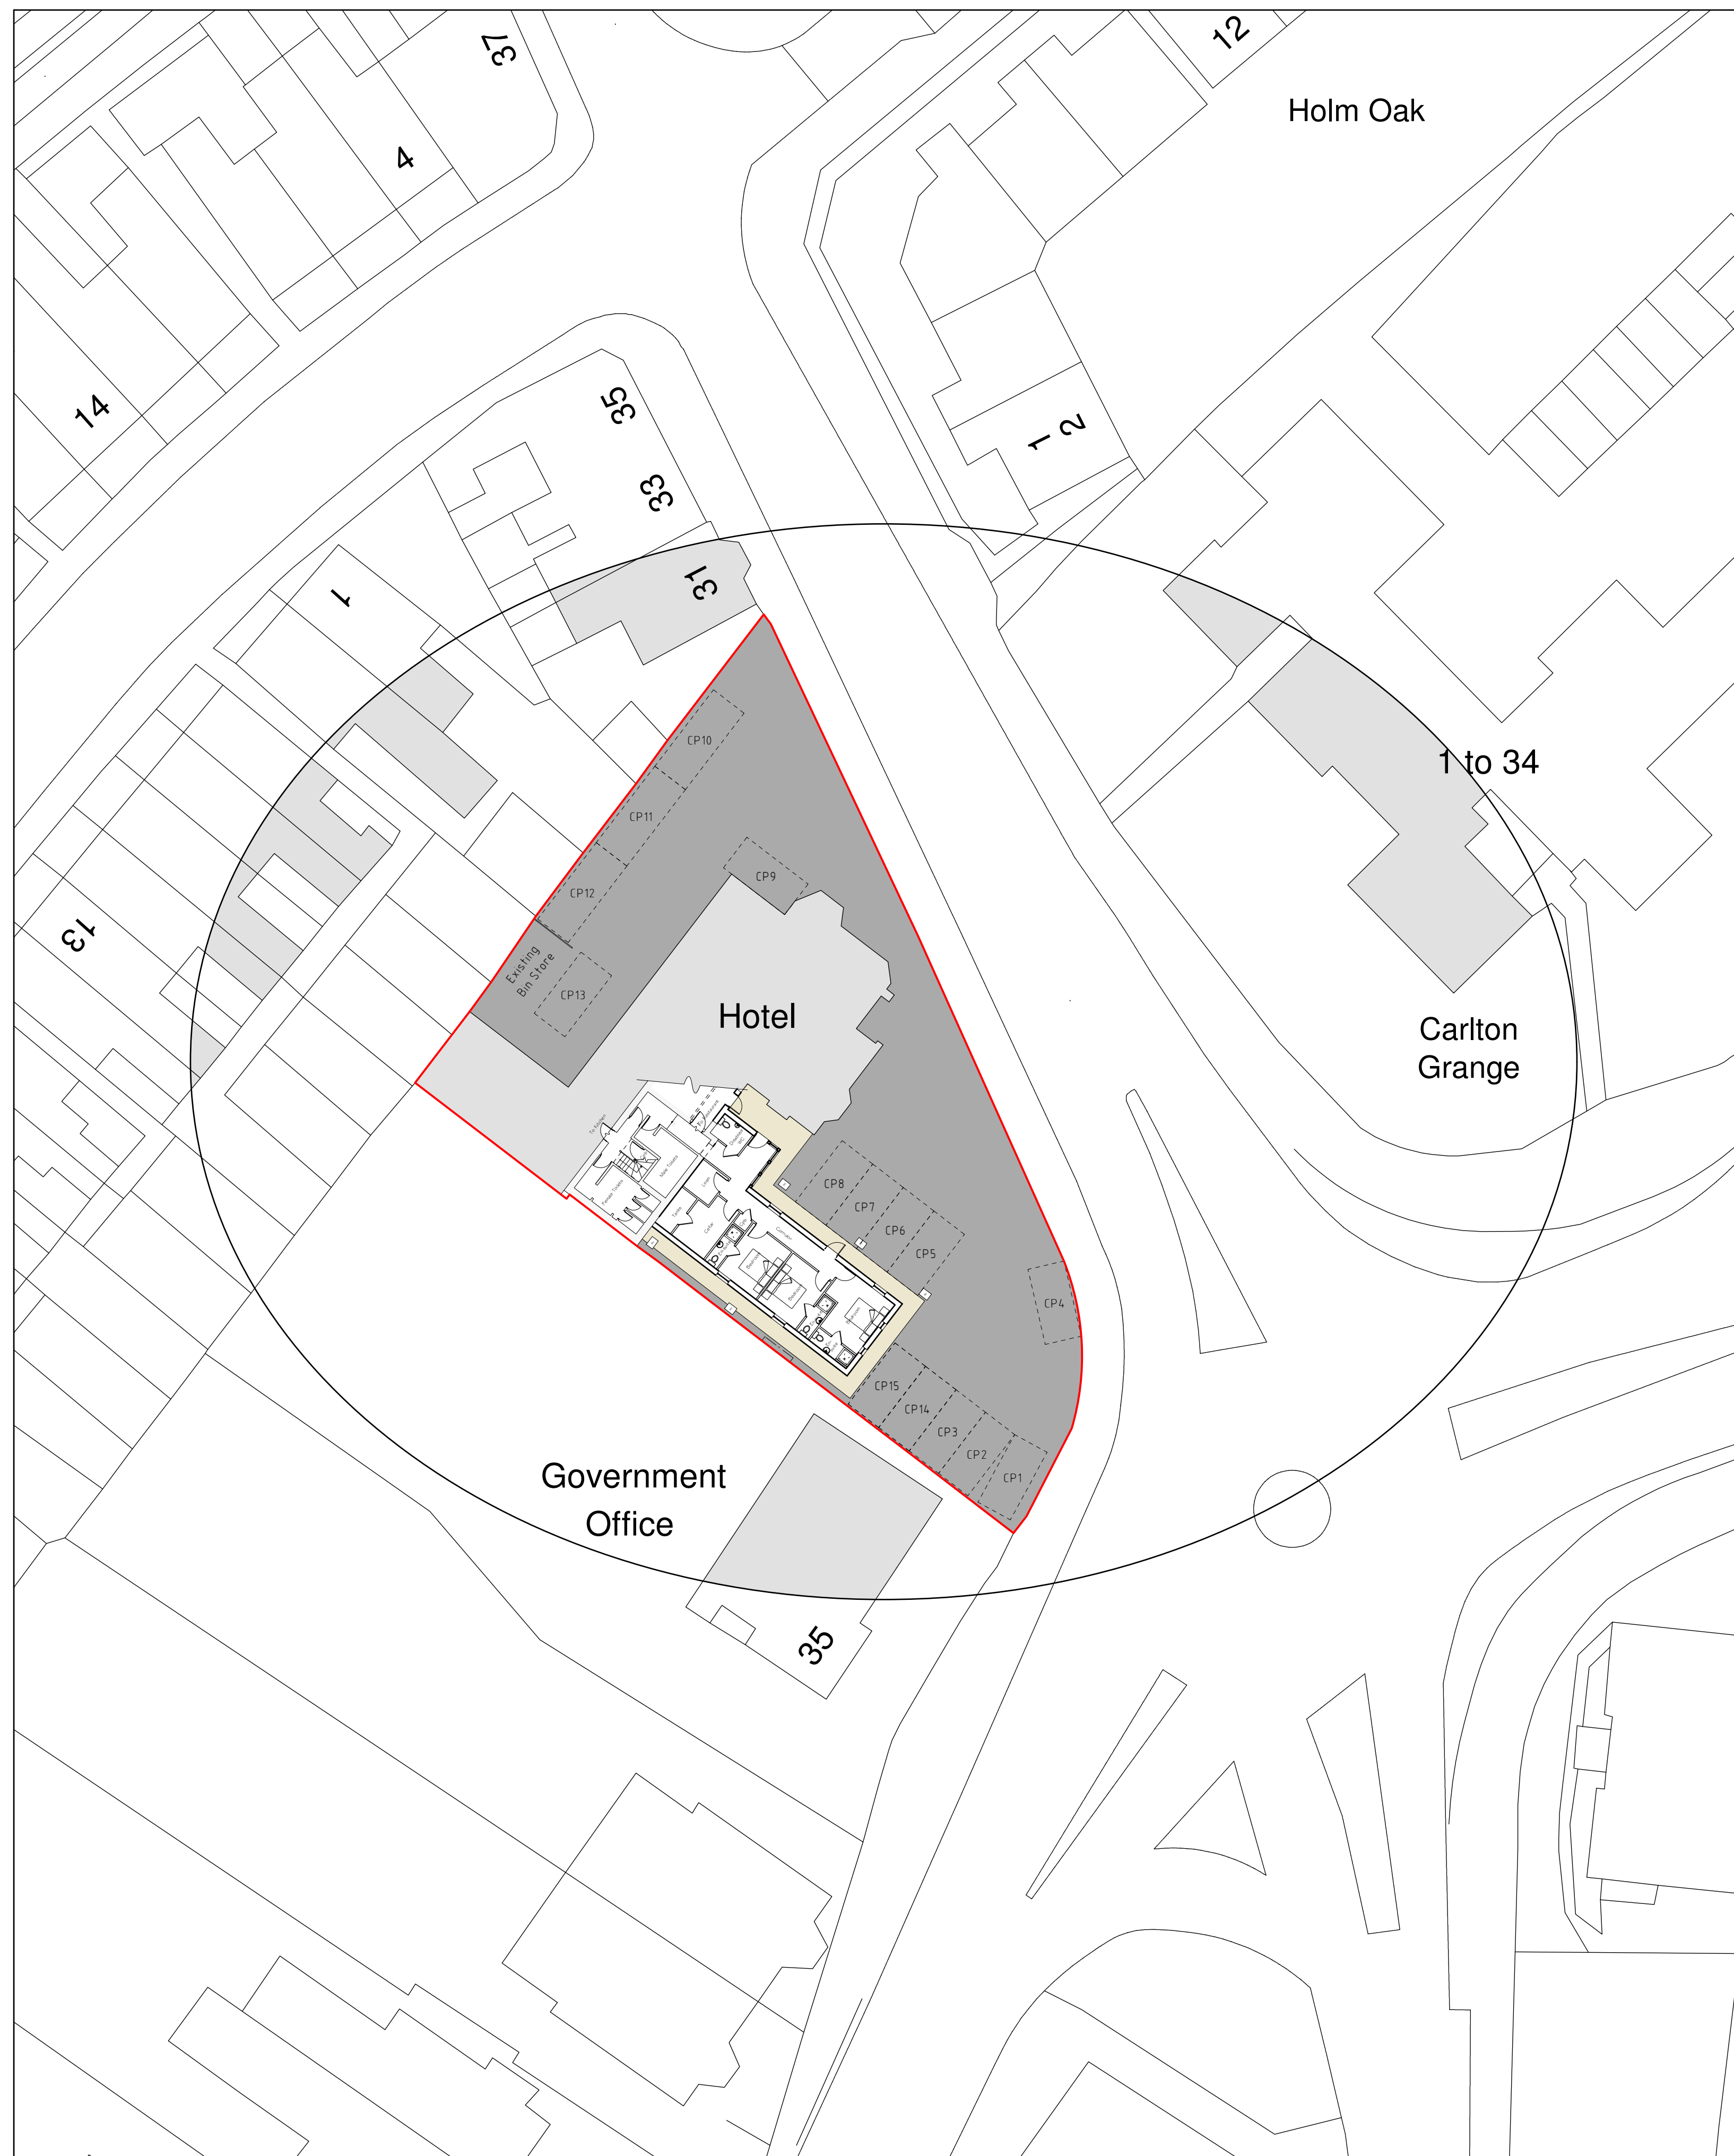

Site Plan 1:250

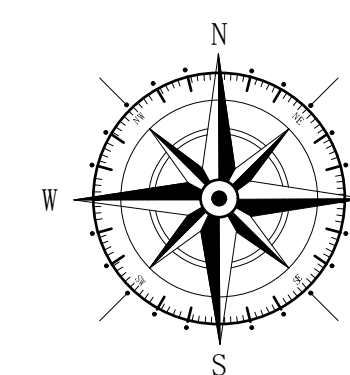

Location Plan 1:1250

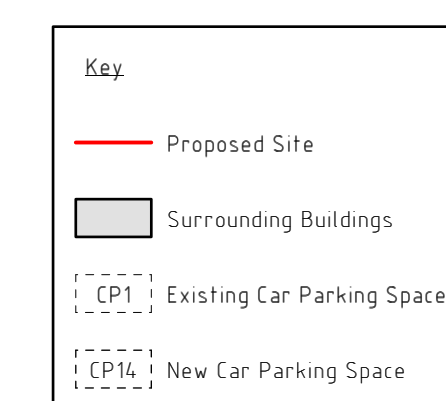

HARDS TANDING

Car parking area to remain unaltered as far as possible. Where new hardstanding is required, parking area to be formed with tarmacadam finish to provide good quality surface, to satisfaction of the Local Authority and client. Car parking spaces to be denoted by brickwork setts to clients discretion.

Pathways surrounding the units to be formed concrete paving slabs. Paved areas to be laid with slight fall away from buildings to discharge surface water into aco drains.

BOUNDARY TREATMENTS

Existing boundaries to remain as existing.

B	09/18	Planning Amends	S M E
A	09/18	Planning Amends	S M E
Rev	Date	Detail	Initial

Project:
Proposed alterations at
The Lemon Tree
Wrexham
LL11 2LP

Title:	Scale: (A1)
Site Plan &	1:250 &
Location Plan	1:1250

Drawn By:	Date:
S M Eltham	July 2018

Drawing No: LL070/004	Sheet: of
--------------------------	----------------

blueprint
architectural services



Office 3K4,
Redwither Business Tower,
Wrexham. LL13 9XT
Tel: 01978 356500
www.blueprintarchitectural.com
© copyright all rights reserved