



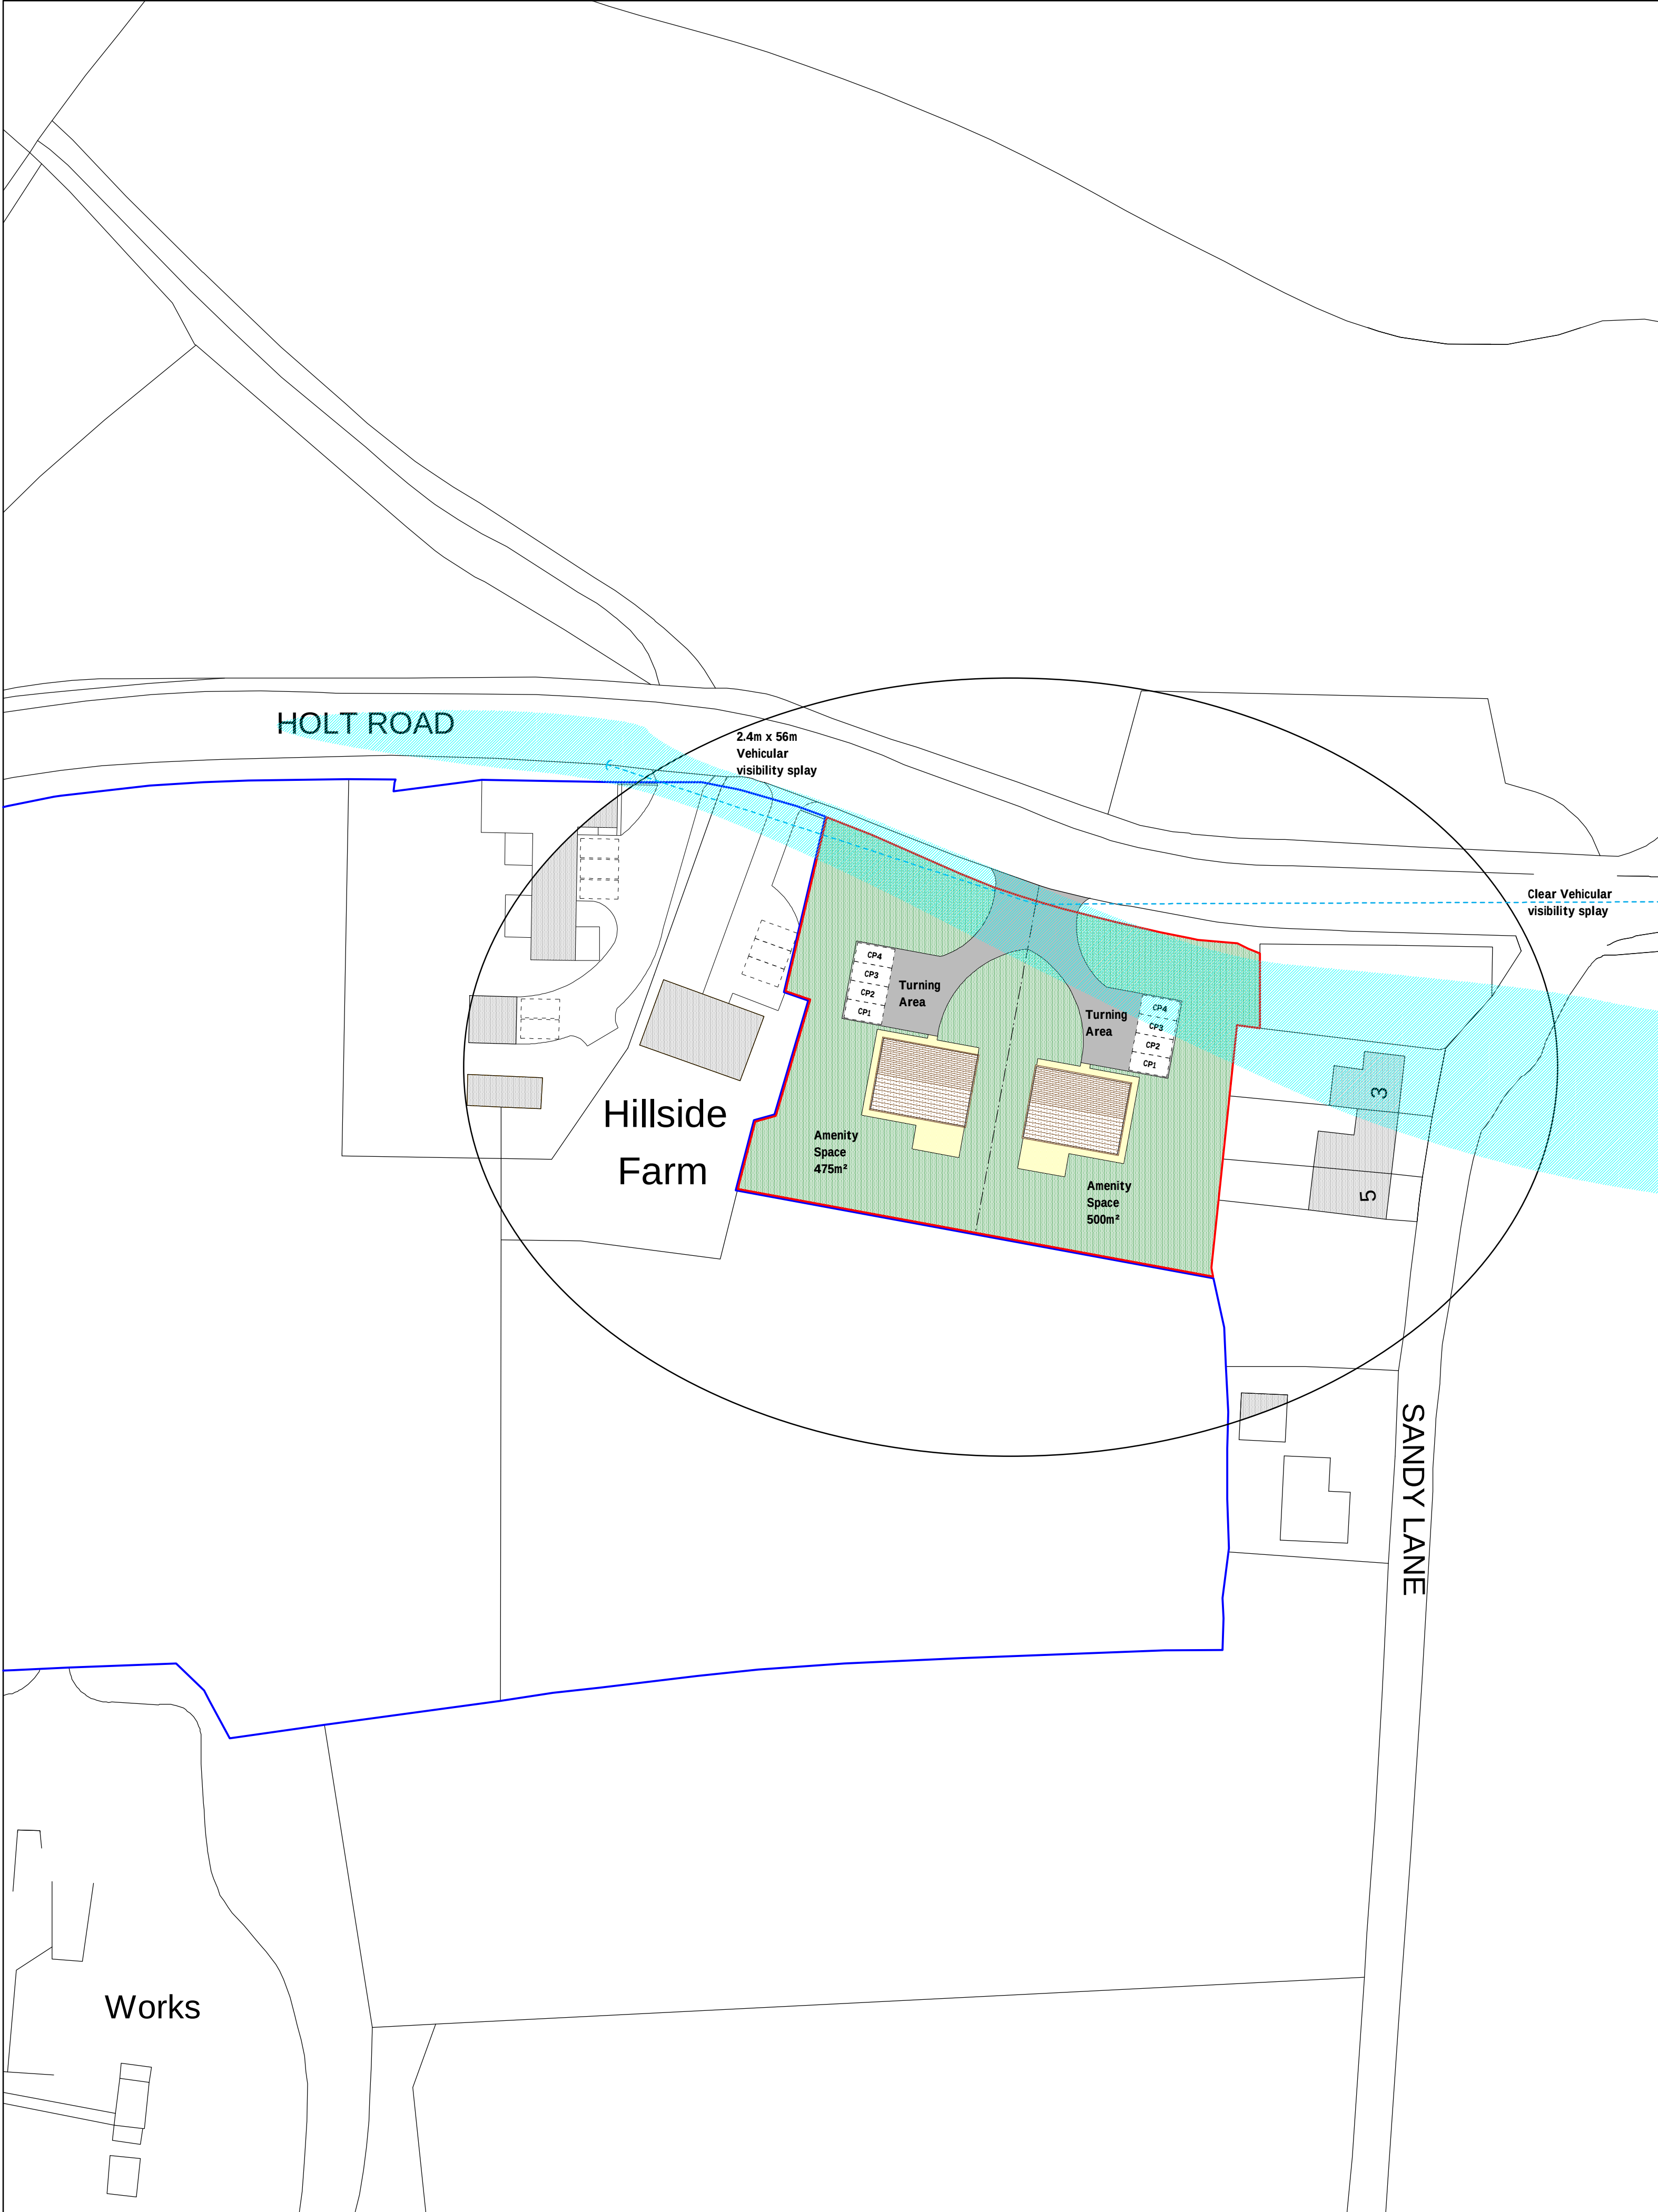


Site Plan 1:500

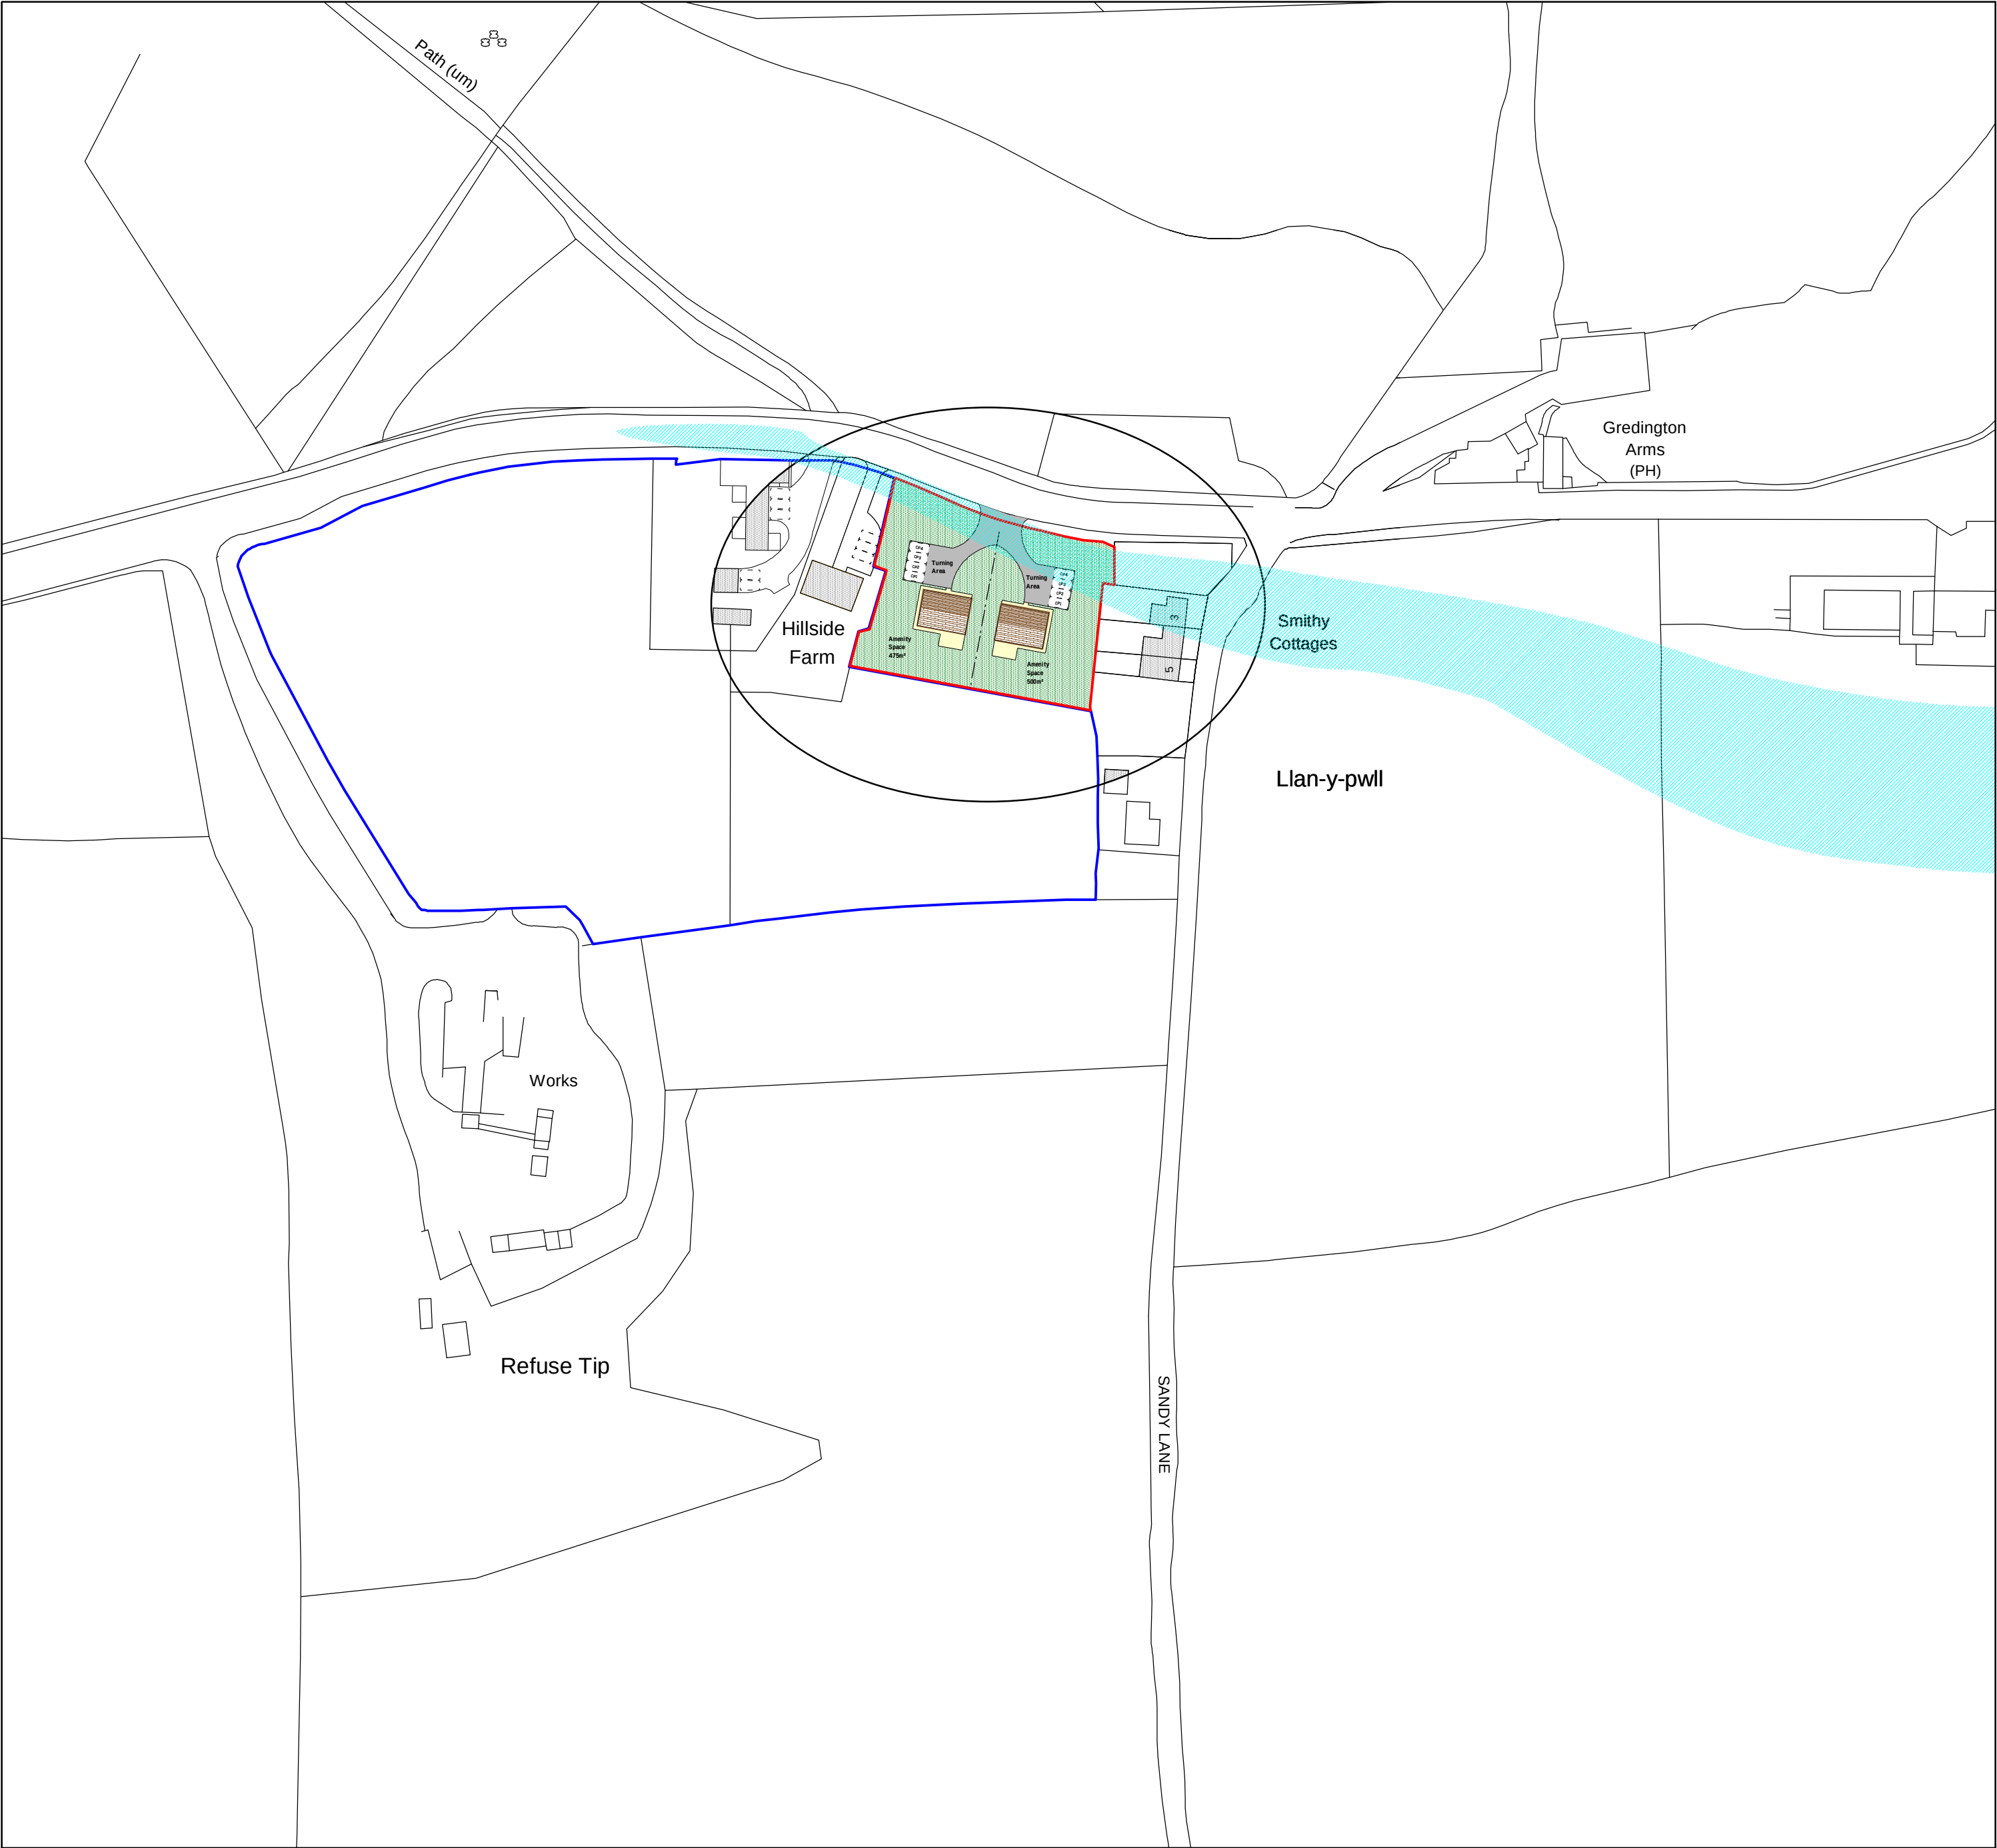

Location Plan 1:1250

Key	
—	Proposed Site
—	Land in our clients ownership
	Surrounding Buildings
	Flood Risk area

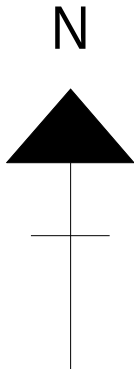

Building Parameter.	Minimum (mm)	Maximum (mm)
Depth	8000	9000
Width	11000	12000
Height	7185	7685

Rev	Date	Detail	Initial
D	07/18	Flood risk area added	D.J.F.
C	07/18	Visibility increased, garages removed	S.I.H.
B	03/17	Building Parameter's added	S.M.E.
A	02/17	Access Amends	D.J.F.

Project: Proposed Development on Land adj to Hillside Farm, Holt Road, Llan-Y-Pwll, Borras, Wrexham. LL13 9SA	
Title: Planning: Site & Location Plan	Scale: (A1) 1:500 & 1:1250
Drawn By: S M Eltham	Date: Jan 2018
Drawing No: J135/002	Sheet: 1 of 1

Office 3K4,
Redwither Business Tower,
Wrexham. LL13 9XT
Tel: 01978 356500
www.blueprintarchitectural.com
© copyright all rights reserved