
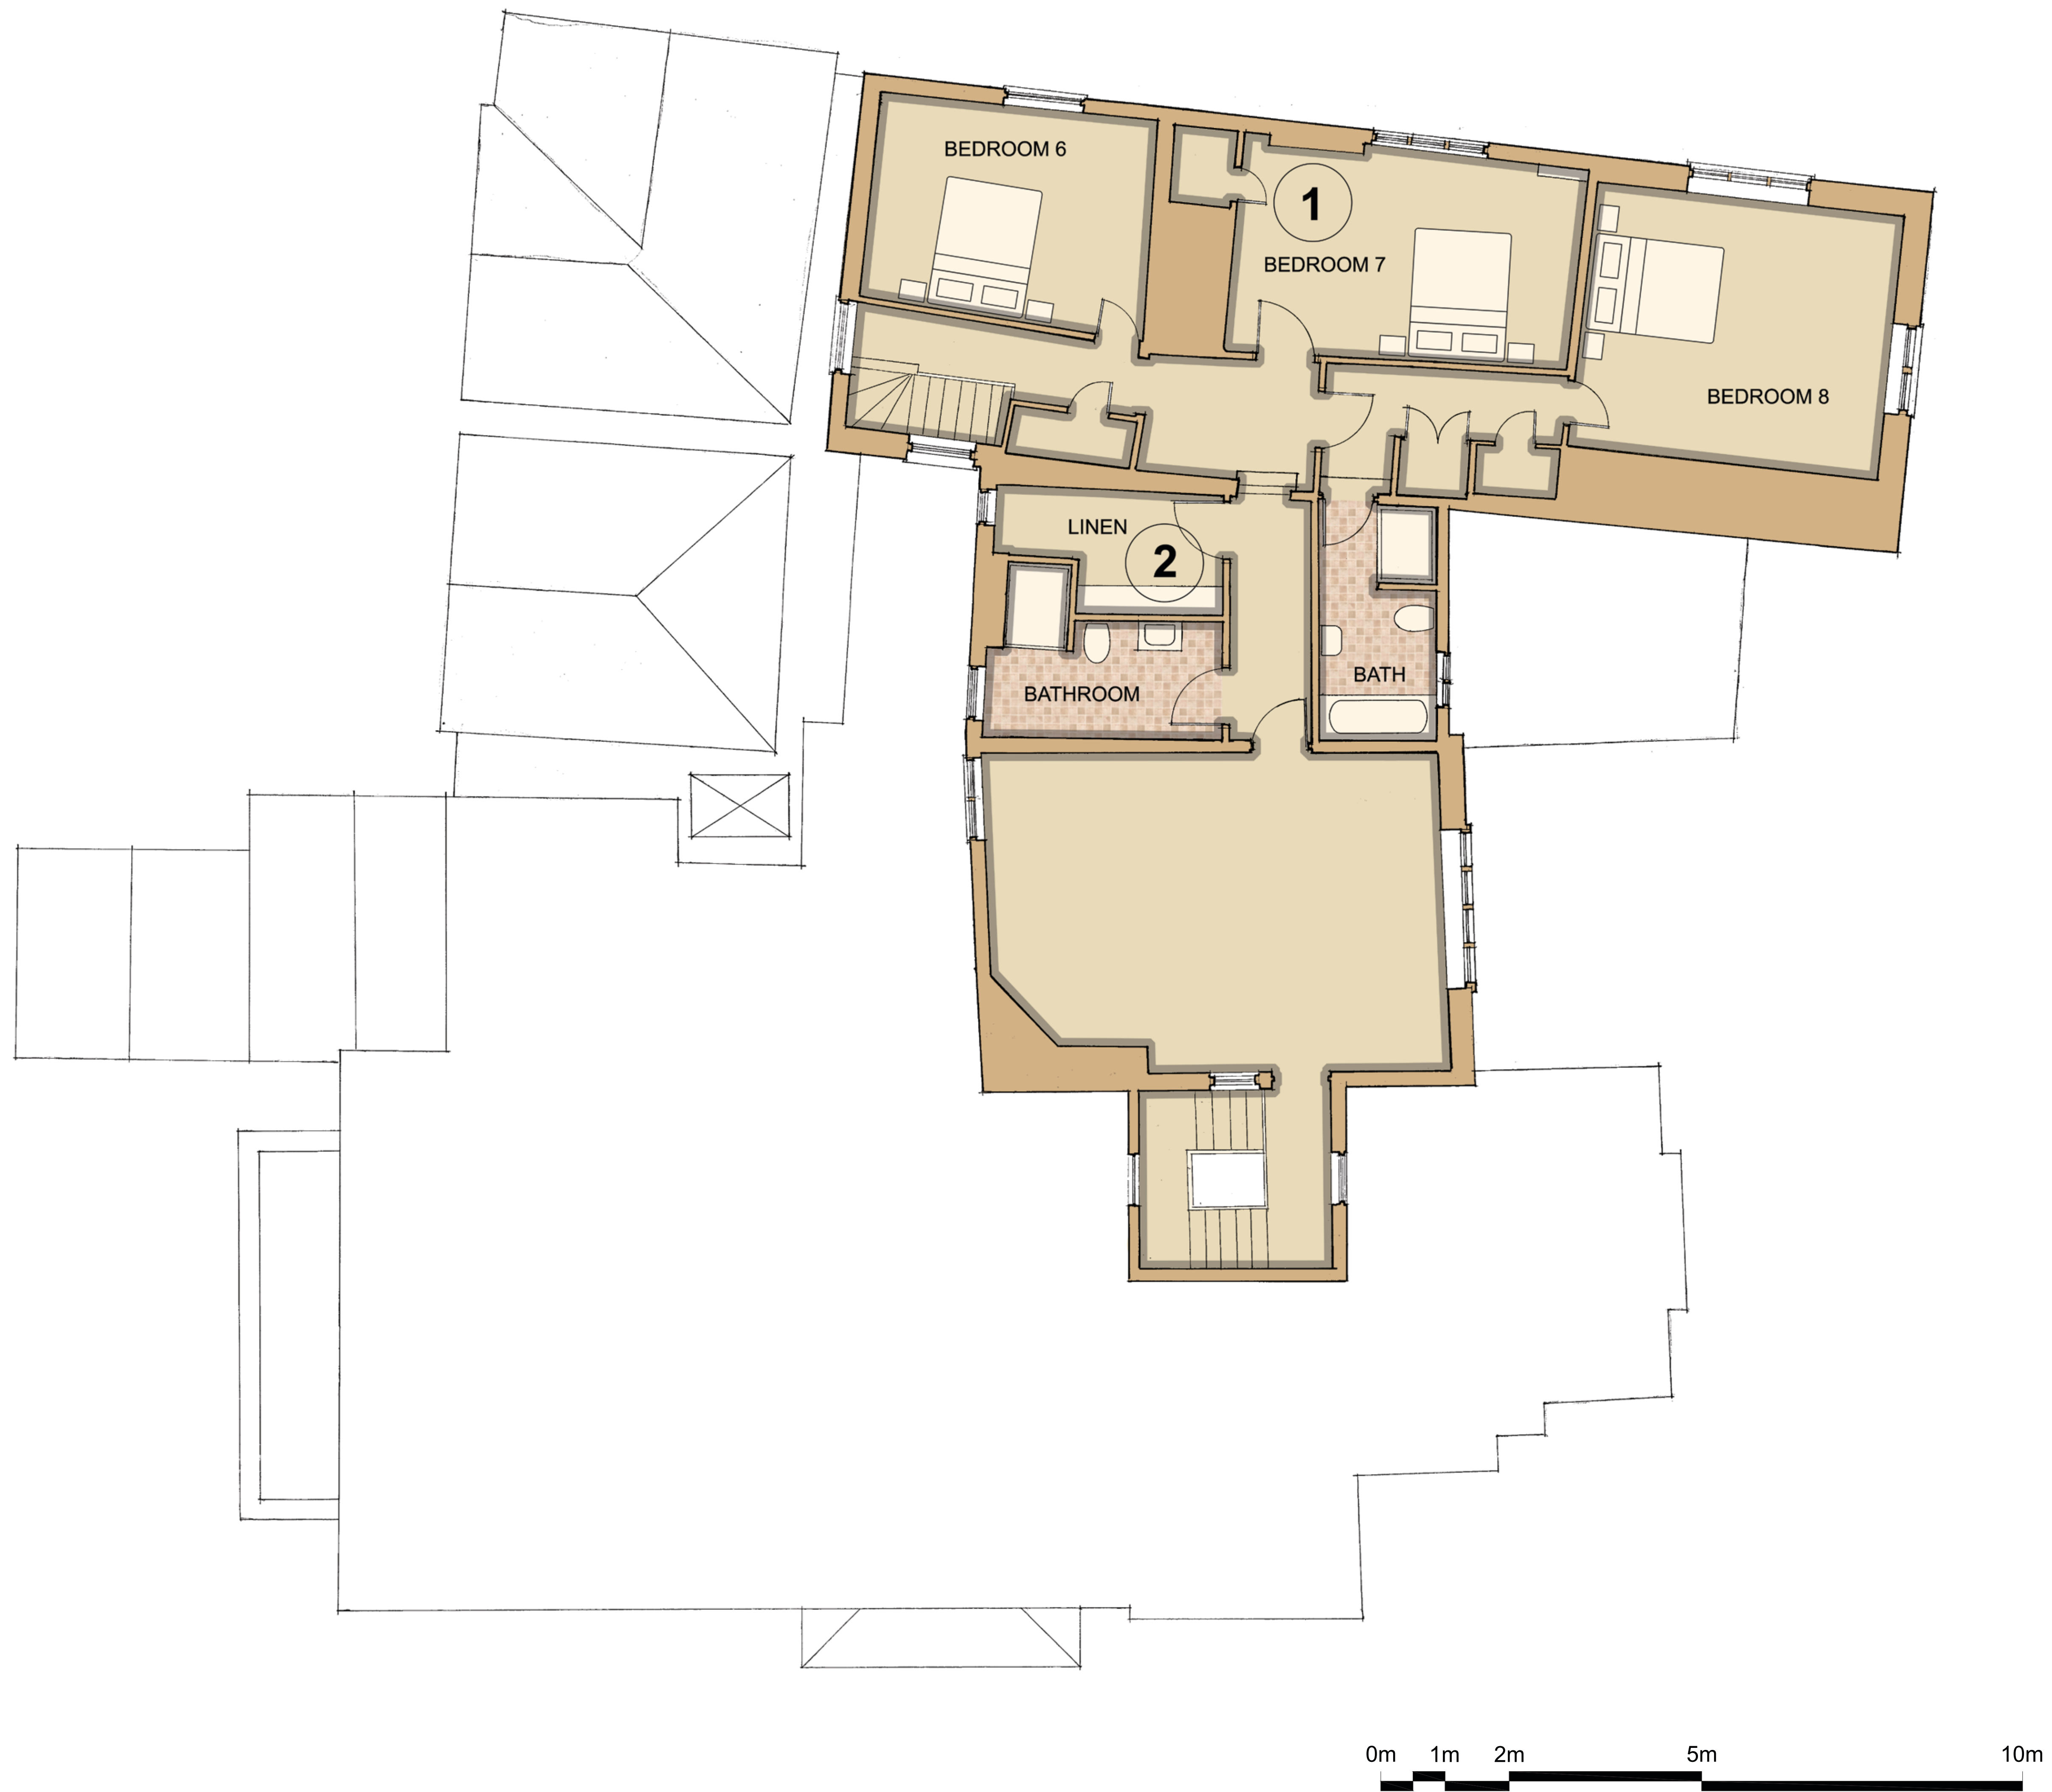


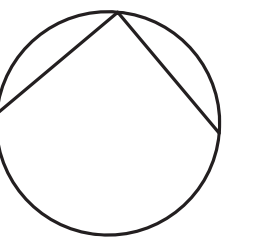

NOTES
Do not scale from this drawing
All measurements to be checked on site

Revision	Description	Date
A	Bathroom amended	11.04.17
B	Layout amended	22.06.17
C	Layout amended	19.04.18
D	Minor amendments	19.06.18
E	Cupboard moved from Bedroom 6 to Bedroom 7	30.08.18

project
KNOLTON HALL

project no.
1046

client
MR AND MRS CHANTLER

drawing
PROPOSED SECOND FLOOR PLAN

drawing no.	revision
23	E

scale	date
1:50@A1	22.02.17

drawn by
GM/AB

MOSS. CO.
LLP.

BROOKSIDE - PLEALEY - SHREWSBURY - SY5 0UY
TEL 01743 792985
E-mail - graham@mosscompany.co.uk