
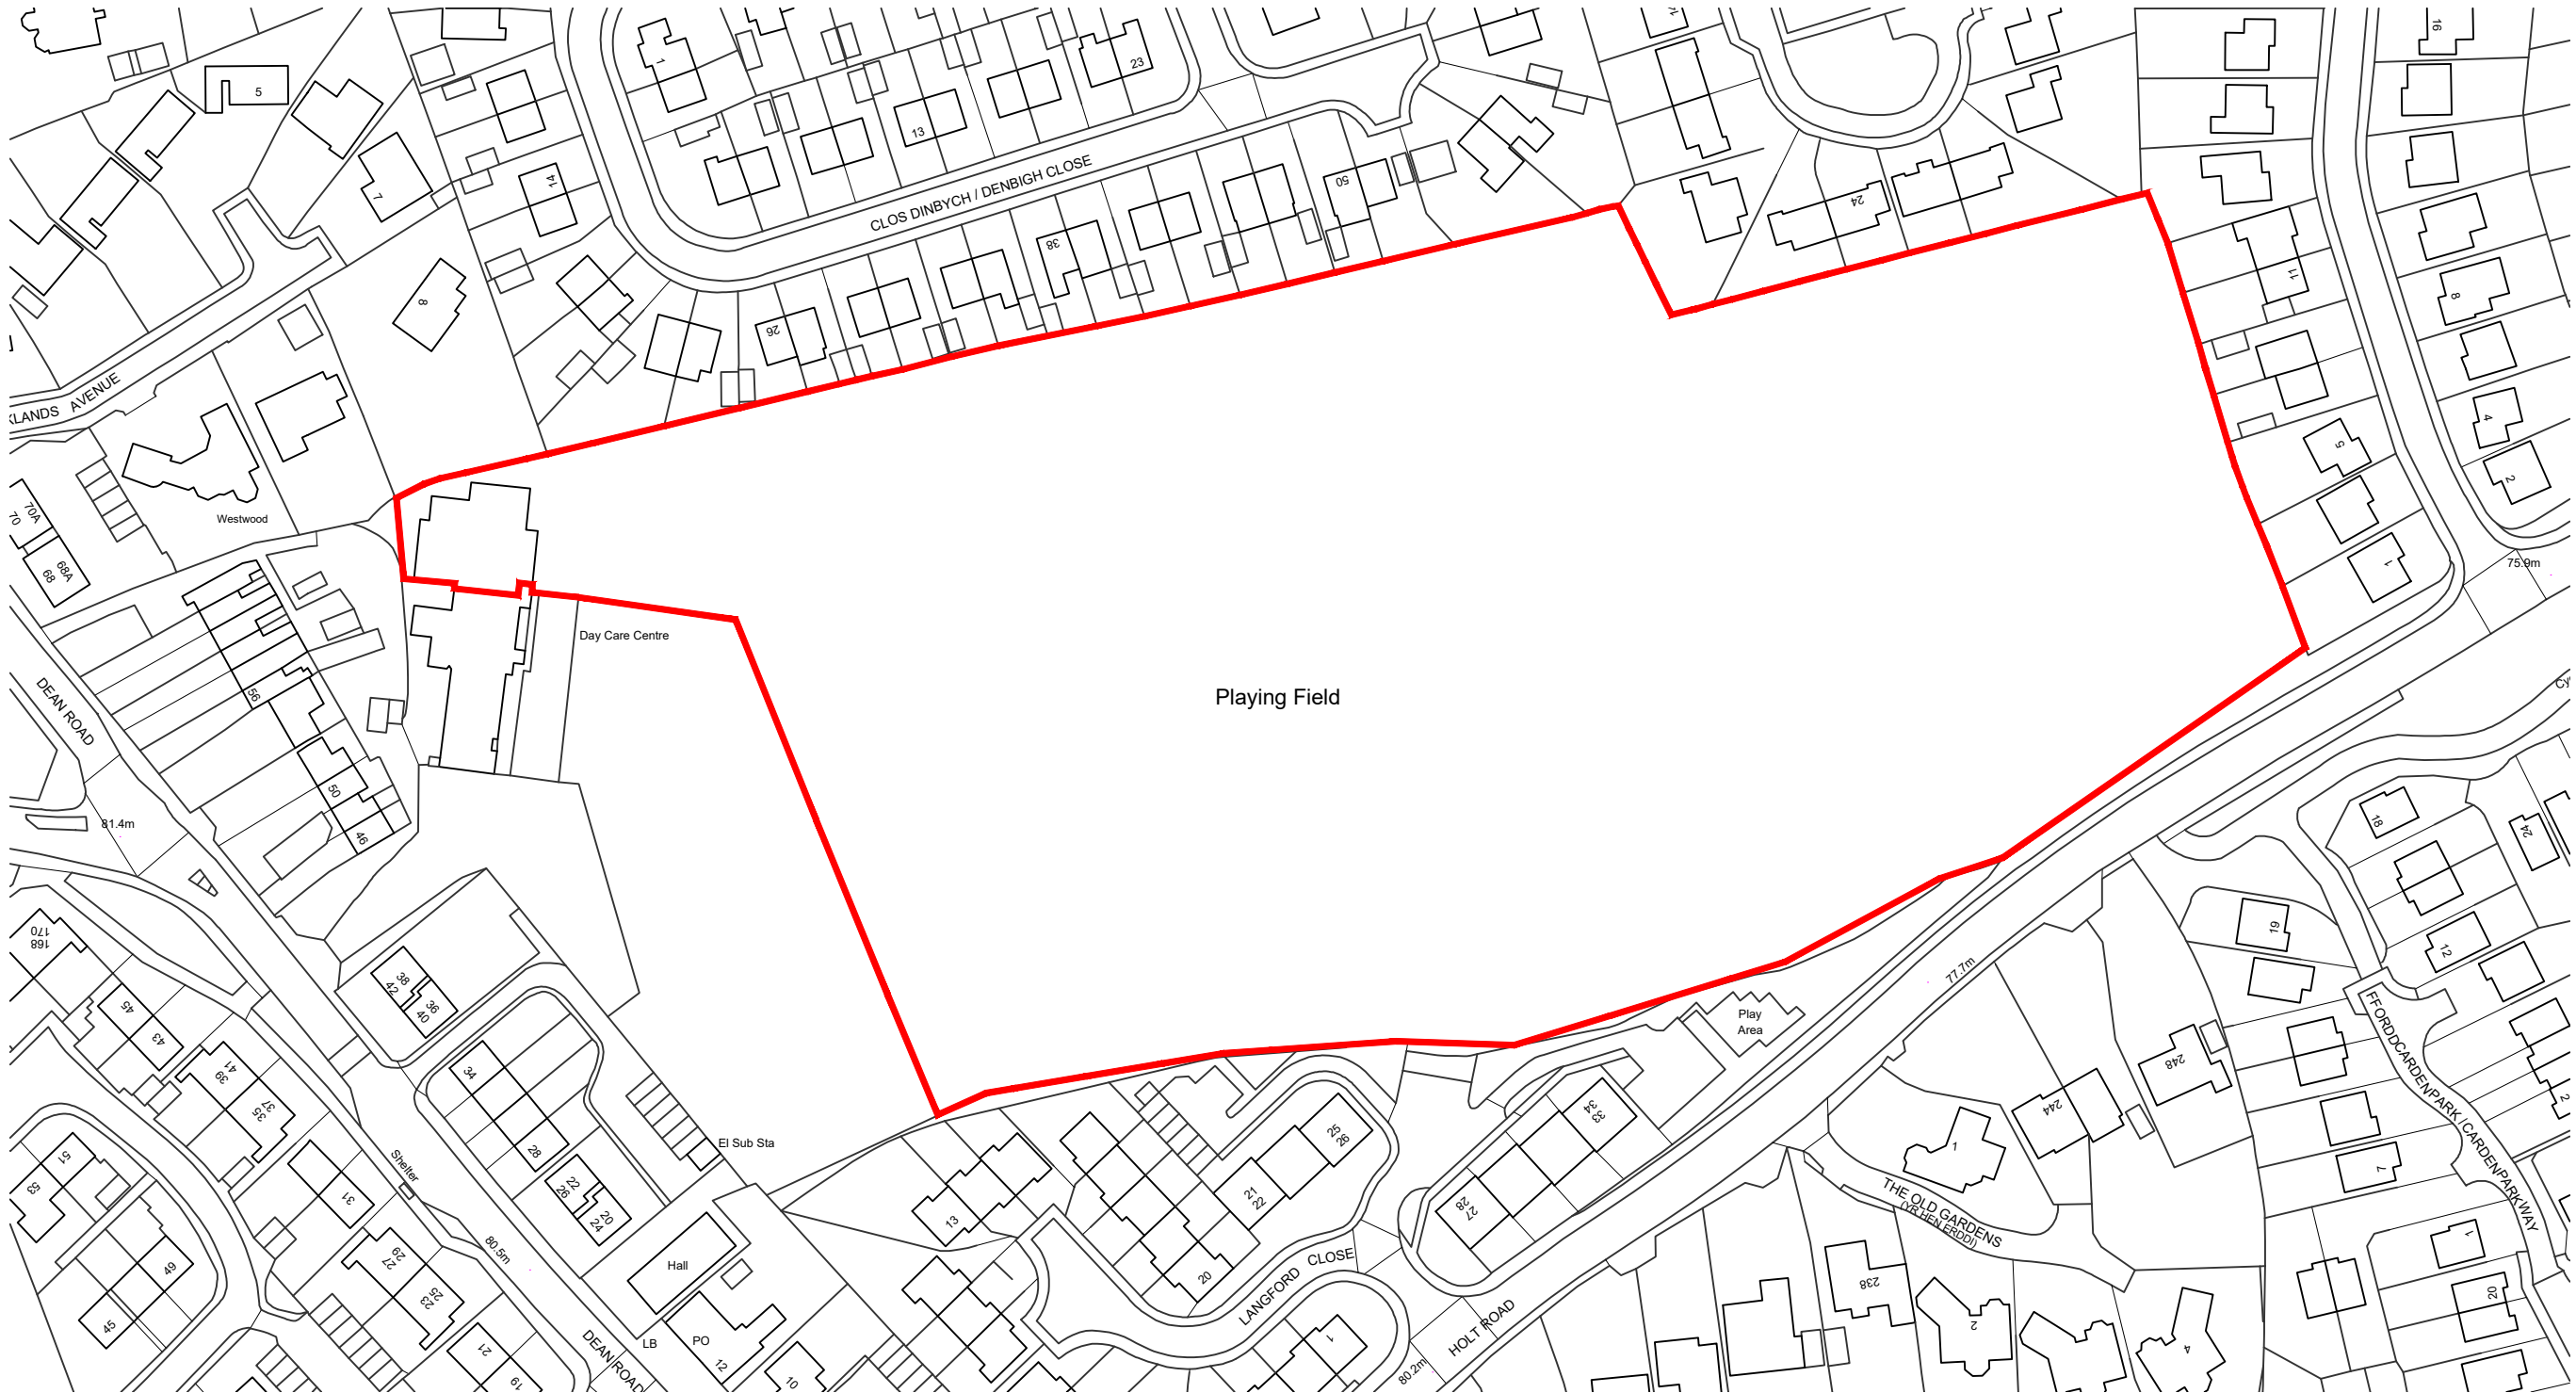


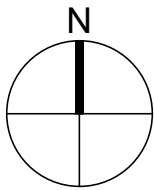

|   |  |  |                |  |  |                                |  |                  |  |                                              |  |   |  |
|---|--|--|----------------|--|--|--------------------------------|--|------------------|--|----------------------------------------------|--|---|--|
| GENERAL NOTES:<br><br>DAY Architectural Ltd accepts no responsibility for any costs, losses or claims whatsoever arising from these drawings, specifications and related documents unless there is full compliance with the Client or any unauthorised user of the following:<br><br>1. All boundaries, dimensions and levels are to be checked on site before construction and any discrepancies reported to the Architect / Designer.<br>2. Partial Service: Any discrepancies with site or other information is to be advised to the Architect / Designer and direction and / or approval is to be sought before the implementation of the detail.<br>3. Block and site plans are reproduced under license from the Ordnance Survey.<br>4. Do not scale this drawing.<br>5. For the purpose of coordination, all relevant parties must check this information prior to implementation and report any discrepancies to the Architect / Designer. |  |  | DRAWING NOTES: |  |  | SCALE<br>1:1250                |  | PAPER SIZE<br>A3 |  | DRAWING<br>Holt Road -<br>Site Location Plan |  | <div><div>DAY</div><div>ARCHITECTURAL LTD</div><div>DAY ARCHITECTURAL LTD.<br/>61 BURLINGTON STREET<br/>LIVERPOOL<br/>L3 6LG</div><div>LIVERPOOL<br/>MANCHESTER</div><div>0151 203 9703, info@day-architectural.com, www.day-architectural.com</div></div> |  |
|   |  |  |                |  |  | DATE<br>June 2018              |  | DRAWN BY<br>LB   |  |                                              |  |   |  |
|   |  |  |                |  |  | DWG No.<br>531-17-4-AL-100-001 |  | REVISION<br>P1   |  | CLIENT<br>Wrexham Glyndwr University         |  |   |  |
|   |  |  |                |  |  | DRAWING STATUS<br>PLANNING     |  |                  |  | PROJECT<br>Campus 2025                       |  |   |  |
| STATUS   |  |  | REVISION       |  |  | DATE                           |  |                  |  |                                              |  |   |  |
| Information contained on this drawing is the sole copyright of DAY Architectural Ltd. and is not to be reproduced without their permission.   |  |  |                |  |  |                                |  |                  |  |                                              |  |   |  |