


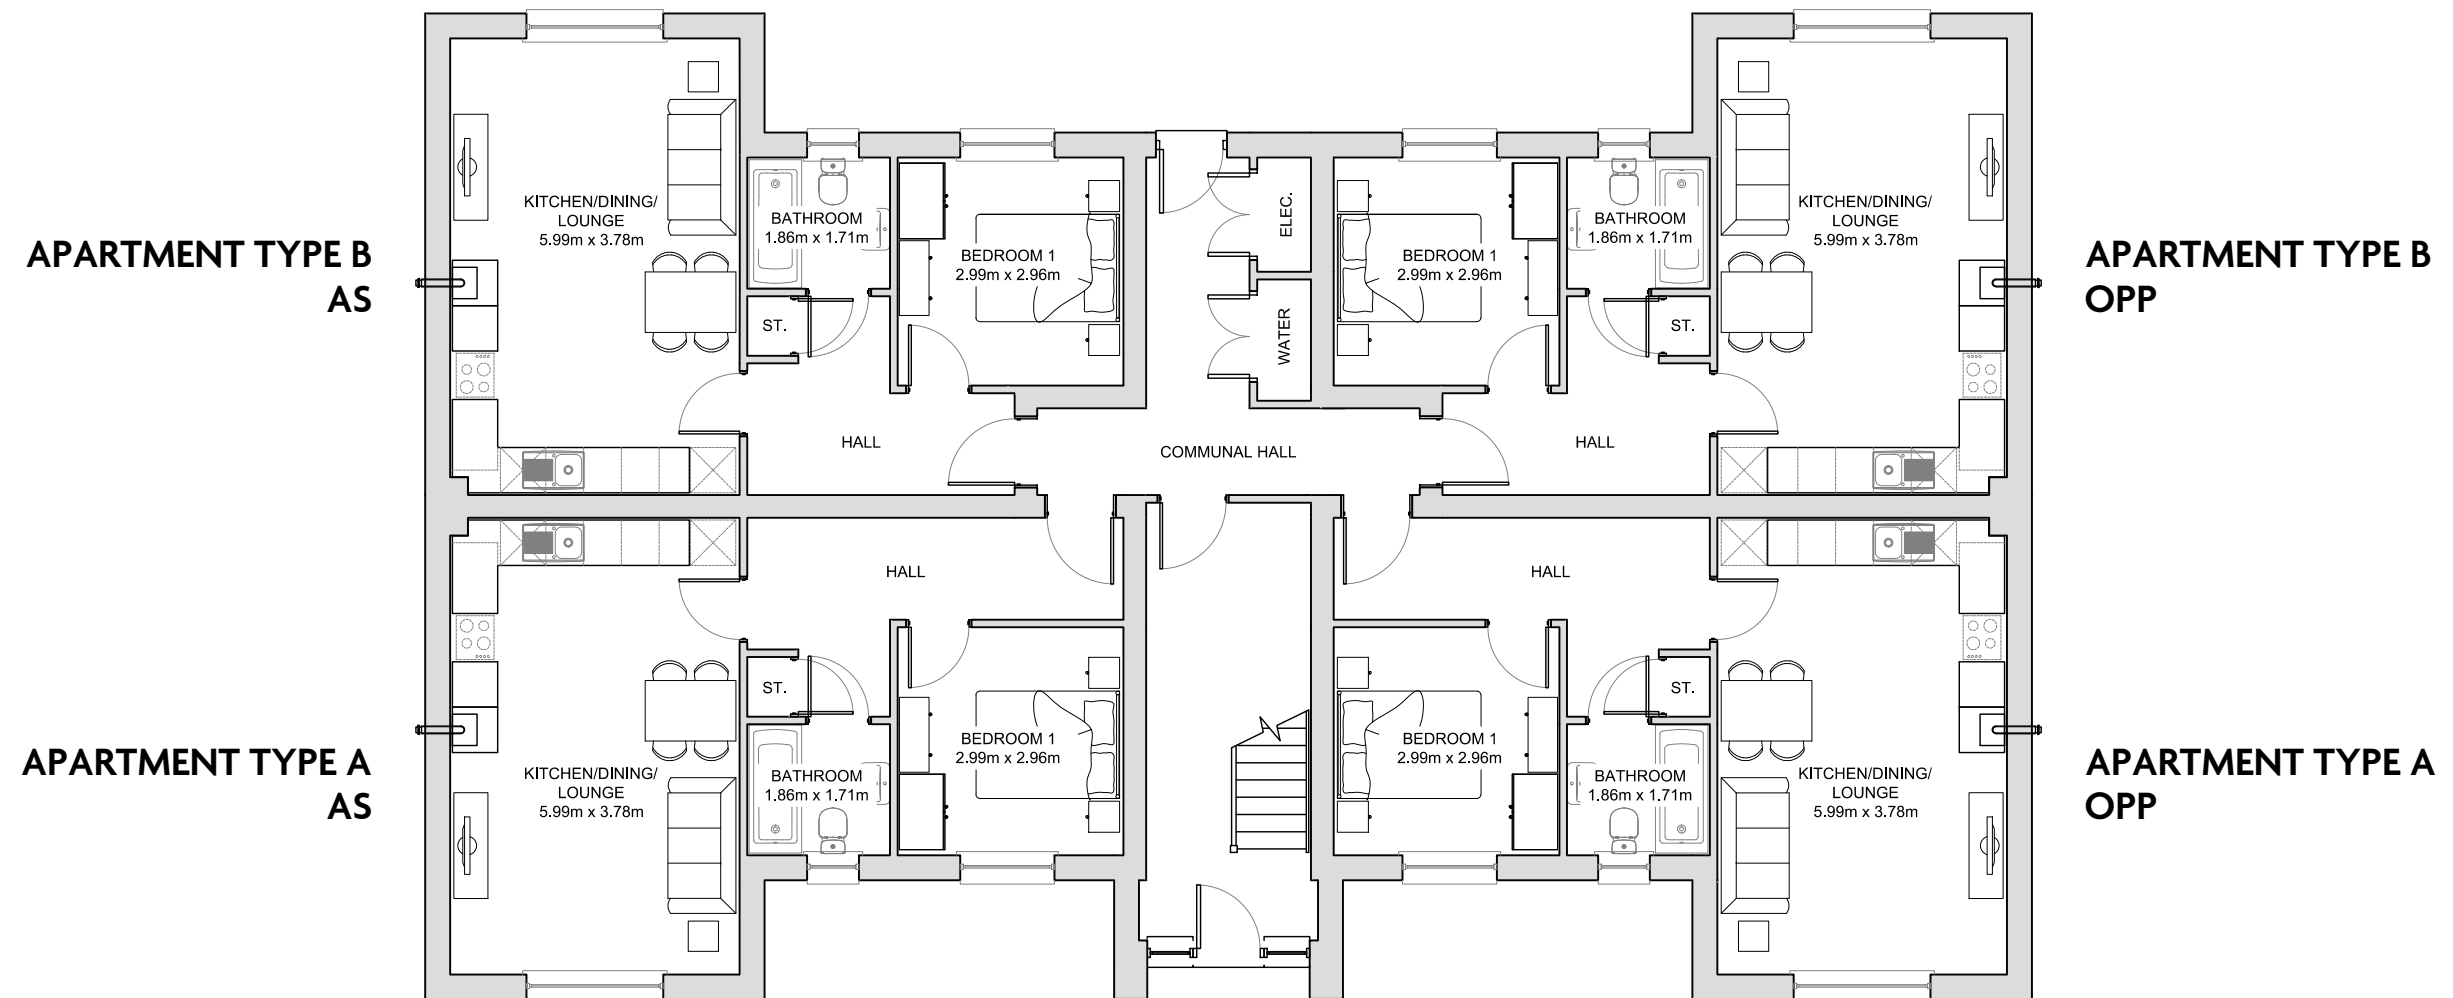

GROUND FLOOR

LLAY APARTMENTS

2018 EDITION

Brick

APARTMENT TYPE A - 493sq ft 45.80m²

APARTMENT TYPE B - 471sq ft 43.71m²


Date: MAY 2018

Drawing Scale 1:100 @A3 Room dimensions taken into recesses *Maximum Dimensions



Anwyl Construction Company Ltd.

www.anwyl.co.uk

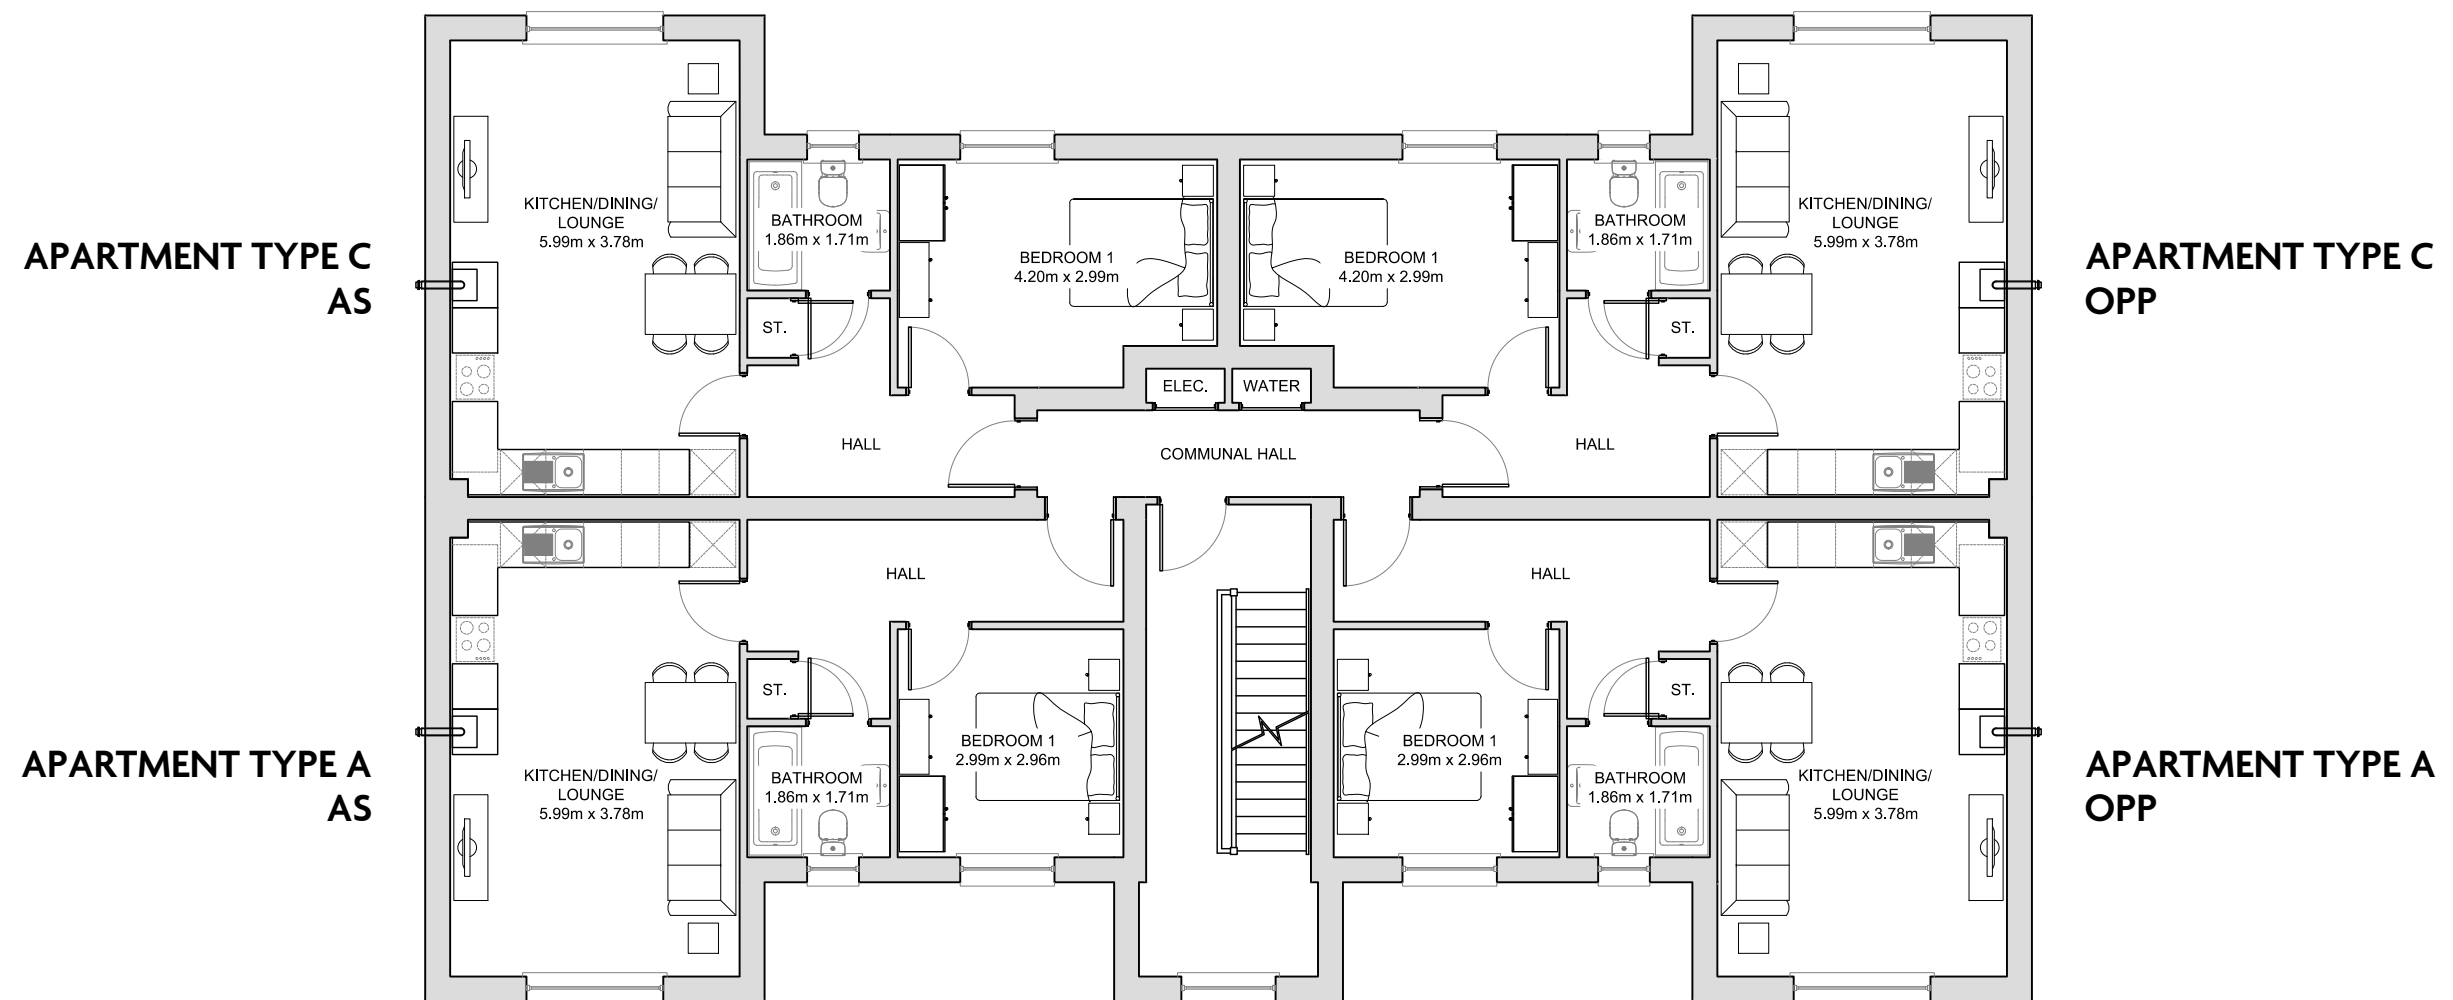

FIRST FLOOR

LLAY APARTMENTS

2018 EDITION

Brick

APARTMENT TYPE A - 493sq ft 45.80m²

APARTMENT TYPE C - 504sq ft 46.77m²


Date: MAY 2018

Drawing Scale 1:100 @A3 Room dimensions taken into recesses *Maximum Dimensions



Anwyl Construction Company Ltd.

www.anwyl.co.uk

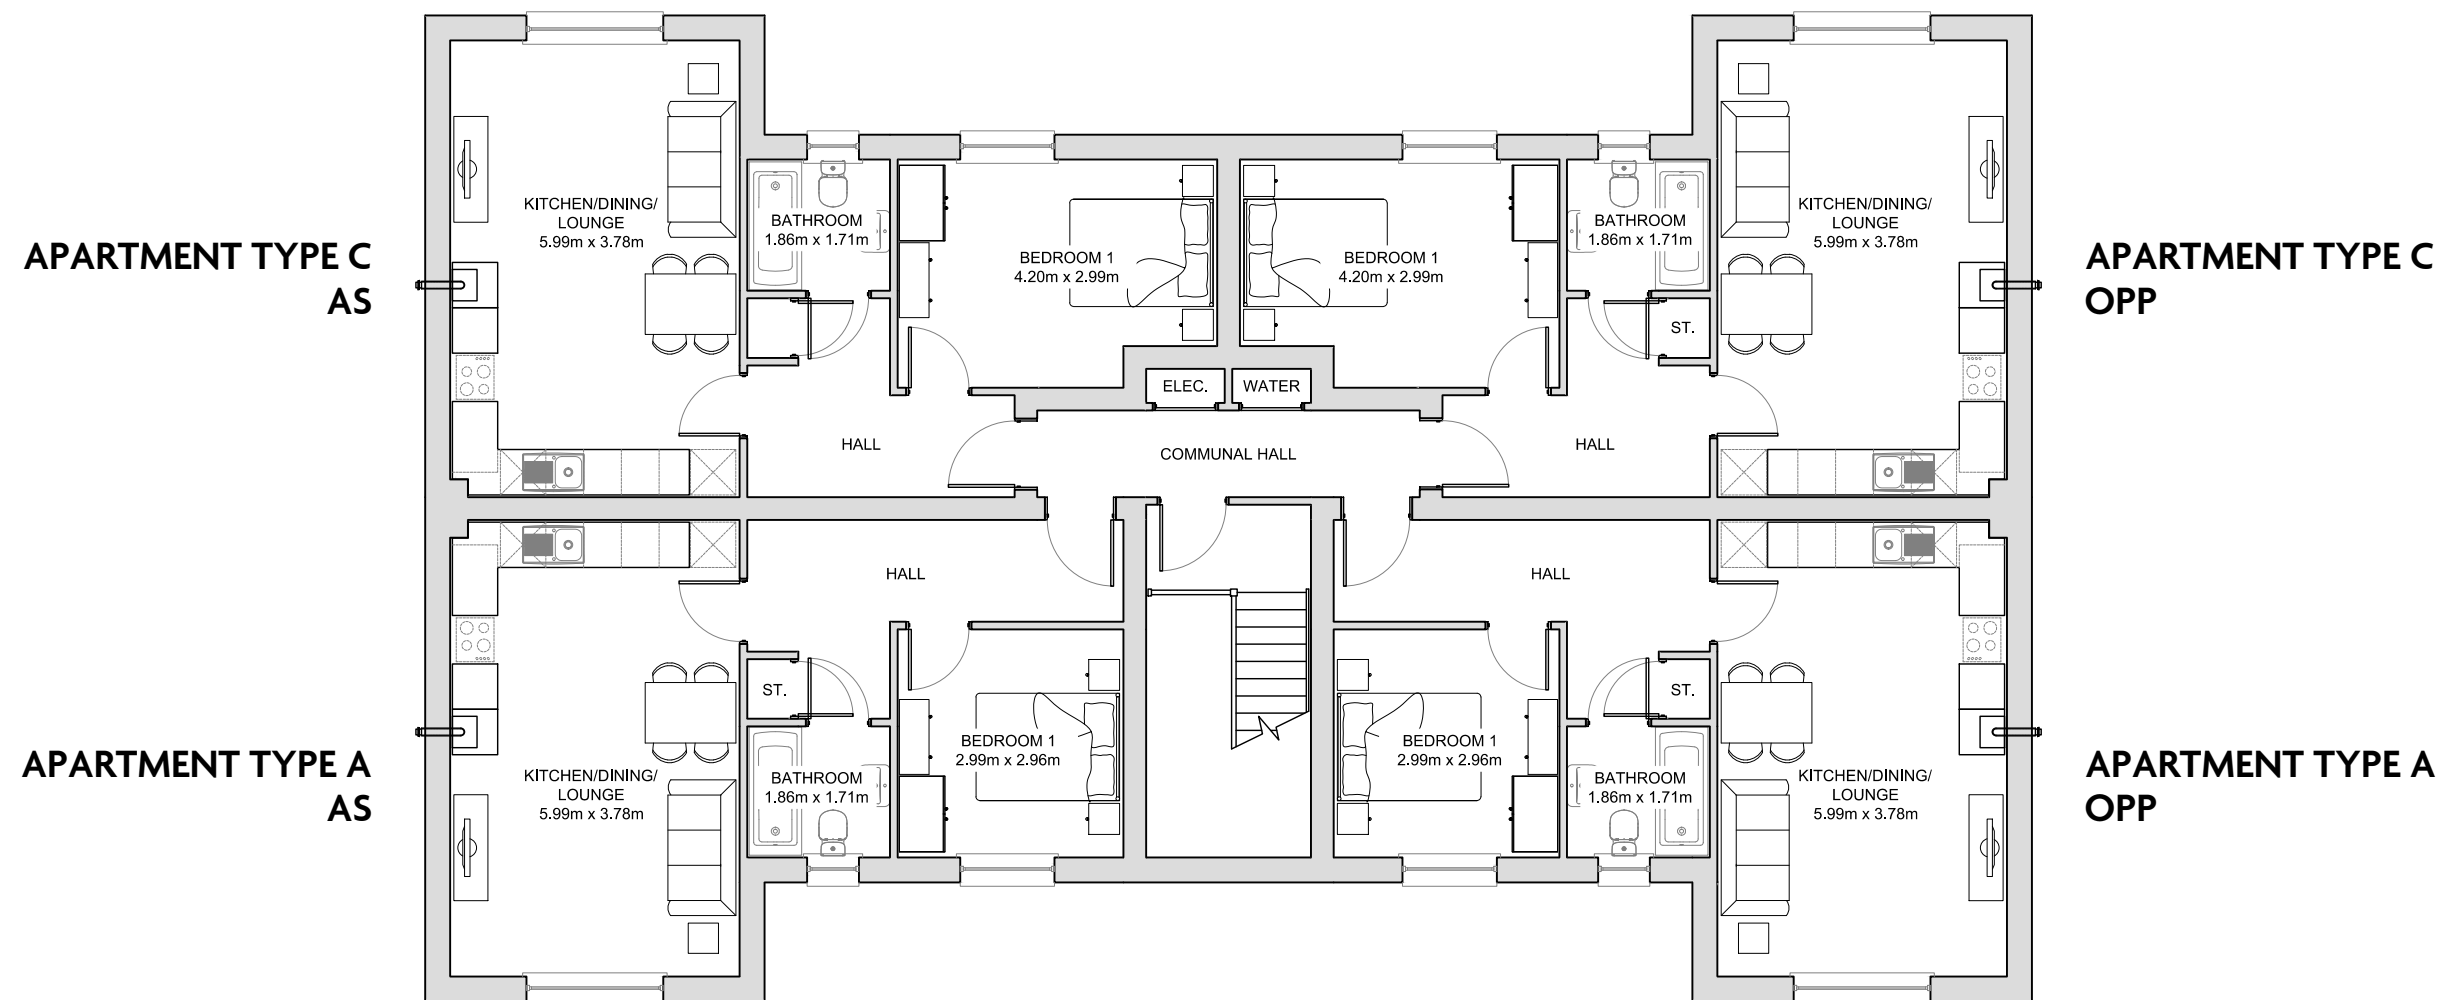

SECOND FLOOR

LLAY APARTMENTS

2018 EDITION

Brick

APARTMENT TYPE A - 493sq ft 45.80m²

APARTMENT TYPE C - 504sq ft 46.77m²

Date: MAY 2018

Drawing Scale 1:100 @A3 Room dimensions taken into recesses *Maximum Dimensions




Anwyl Construction Company Ltd.

www.anwyl.co.uk



FRONT ELEVATION

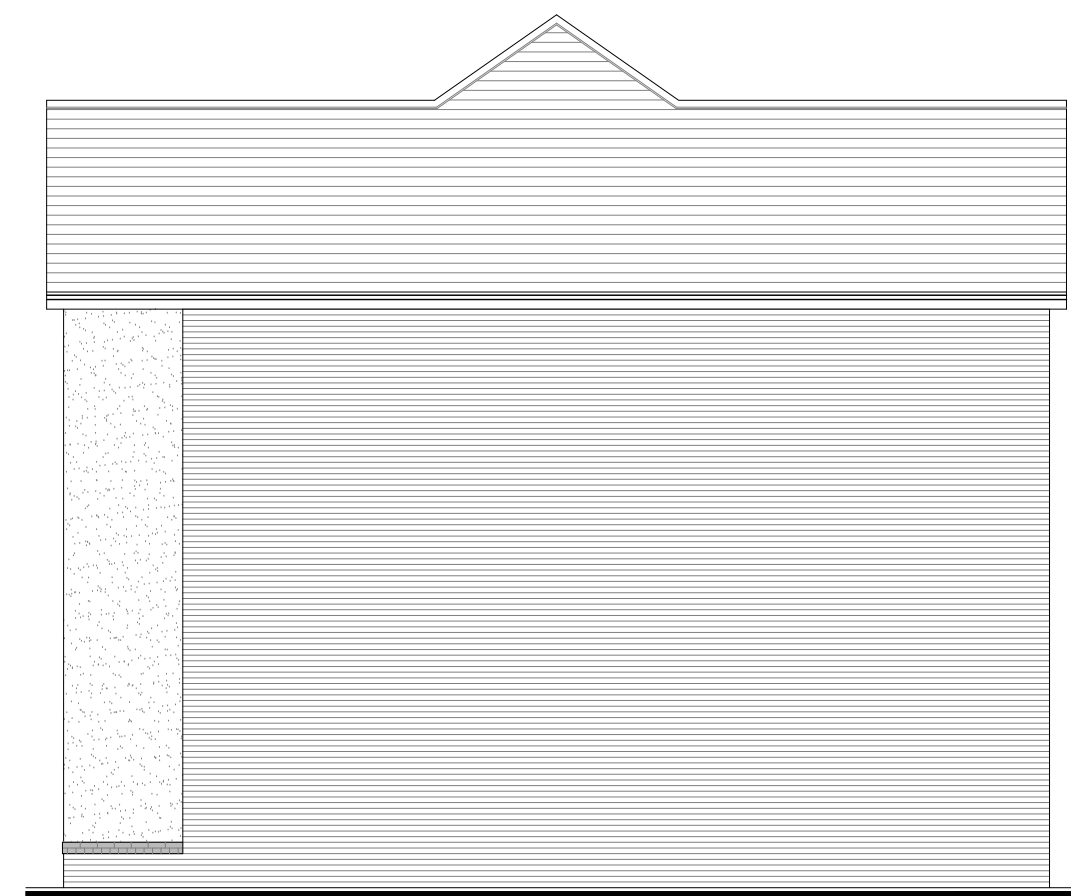

SIDE ELEVATION

LLAY APARTMENTS

2018 EDITION - MODERN

Brick

Date: MAY 2018

Drawing Scale 1:100 @A3 Room dimensions taken into recesses *Maximum Dimensions




Anwyl Construction Company Ltd.

www.anwyl.co.uk



REAR ELEVATION

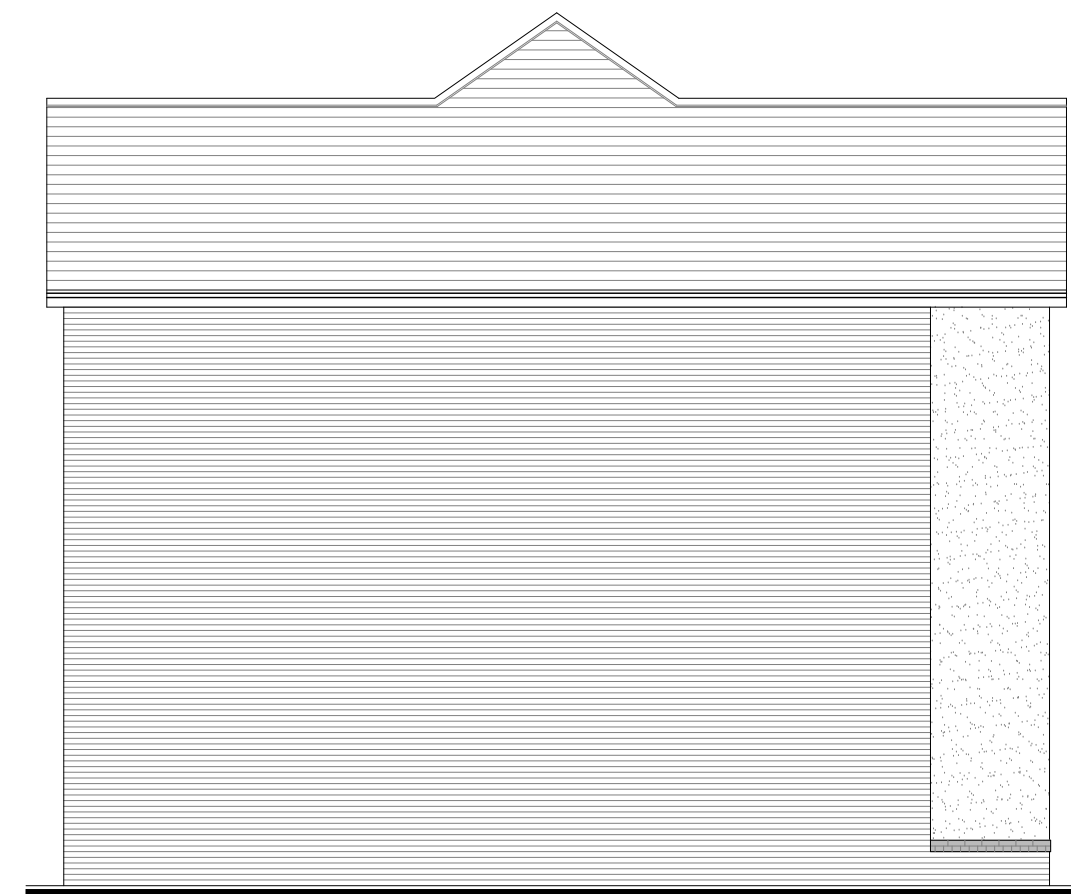

SIDE ELEVATION

LLAY APARTMENTS

2018 EDITION

Brick

Date: MAY 2018

Drawing Scale 1:100 @A3 Room dimensions taken into recesses *Maximum Dimensions



Anwyl Construction Company Ltd.

www.anwyl.co.uk