


EXISTING BOUNDARY HAWTHORN HEDGE TO BE
RETAINED WHERE POSSIBLE. ANY HEDGEROW
REMOVED WILL BE REPLANTED WITH NEW ON
COMPLETION OF THE WORKS.

- GENERAL :
- DO NOT SCALE FROM THIS DRAWING.
 - ALL DIMENSIONS ARE IN MILLIMETRES (mm) & ALL LEVELS ARE IN METRES (m) AOD UNLESS STATED OTHERWISE.
 - ALL DIMENSIONS & LEVELS TO BE CHECKED ON SITE AND ANY DISCREPANCIES SHOULD BE REPORTED TO THE DESIGNER.

LEGEND:

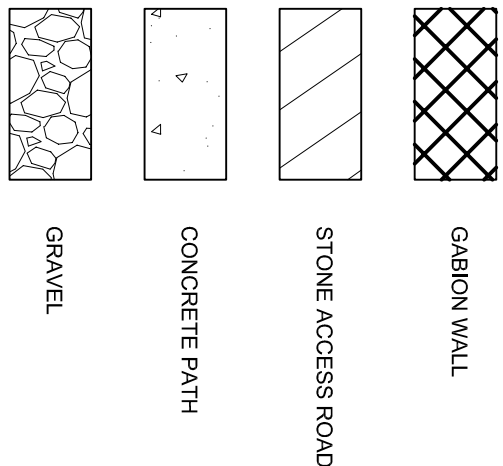

FOR ROAD SECTIONS SEE DRAWING DVC04304-PB-22-099
THIS DRAWING IS TO BE READ IN CONJUNCTION WITH
DVC04304-PB-22-098 & 099

PRELIMINARY

B	22.08.2019	PRELIMINARY ISSUE	RT	PB	GB
A	01.08.2018	PRELIMINARY ISSUE	RT	PB	NB
Rev	Date	Description	By	CHK	App



The Studio, 51 Brookfield Road,
Dunstable, Bedfordshire, United Kingdom
T 44 (0)1581 451 460
E Ukfrml@ghd.com W www.ghd.com


SCALE
1 : 50 / 1 : 250

PROJECT
SUGN - Y - PWLL RESERVOIR
REPLACEMENT

TITLE
LANDSCAPING PLAN

SUBCONTRACTOR REF 12801145	DRAWING SIZE A1
CLIENT DRAWING NO A6W/D4304-PB-22-100	STATUS PRELIMINARY

DRAWING No. DVC/04304-PB-22-100 REV. B





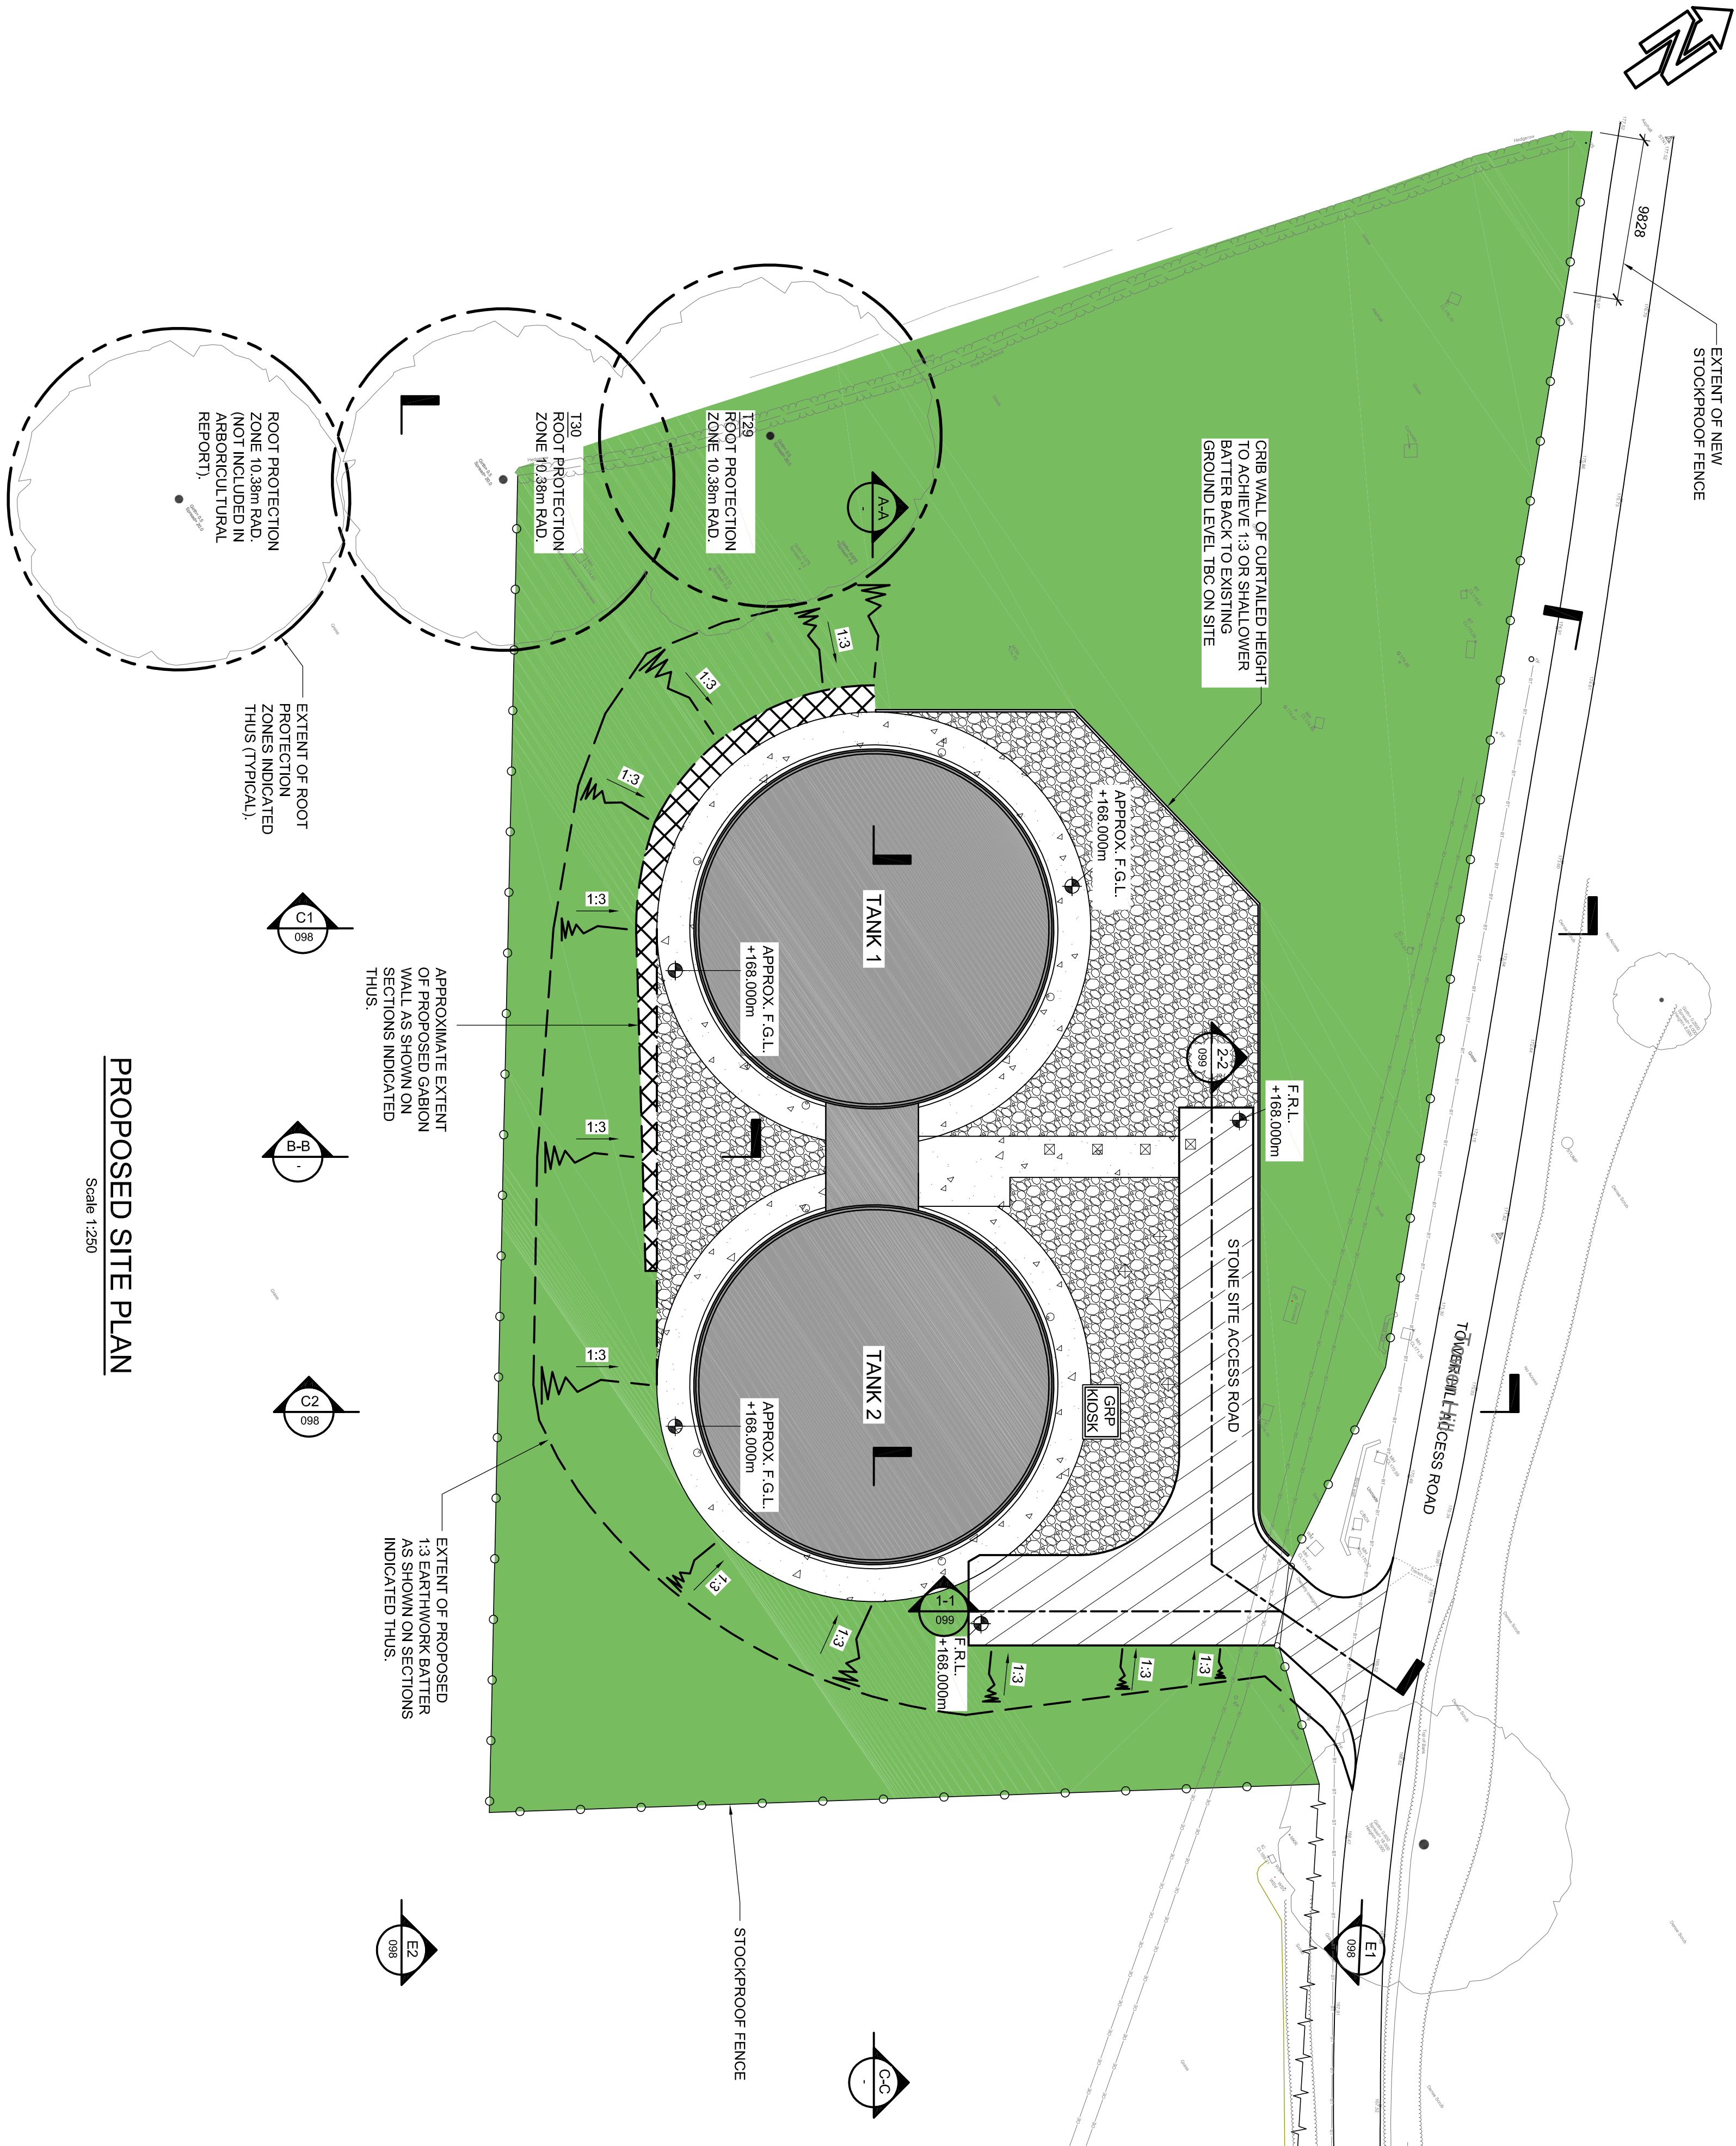


PROPOSED SITE PLAN
Scale 1:250

APPROXIMATE EXTENT
OF PROPOSED GABION
WALL AS SHOWN ON
SECTIONS INDICATED
THUS.

EXTENT OF PROPOSED
1:3 EARTHWORK BATTER
AS SHOWN ON SECTIONS
INDICATED THUS.

EXTENT OF ROOT
PROTECTION
ZONES INDICATED
THUS (TYPICAL).

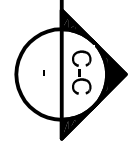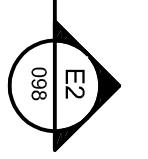   


SECTION A-A.
Scale 1:250

SECTION B-B.
Scale 1:250

SECTION C-C.
Scale 1:250

STOCKPROOF FENCE
Scale 1:50

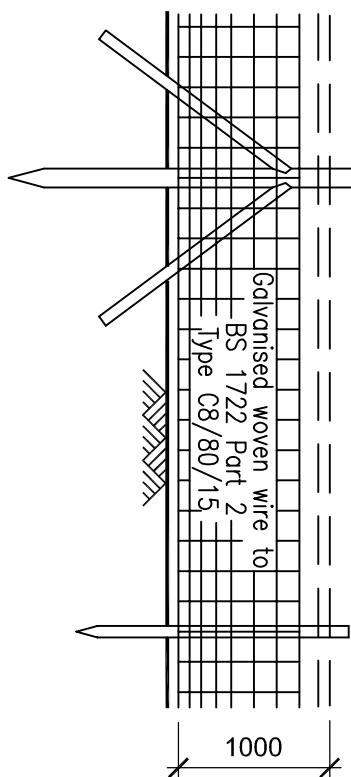

TIMBER FIELD GATE
Scale 1:50

